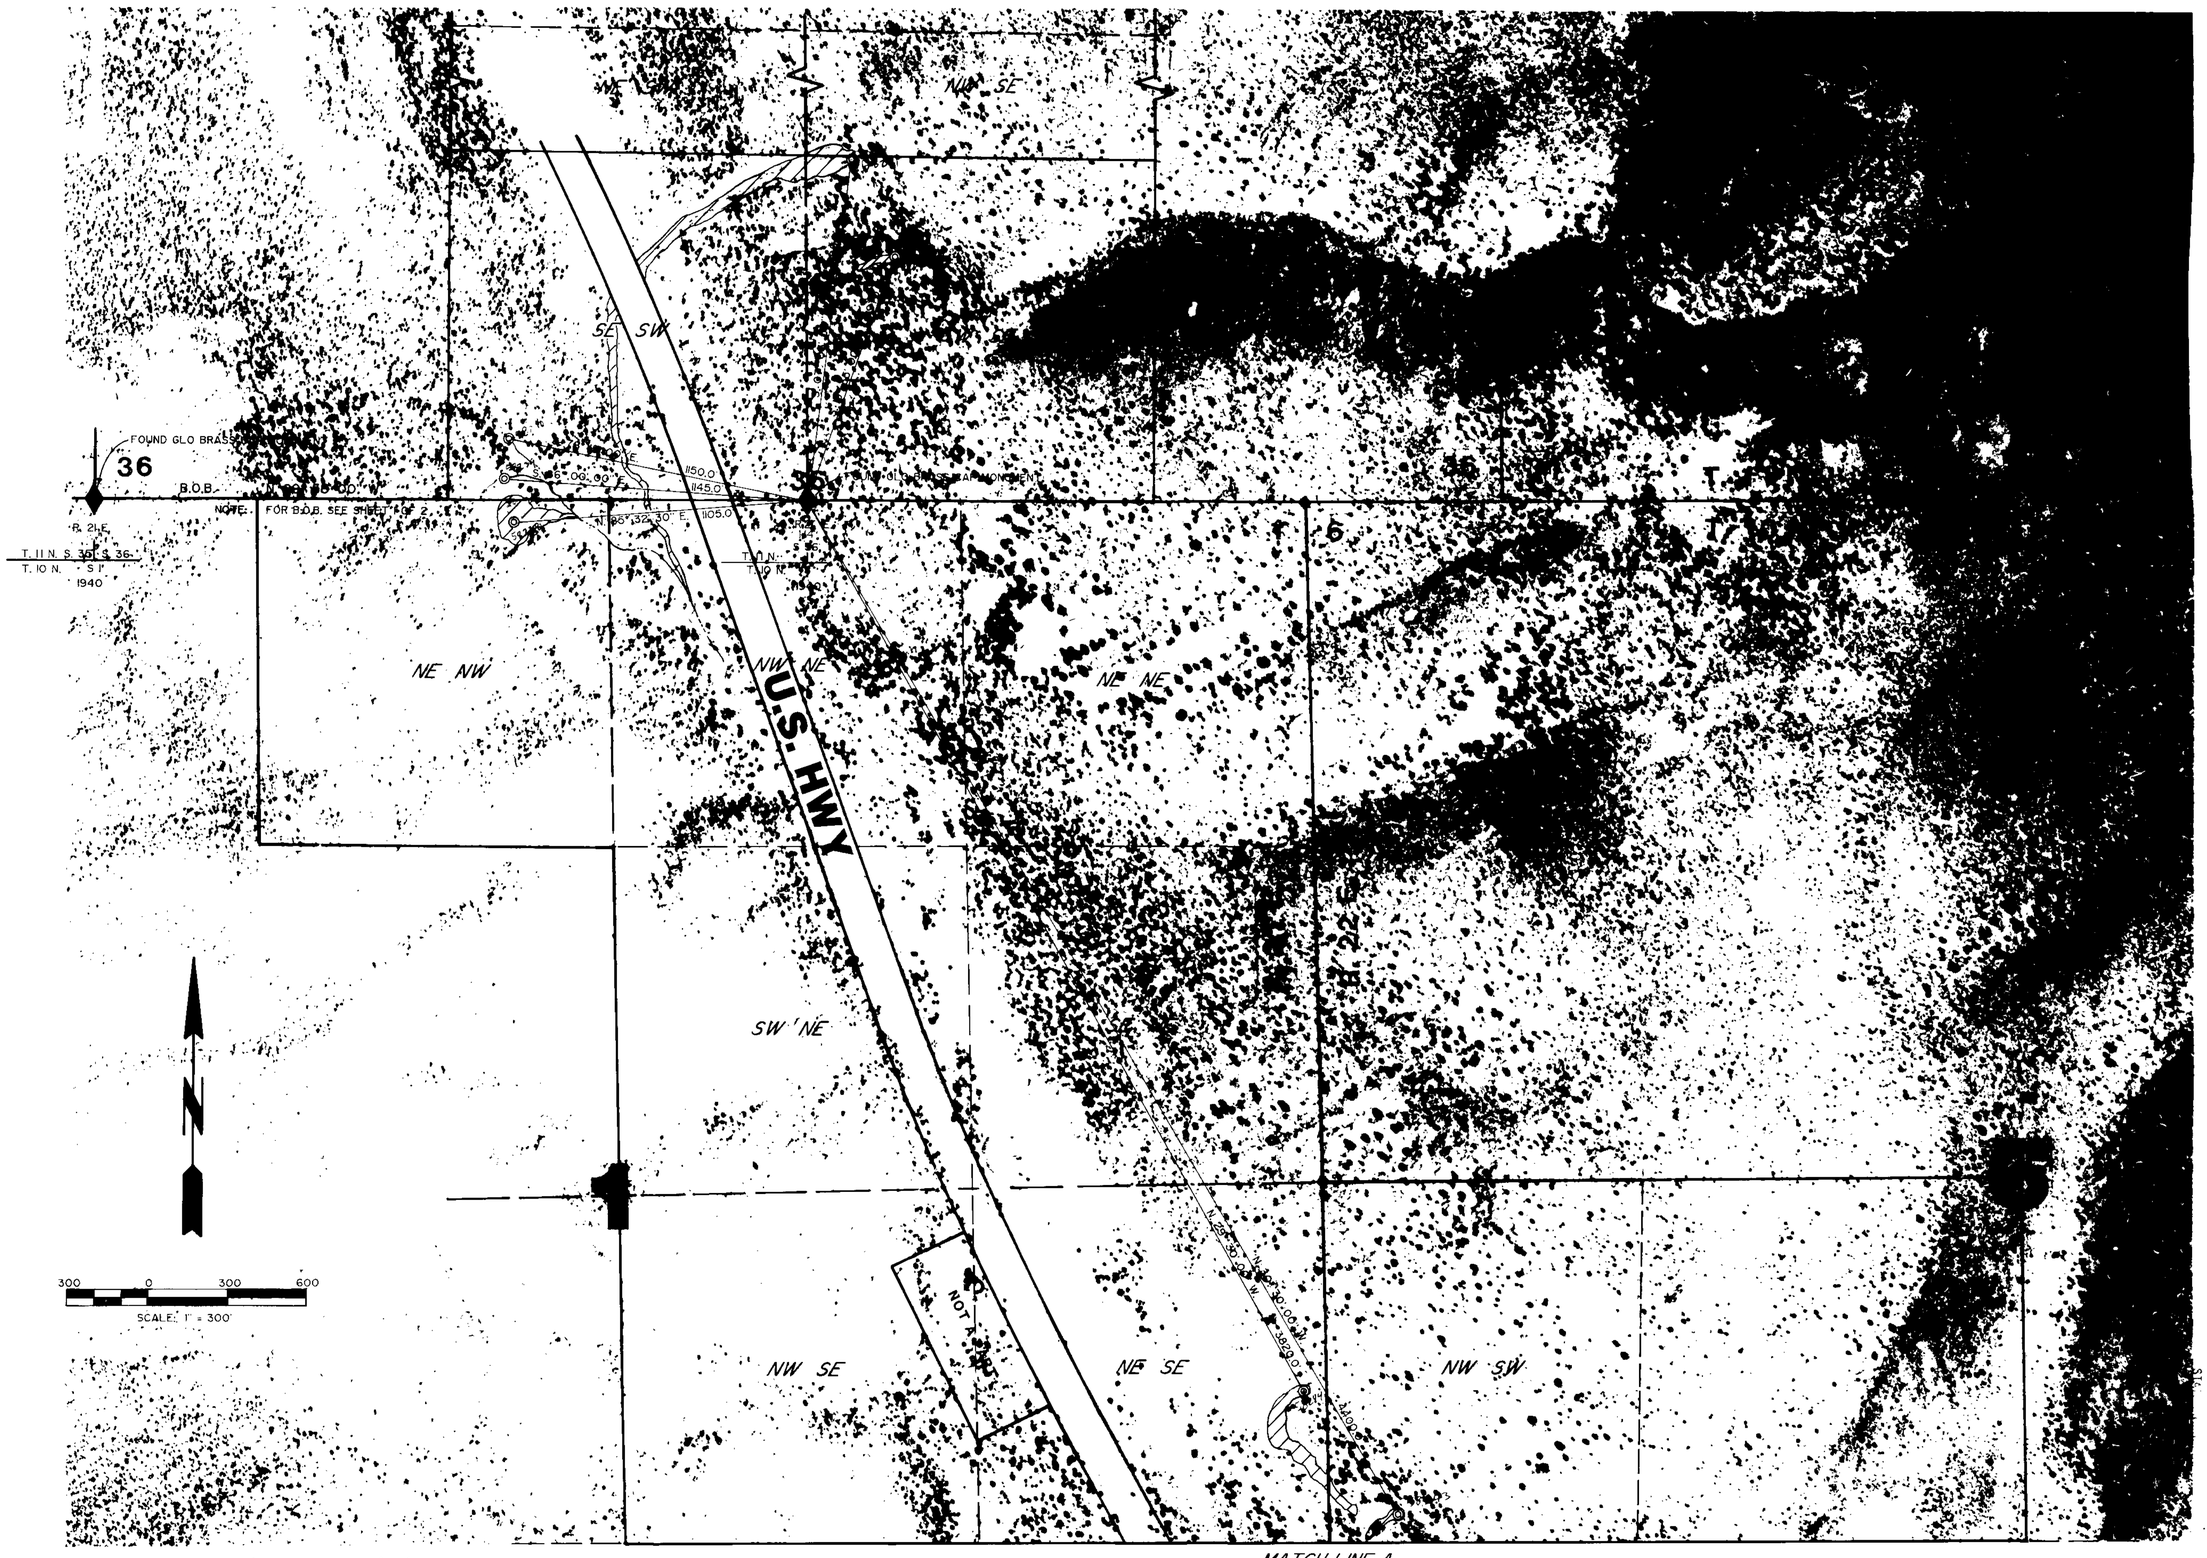

58232 15701 03-28-01 58238 15704 03-28-01 58242 15705 03-28-01 58243 15706 03-28-01 58244 CERTIFICATE NO. 15707 ISSUED 03-28-01

LEGEND

◎ PROPOSED POINT OF DIVERSION

▨ PROPOSED PLACE OF USE

SHEET 2 OF 2

PROPOSED POINTS OF DIVERSION & PLACE OF USE WITHIN PORTIONS OF

SE 1/4 SW 1/4, SW 1/4 SE 1/4, NW 1/4 SE 1/4, SECTION 36, T. 11 N., R. 21 E., M.D.B. & M., NE 1/4 NW 1/4, NW 1/4 NE 1/4, NE 1/4 SE 1/4, SECTION 1, T. 10 N., R. 21 E., M.D.B. & M., NW 1/4 SW 1/4, SECTION 6, T. 10 N., R. 22 E., M.D.B. & M.

58239 CERTIFICATE 15385 02/17/00 58240 15386 ISSUED 02/17/00

THIEL, WINCHELL AND ASSOCIATES, INC.
CIVIL ENGINEERS, LAND SURVEYORS, WATER RIGHTS, LAND USE PLANNING
34 LAKES BLVD.
DAYTON, NEVADA 89403
(702) 246-7300

MAP

TO ACCOMPANY APPLICATION TO APPROPRIATE THE PUBLIC WATERS OF THE STATE OF NEVADA.

SOURCE: SPRINGS
USE: IRRIGATION, STOCKWATER & WILDLIFE
BY: BENTLY NEVADA CORPORATION 401 (K) PLAN & TRUST.

DOUGLAS COUNTY NEVADA

58241 58243 58242 58239 58232

PROPOSED POINTS OF DIVERSION & PLACE OF USE WITHIN PORTIONS OF

SW 1/4 SW 1/4, SE 1/4 SW 1/4, SECTION 6, T. 10 N., R. 22 E., M.D.B. & M. AND NE 1/4 NE 1/4, SW 1/4 NE 1/4, SE 1/4 NE 1/4, SECTION 12, T. 10 N., R. 21 E., M.D.B. & M., SW 1/4 NW 1/4, NW 1/4 NW 1/4, SECTION 7, T. 10 N., R. 22 E., M.D.B. & M.

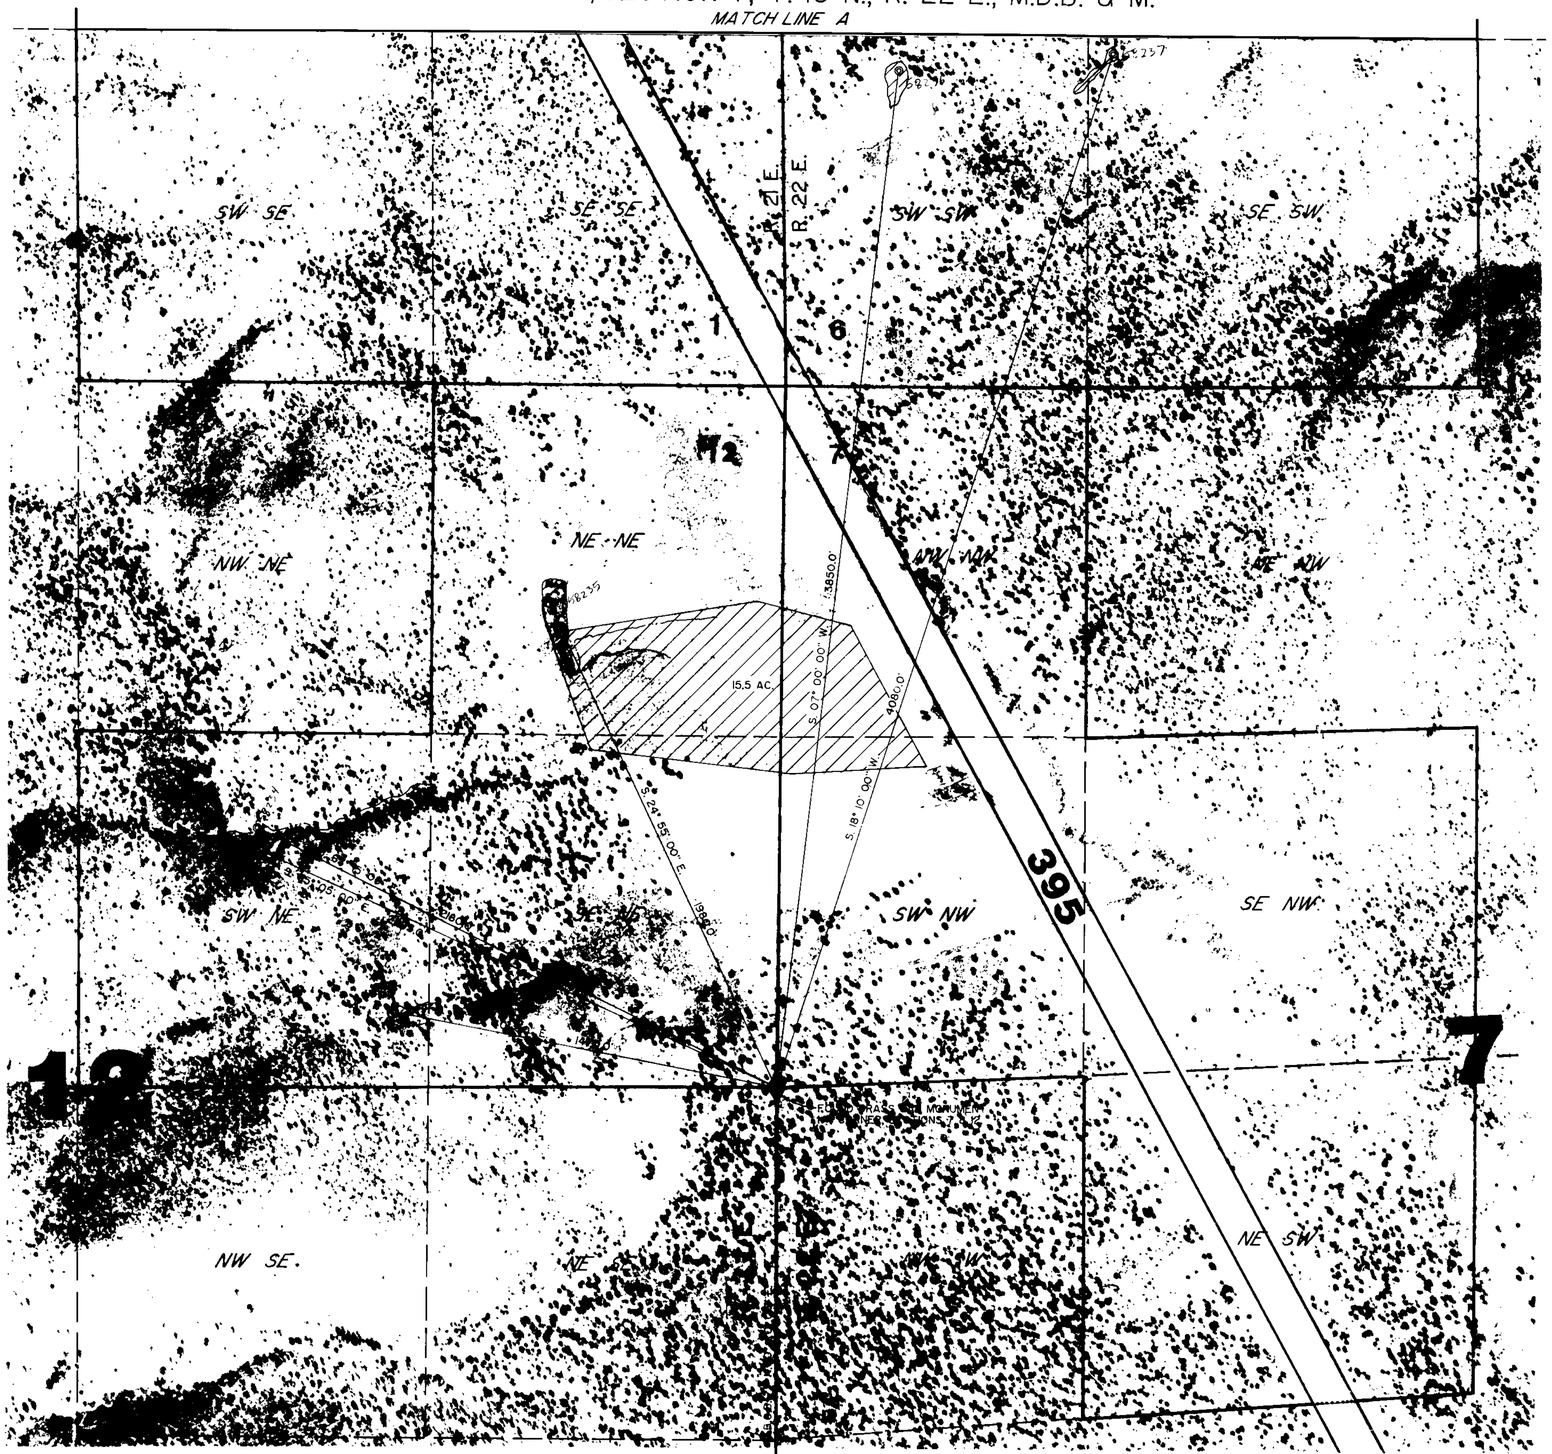

SCALE: 1" = 300'

FOUND BRASS CAP MONUMENT CORNER SECTIONS 7, 12, 13, 8 18.

12 7 13 18

58236 15702 ISSUED 03-28-01
58233 15383 02/17/00
58234 15384 02/17/00
58237 15703 ISSUED 03-28-01

STATE OF NEVADA]
COUNTY OF CARSON CITY] SS

I, GEORGE M. THIEL, BEING FIRST DULY SWORN, DEPOSE AND SAY THAT THIS MAP, CONSISTING OF TWO [2] SHEETS [S] HAS BEEN CORRECTLY DRAWN TO THE DESIGNATED SCALE FROM RECORDS FILED IN THE OFFICE OF THE STATE ENGINEER AND FROM FIELD NOTES MADE BY ME OR UNDER MY DIRECTION, BETWEEN THE 14 th DAY OF JULY AND THE 15 th DAY OF JULY, 1992 : THAT IT TRULY AND CORRECTLY REPRESENTS THE PROPOSED LOCATION AND EXTENT OF THE WORKS USED TO DIVERT WATER FROM SPRINGS DOUGLAS COUNTY, BY BENTLY NEVADA CORPORATION 401 (K) PLAN & TRUST FOR IRRIGATION, STOCKWATER & WILDLIFE THAT THE PROPOSED POINT OF DIVERSION, THE APPROXIMATE LOCATIONS AND SIZE OF THE DIVERTING CHANNEL, ALL RESERVOIRS AND BASINS, THE LOCATIONS AND NAMES OF ALL OTHER WORKS, AND THE BOUNDARY OF ALL LANDS, SHOWING BY 40 ACRE SUBDIVISION THE AREAS TO BE PLACED TO BENEFICIAL USE ARE FULLY AND CORRECTLY DESIGNATED THEREON.

9-29-92
GEORGE M. THIEL SWRS NO. 696

SUBSCRIBED AND SWORN TO BEFORE ME THIS 29th DAY OF September, 1992
NOTARY PUBLIC IN AND FOR COUNTY, NEVADA.

My Appt. Expires Nov. 4

BASIS OF BEARINGS

SOUTH LINE OF THE SW 1/4 OF SECTION 36, T. 11 N., R. 21 E., M.D.B. & M., N. 89° 58' 00" W. PER BLM RECORD OF SURVEY PLAT DATED DECEMBER 14, 1949. (REF. SHEET 2 OF 2.)

EAST LINE OF SECTION 12, T. 10 N., R. 21 E., M.D.B. & M., N. 00° 20' 06" E. PER MAP ON FILE IN THE OFFICE OF THE STATE ENGINEER IN SUPPORT OF PERMIT NO'S. 36545 THRU 36554.

LEGEND

◎ PROPOSED POINT OF DIVERSION

▨ PROPOSED PLACE OF USE

300 0 300 600
SCALE: 1" = 300'

SHEET 1 OF 2

MAP

TO ACCOMPANY APPLICATION TO APPROPRIATE THE PUBLIC WATERS OF THE STATE OF NEVADA.

SOURCE: SPRINGS
USE: IRRIGATION, STOCKWATER & WILDLIFE
BY: BENTLY NEVADA CORPORATION 401 (K) PLAN & TRUST.

DOUGLAS COUNTY NEVADA

THIEL, WINCHELL AND ASSOCIATES, INC.
CIVIL ENGINEERS AND SURVEYORS, WATER RIGHTS, LAND USE PLANNING
34 LAKES BLVD.
DAYTON, NEVADA 89403
(702) 246-7300

7 6 5 4 33