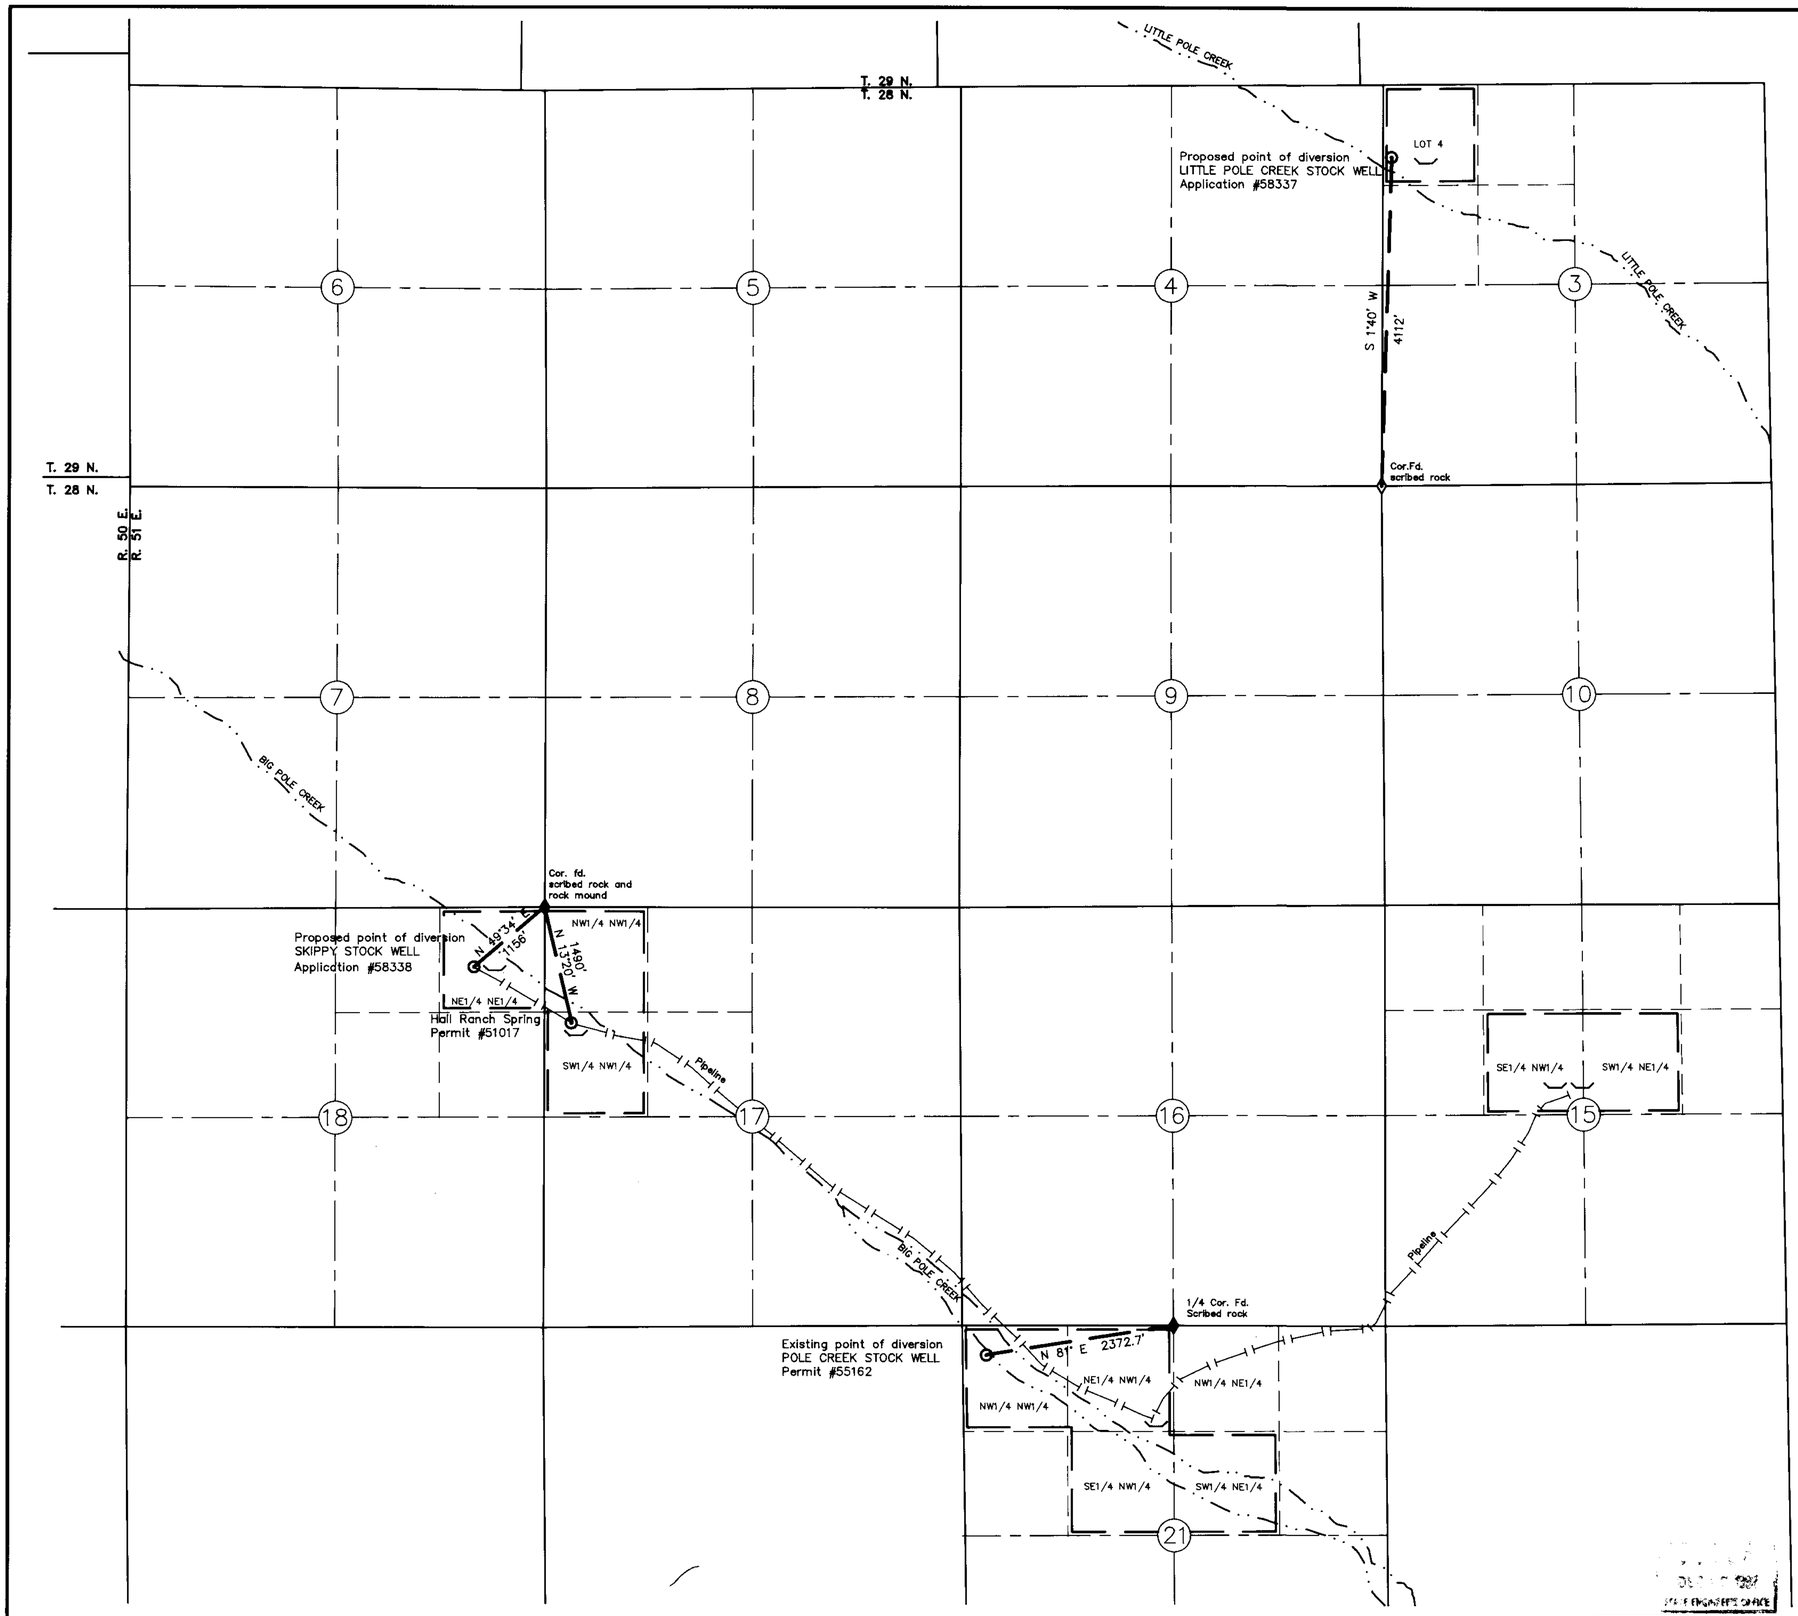

N

T.28 N., R.51 E.
M.D.M.

BASIS OF BEARING: MAGNETIC, VAR. 16° E

LEGEND

- POINT OF DIVERSION
- PLACE OF USE
- CREEKS
- STOCK WATER TROUGH

STATE OF NEVADA } SS.
COUNTY OF ELKO }

I, William A. Nisbet, being first duly sworn, depose and say that this map, consisting of one sheet, has been correctly drawn to the designated scale from field notes of a survey made by me, or under my supervision and direction, on the 16th day of November, 1992; that it truly and correctly represents the proposed location and extent of the works used to divert water from an UNDERGROUND SOURCE, in EUREKA COUNTY, by LEO DAMELE AND SONS RANCHES, Inc., for STOCK WATER and DOMESTIC purposes. That the proposed point of diversion, the approximate location and size of all the diverting channel or other conduit, the place and manner of use, and the location and names of all other works or streams which are crossed by, or connected with, the said works, are fully and correctly designated thereon.

PROFESSIONAL LAND SURVEYOR STATE OF NEVADA
WILLIAM A. NISBET
12/15/92
No. 3805

William A. Nisbet

William A. Nisbet, state water-right surveyer No. 448

Subscribed and sworn to before me this 15 day of Dec 1992.

Coralie Griswold

NOTARY PUBLIC in and for ELKO COUNTY, NEVADA

BASIS OF BEARING: magnetic, var. 16° East.

0 1000 2000 3000
SCALE: 1"=1000'

58337 14954 06-19-98

58338 14955 06-19-98

58337, 58338

MAP TO ACCOMPANY
APPLICATION TO APPROPRIATE and to ACCOMPANY APPLICATION TO CHANGE POINT OF DIVERSION and PLACE OF USE of water heretofore appropriated under permit #55162

FOR STOCK WATER AND DOMESTIC PURPOSES
BY **LEO DAMELE AND SONS RANCHES, INC.**
FROM UNDERGROUND SOURCE
IN EUREKA COUNTY

NO.	BY	DATE	DESCRIPTION	CHK'D	APP'D

REVISIONS

DRAWN BY CLA
APPROVED BY WAN
JOB NO. 2012.001
DATE 12/1992

CHILTON Engineering and Surveying, LTD
421 Court Street
(702) 738-2121 Elko, Nevada 89801

W92071 1/1

58338 58337