STATE OF NEVADA
COUNTY OF HUMBOLDT

I, JOHN H. MILTON III, being first duly sworn, depose and say that this map, consisting of one sheet, has been correctly drawn to the designated scale from field notes of a survey made by me or under my supervision and direction, between the 15th day of September, and the 16th day of September, 1992; that it truly and correctly represents the proposed location and extent of the works used to divert water from unnamed springs in Pershing County by Robert G. and Myrtle Albrecht for stockwatering purposes. That the proposed point of diversion, the approximate location and size of the diverting channel or other conduit, the place and manner of use, and the location and names of all other works which are crossed by, or connected with the said works, are fully and correctly designated thereon.

PROFESSIONAL LAND SURVEYOR STATE OF NEVADA No.5271

JOHN H. MILTON III
State Water Right Surveyor No. 573

12-4-92

Subscribed and sworn to before me this 4th day of December 1992.

Ginger M. Gabiola
Notary Public

GINGER M. GABIOLA
NOTARY PUBLIC
HUMBOLDT Co. NEVADA
My Appointment Expires
JAN. 1, 1996

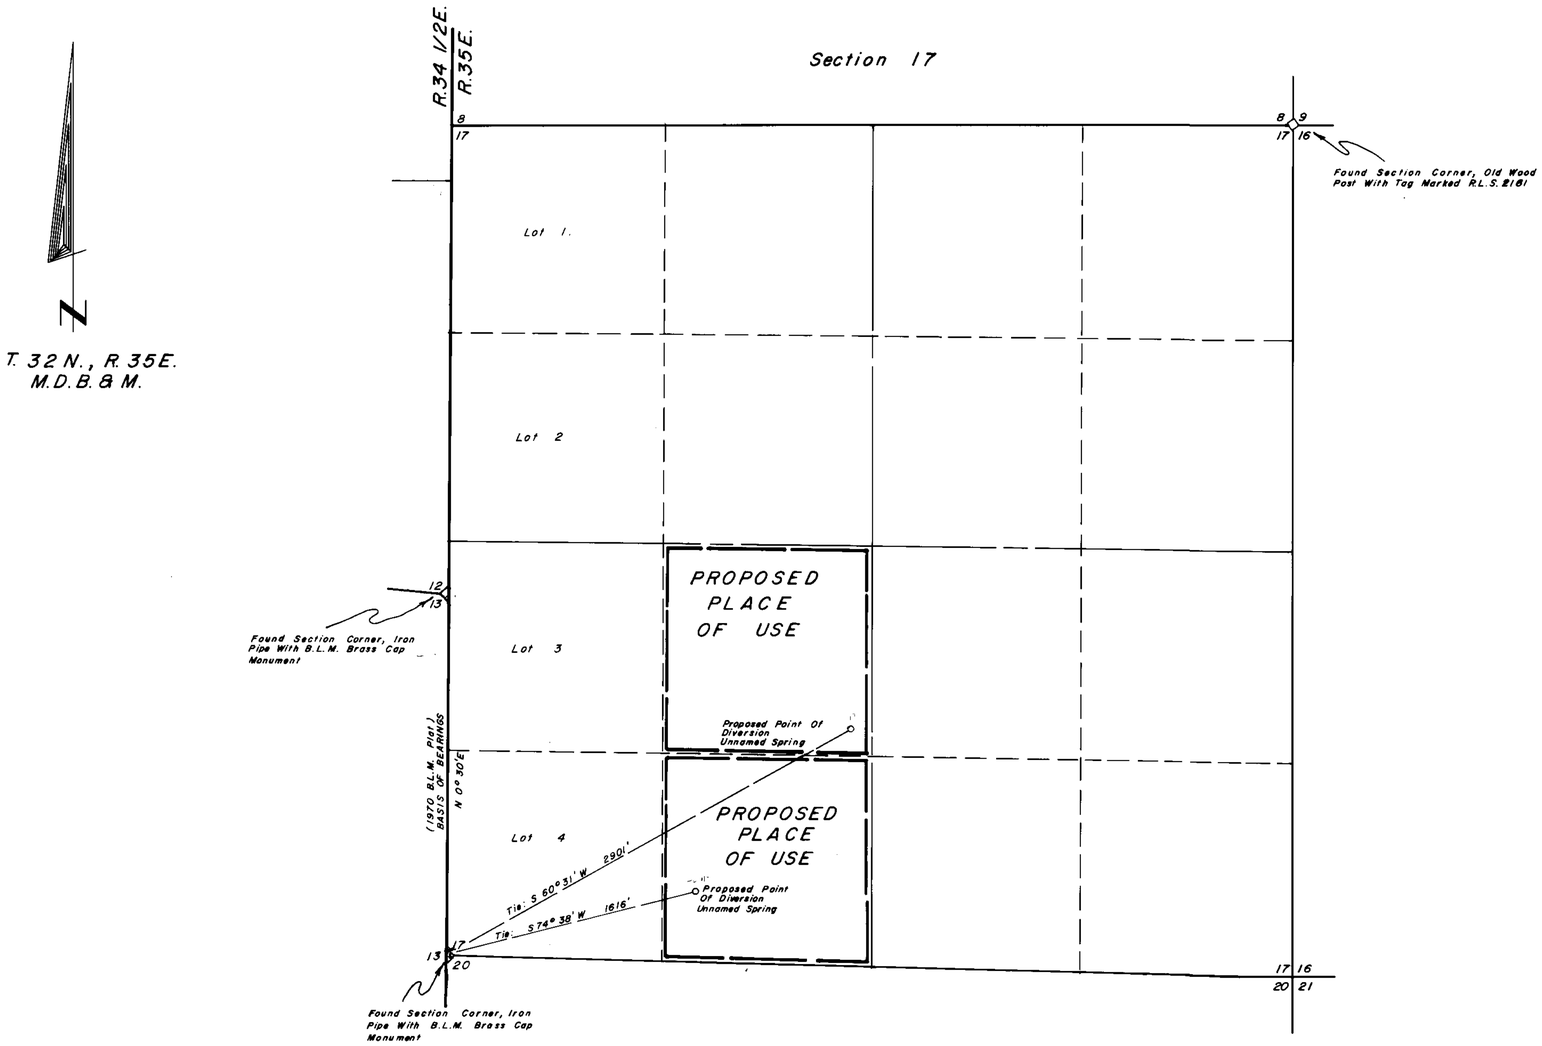

SCALE 1" = 500'

500 0 500 1000 1500 2000

58417 15437 ISSUED 06-14-00

58418 15438 ISSUED 06-14-00

FILED
DEC 22 1992
STATE ENGINEER'S OFFICE

Desert-Mountain Inc.
Land and Water Right Surveyors
146 West Second Street
Winnemucca, Nevada 89445
(702) 623-4414

MAP
TO ACCOMPANY APPLICATION
TO APPROPRIATE WATER
For Stockwatering Purposes

By Robert G. & Myrtle Albrecht

From Unnamed Springs
IN PERSHING COUNTY, NEVADA

58418 58417