SHEET NO. 1 OF 1 SHEETS.

HIGH DESERT ENGINEERING
CONSULTING ENGINEERING & SURVEYING
640 IDAHO STREET
ELKO, NEVADA 89801
(775) 738-4053

W202008

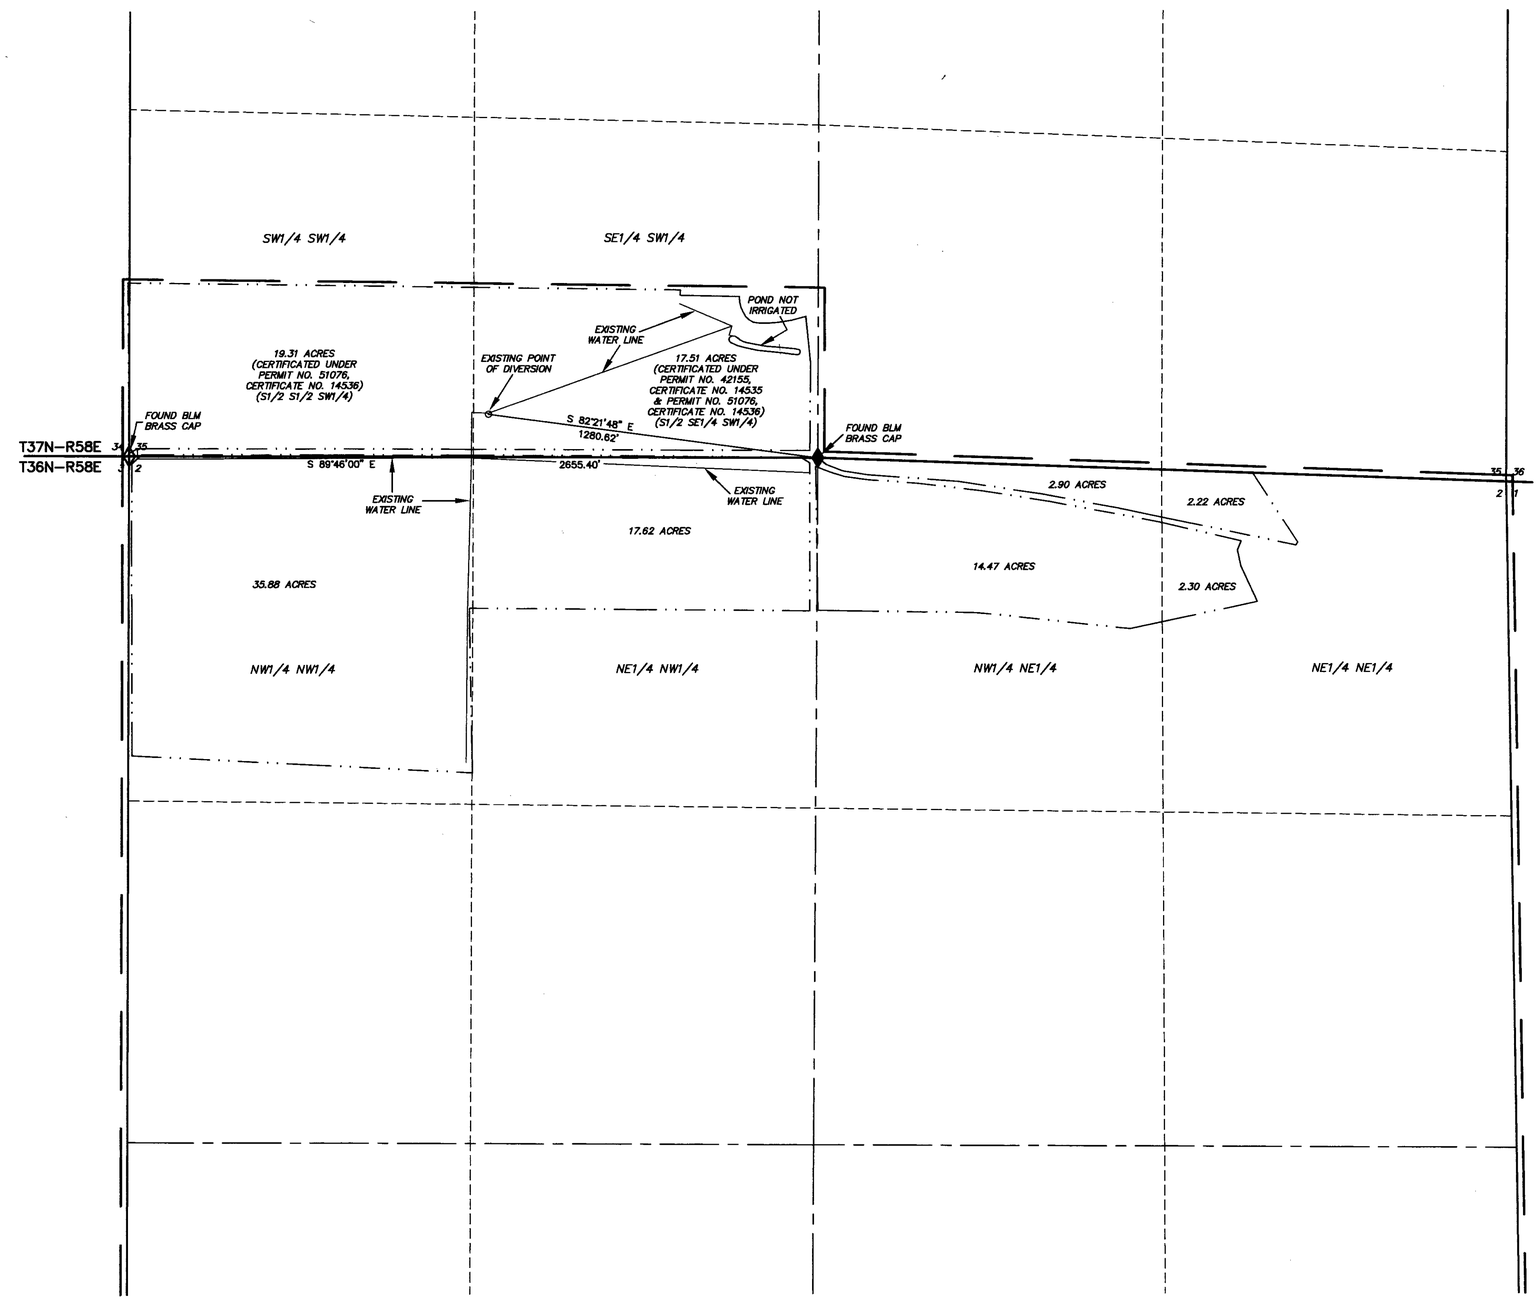

N

1"=900'

STATE OF NEVADA }
COUNTY OF ELKO } SS.

I, ROBERT E. MORLEY, BEING FIRST DULY SWORN, DEPOSE AND SAY THAT THIS MAP, CONSISTING OF 1 SHEET, NUMBERED FROM 1 TO 1, INCLUSIVE, HAS BEEN CORRECTLY DRAWN TO THE DESIGNATED SCALE FROM FIELD NOTES OF A SURVEY MADE BY ME, OR UNDER MY SUPERVISION AND DIRECTION, BETWEEN THE 25TH DAY OF JUNE, 2002, AND THE 28TH DAY OF JUNE, 2002; THAT IT TRULY AND CORRECTLY REPRESENTS THE PROPOSED LOCATION AND EXTENT OF THE WORKS USED TO DIVERT WATER FROM UNDERGROUND, IN ELKO COUNTY, NEVADA, BY ROY EDWARD AND ALICE JANE LEE, FOR IRRIGATION PURPOSES UNDER PERMIT NO. 58451. THAT THE PROPOSED POINT OF DIVERSION, THE LOCATION, SIZE OF THE DIVERTING CHANNEL OR OTHER CONDUIT, LOCATION AND DESCRIPTION OF ALL MEASURING DEVICES, THE LOCATION AND EXTENT OF LANDS OWNED OR CONTROLLED BY THE APPLICANT UPON WHICH WATER APPLIED FOR UNDER PERMIT NO. 58451 IS USED, TOGETHER WITH THE AREA AND KIND OF CULTURE IN EACH 40-ACRE SUBDIVISION, AND THE LOCATION AND NAMES OF ALL OTHER WORKS OR STREAMS WHICH ARE CROSSED BY OR CONNECTED WITH SAID WORKS ARE FULLY AND CORRECTLY DESIGNATED THEREON.

Robert E. Morley

STATE WATER RIGHT SURVEYOR NO. 668

REGISTERED LAND SURVEYOR ROBERT E. MORLEY 6/25/02 No.6203 STATE OF NEVADA

LICENSE EXPIRES: 12/31/03

SUBSCRIBED AND SWORN TO BEFORE ME
THIS 25TH DAY OF JUNE, 2002.

Floyd M. Fisk

FLOYD M. FISK
NOTARY PUBLIC • STATE of NEVADA
Elko County • Nevada
CERTIFICATE # 98-0770-6
APPT. EXP. FEB. 26, 2006

NOTARY PUBLIC IN AND FOR ELKO COUNTY, NEVADA.
MY COMMISSION EXPIRES: 2-26-06

BASIS OF BEARINGS: THE LINE BETWEEN THE FOUND NORTH 1/4 CORNER AND THE NORTHWEST CORNER OF SECTION 2, T.36 N., R.58 E., M.D.B. & M., AS SHOWN ON THIS MAP, TAKEN FROM THE BLM CADASTRAL SURVEY PLAT AS N 89° 46' 00" W.

LEGEND

◇ = FOUND SECTION CORNER AS NOTED.

◆ = FOUND 1/4 CORNER AS NOTED.

——— ——— = EXISTING PLACE OF USE.

— · · — · · — · · — · · — = EXISTING EDGE OF CULTURE.

CULTURAL MAP TABULATION

SECTION	SUB-DIVISION	TOWN SHIP	RANGE	CULTIVATED ACREAGE	DESCRIPTION OF CULTURE
2	NW1/4NW1/4	T36N	R58E	35.88 AC	HARVEST
2	NE1/4NW1/4	T36N	R58E	17.62 AC	HARVEST
2	NW1/4NE1/4	T36N	R58E	17.37 AC	HARVEST
2	NE1/4NE1/4	T36N	R58E	4.52 AC	HARVEST

TOTAL CULTIVATED ACREAGE = 75.39 AC

ALL CULTURE SHOWN AS HARVEST IS ALFALFA AND IS IRRIGATED BY WHEEL AND HAND LINE SPRINKLER SYSTEM.

300 0 300 600 900 1200

SCALE: 1"=300'

STATE ENGINEERS USE

JUN 28 2002
FILED

58451 CERTIFICATE No. 16152 ISSUED MAR 10 2003

MAP TO ACCOMPANY PROOF OF BENEFICIAL USE
UNDER PERMIT NO. 58451
FOR IRRIGATION
BY ROY EDWARD AND ALICE JANE LEE
FROM UNDERGROUND
IN ELKO COUNTY, NEVADA

58451