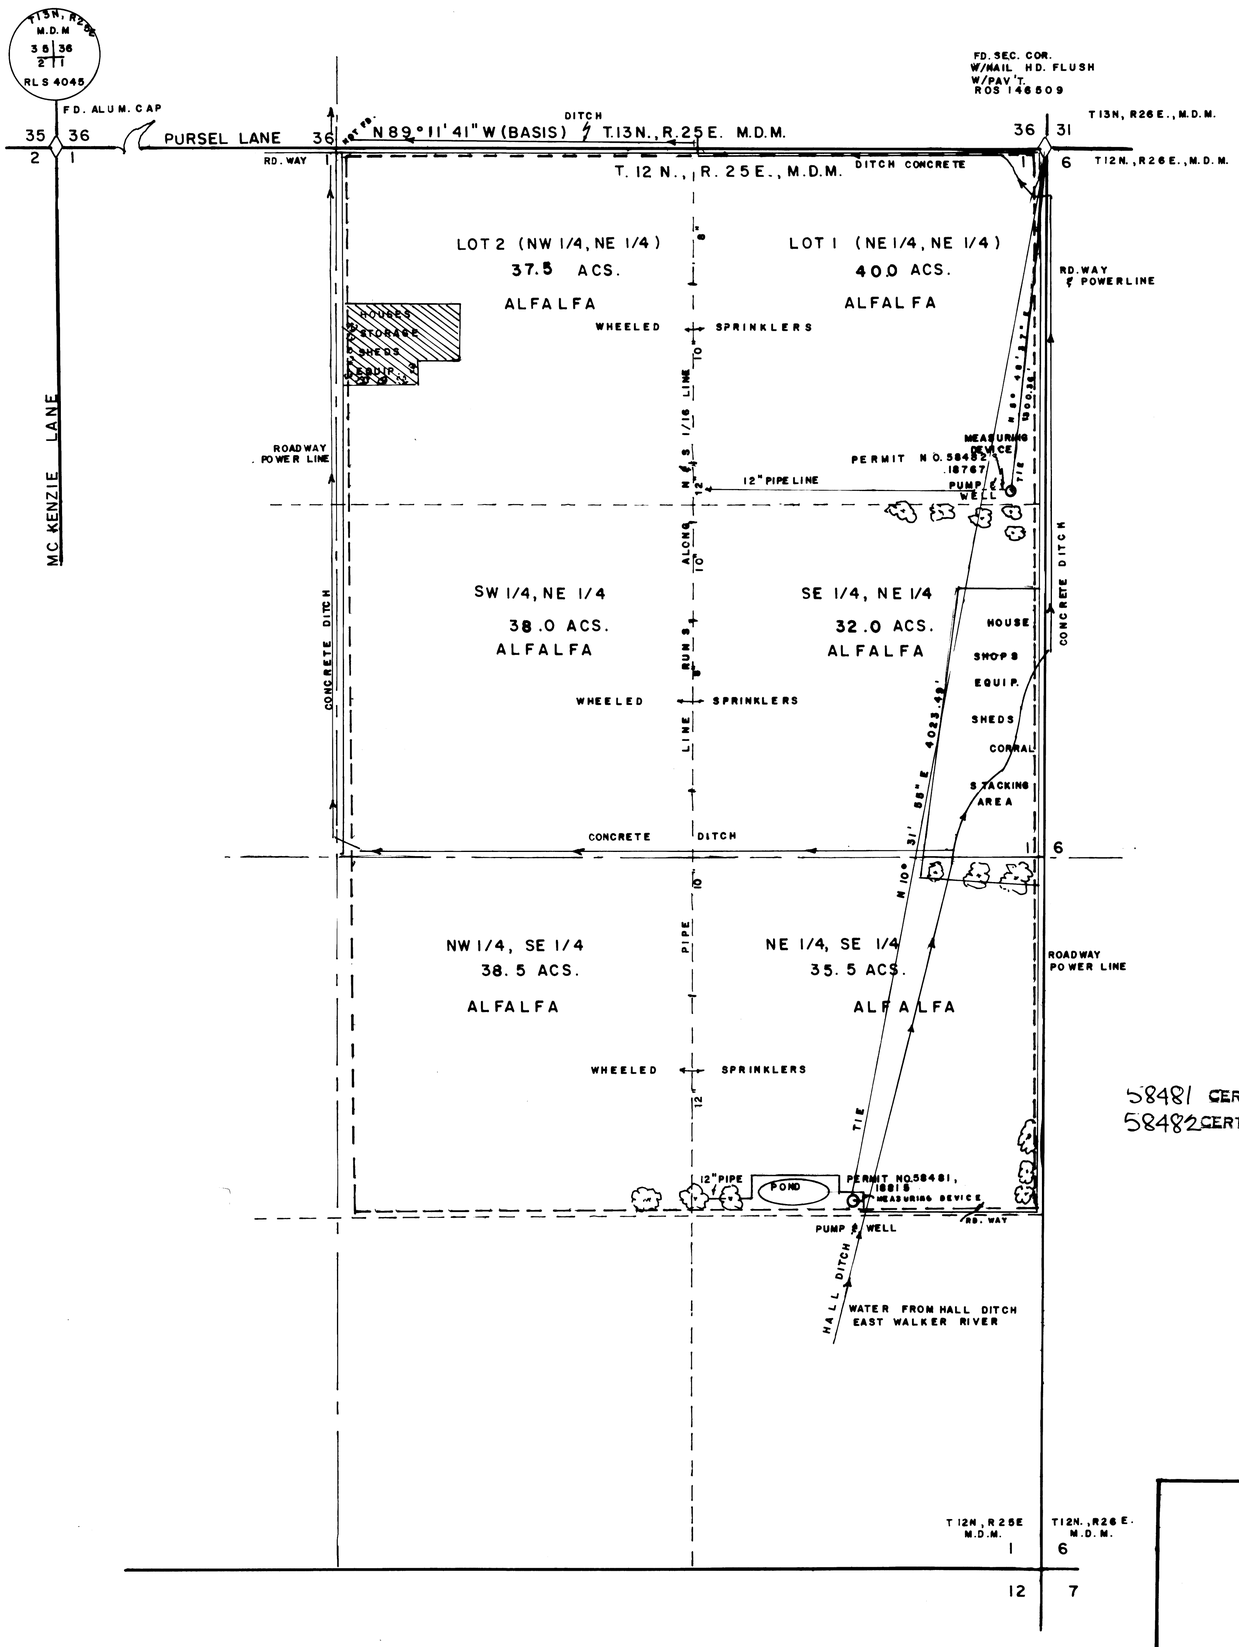

CULTURAL MAP TABULATION

SECTION	SUB-DIVISON	TOWN SHIP	RANGE	CULTIVATED ACREAGE	DESCRIPTION OF CULTURE	DATE OF FIRST CULTURE
1	LOT 1 (NE 1/4, NE 1/4)	12 N	25E	40.0	ALFALFA	
1	LOT 2 (NW 1/4, NE 1/4)	12 N	25E	37.5	ALFALFA	
1	SW 1/4, NE 1/4	12N	25E	38.0	ALFALFA	
1	SE 1/4, NE 1/4	12N	25E	32.0	ALFALFA	
1	NW 1/4, SE 1/4	12N	25E	38.5	ALFALFA	
1	NE 1/4, SE 1/4	12N	25E	35.5	ALFALFA	
TOTAL	CULTIVATED	ACREAGE		221.5		

STATE OF NEVADA)
) SS
COUNTY OF LYON)

I, DONALD B. GOODMAN, BEING FIRST DULY SWORN, DEPOSE AND SAY THAT THIS MAP, CONSISTING OF ONE SHEET, HAS BEEN CORRECTLY DRAWN TO THE DESIGNATED SCALE FROM FIELD NOTES OF A SURVEY MADE UNDER MY SUPERVISION AND DIRECTION, BETWEEN THE 6th DAY OF FEBRUARY, 1995 AND THE 17 DAY OF FEBRUARY, 1995; THAT IT TRULY AND CORRECTLY REPRESENTS THE PROPOSED LOCATION AND EXTENT OF THE WORKS USED TO DIVERT WATER FROM UNDERGROUND IN LYON COUNTY, NEVADA, BY JOSEPH E. AND LAUREL D. RODERICK. FOR IRRIGATION PURPOSES UNDER PERMIT NOS 58481 & 58482 THAT THE POINT OF DIVERSION, THE LOCATION, SIZE OF THE DIVERTING CHANNEL, LOCATION AND DESCRIPTION OF ALL MEASURING DEVICES, THE LOCATION AND EXTENT OF LANDS OWNED OR CONTROLLED BY THE APPLICANT UPON WHICH WATER APPLIED FOR UNDER PERMIT NOS. 58481 & 58482 IS USED, TOGETHER WITH THE AREA AND KIND OF CULTURE IN EACH 40-ACRE SUBDIVISION, AND THE LOCATION AND NAMES OF ALL OTHER WORKS OR STREAMS WHICH ARE CROSSED BY OR CONNECTED WITH SAID WORKS, ARE FULLY AND CORRECTLY DESIGNATED THEREON.

Donald B. Goodman

STATE WATER RIGHTS SURVEYOR NO. 728, DONALD B. GOODMAN

SUBSCRIBED AND SWORN TO BEFORE ME THIS 21st DAY OF January, 1995.

NOTARY PUBLIC IN AND FOR LYON COUNTY, NEVADA

MY COMMISSION EXPIRES 4-22, 96

KELLY L. FRASER
Notary Public - State of Nevada
Appointment Recorded in Lyon County
MY APPOINTMENT EXPIRES APR. 22, 1996

BASIS OF BEARING;
THE NORTH LINE OF SECTION 1, T. 12 N., R. 25E., M.D.M.
AS SHOWN ON MAP FILE NO. 146509 OF LYON COUNTY RECORDS
AS BEARING N 89° 11' 41" W

58481 CERTIFICATE No 14548 ISSUED 02-25-97
58482 CERTIFICATE No. 14549 ISSUED 02-25-97

LEGEND;
◇ FOUND SECTION CORNER
⊙ WELLS
— — — PLACE OF USE

N

SCALE 1" = 300'

0 100 200 300 600 900 1200 1800

STATE ENGINEER'S USE

FILE
FEB 18 1997

MAP TO ACCOMPANY PROOF OF BENEFICIAL USE UNDER PERMIT NO'S. 58481, 58482, FOR IRRIGATION USE BY JOSEPH E. & LAUREL D. RODERICK FROM UNDERGROUND IN LYON COUNTY, NEVADA.

85625T 85303 85261T 85260T 84537T 77960 77959 62813T 63812T 63811T 58482 58481