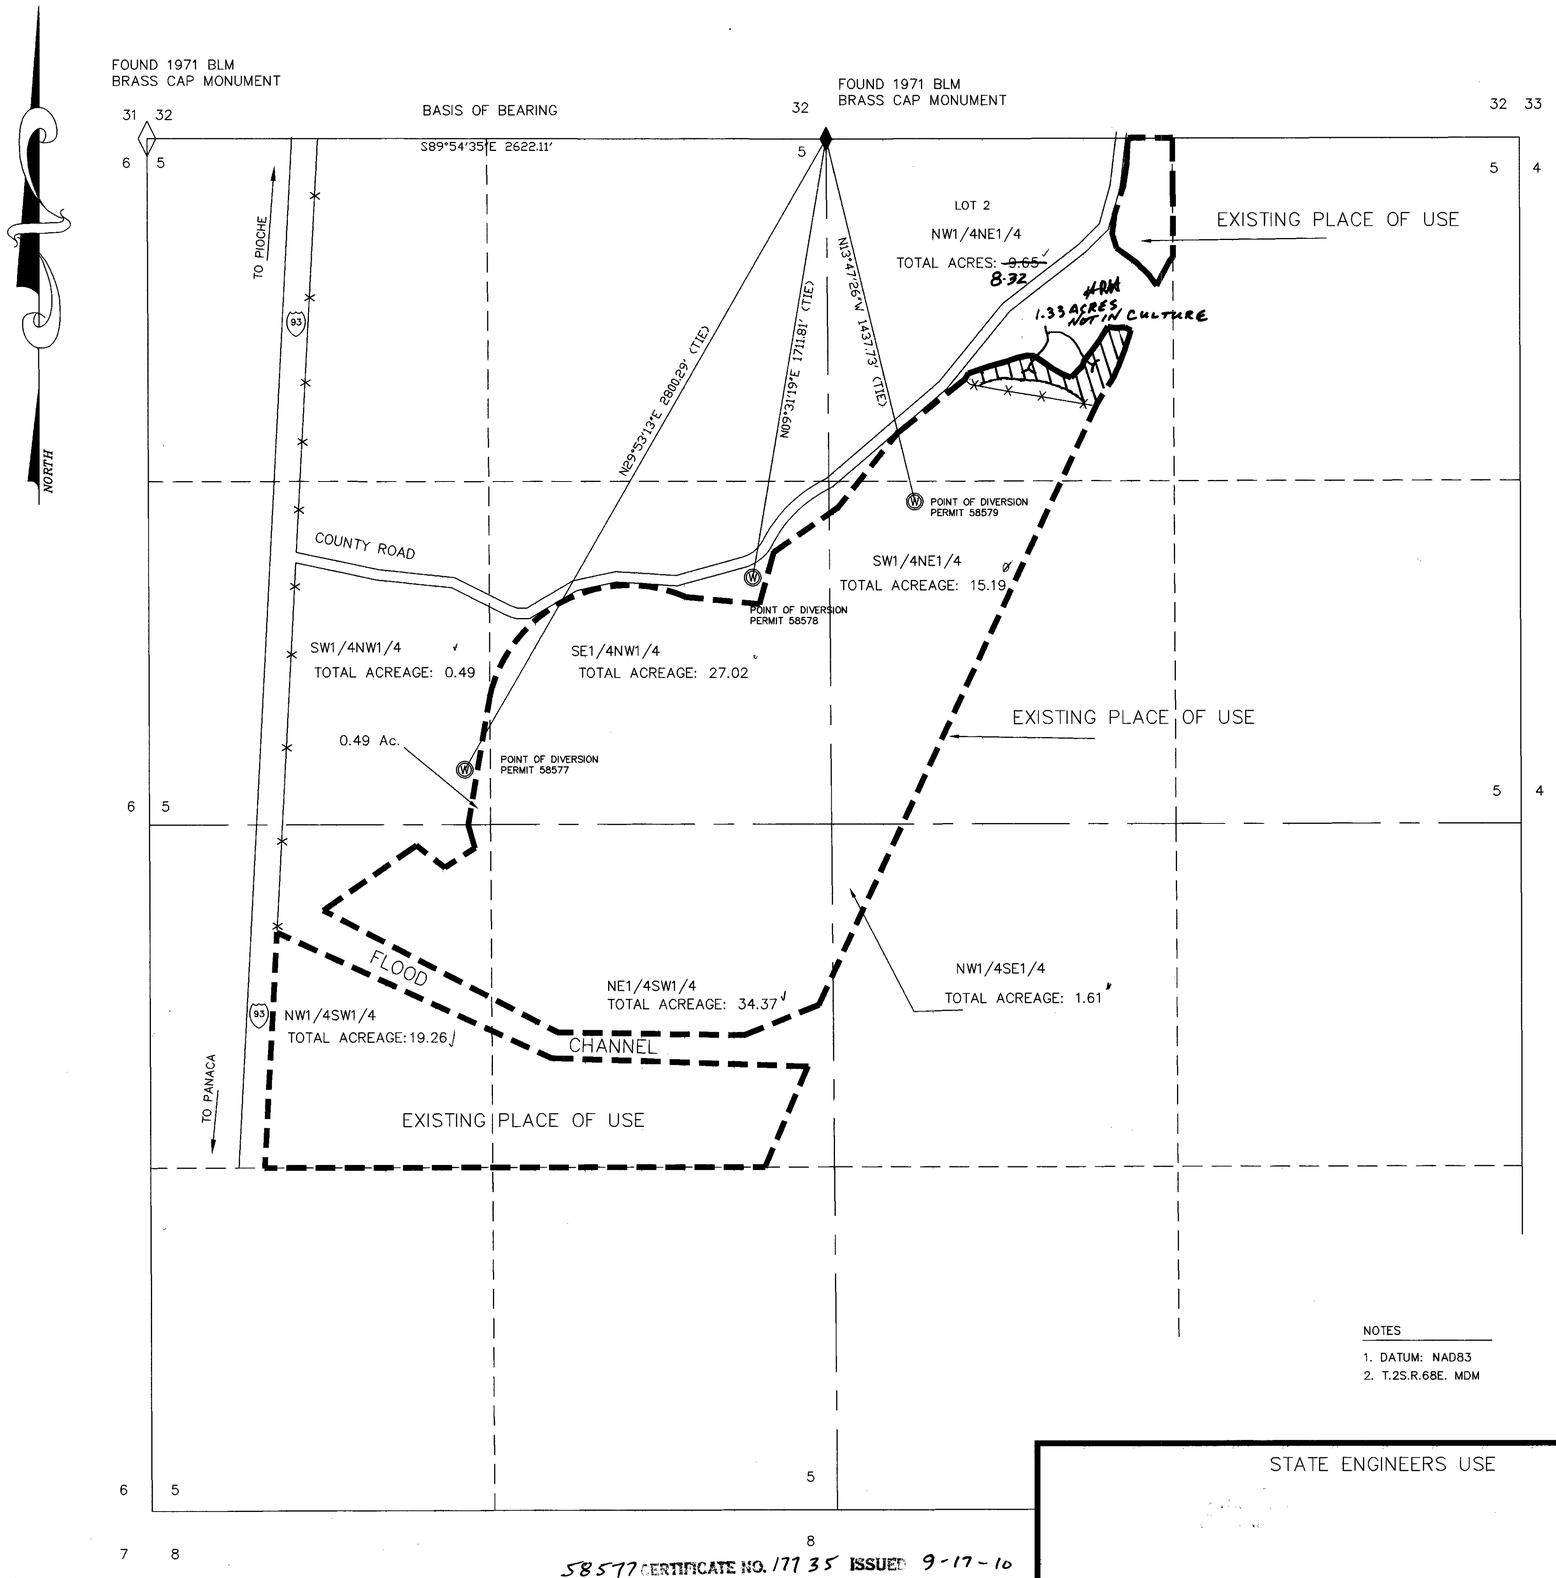

CULTURAL MAP TABULATION

SECTION	SUBDIVISION	TOWNSHIP	RANGE	CULTIVATED ACREAGE	DESCRIPTION OF CULTURE	DATE OF FIRST CULTIVATION
5	NW1/4SW1/4	2S	68E	19.26	ALFALFA	
5	NE1/4SW1/4	2S	68E	34.37	ALFALFA	
5	SW1/4NW1/4	2S	68E	0.49	ALFALFA	
5	SE1/4NW1/4	2S	68E	27.02	ALFALFA	
5	LOT 2 (NW1/4NE1/4)	2S	68E	~~9.65~~ 8.32	ALFALFA GRAIN ROTATION	
5	SW1/4NE1/4	2S	68E	15.19	ALFALFA	
5	NW1/4SE1/4	2S	68E	1.61	ALFALFA	
TOTAL ACREAGE: ~~107.59~~ 106.26						

STATE OF NEVADA
COUNTY OF WHITE PINE } SS

SURVEYOR'S AFFIDAVIT

I, DAVID E. PROVOST, BEING FIRST DULY SWORN, DEPOSE AND SAY THAT THIS MAP, CONSISTING OF ONE SHEET NUMBERED FROM 1 TO 1 INCLUSIVE, HAS BEEN CORRECTLY DRAWN TO THE DESIGNATED SCALE FROM FIELD NOTES OF A SURVEY MADE BY ME, OR UNDER MY SUPERVISION AND DIRECTION, BETWEEN THE 19TH OF MAY 2010 AND THE 20TH OF MAY 2010, THAT IT TRULY AND CORRECTLY REPRESENTS THE PROPOSED LOCATION AND EXTENT OF THE WORKS USED TO DIVERT WATER FROM UNDERGROUND SOURCES, IN LINCOLN COUNTY, NEVADA BY HARRY RONALD HORLACHER FOR IRRIGATION AND DOMESTIC PURPOSES UNDER PERMITS No. 58579, 58578 & 58577. THAT THE POINTS OF DIVERSION, THE LOCATION, SIZE OF THE DIVERTING CHANNEL OR OTHER CONDUIT, LOCATION AND DESCRIPTION OF ALL MEASURING DEVICES, THE LOCATION AND EXTENT OF LANDS OWNED OR CONTROLLED BY THE APPLICANT UPON WHICH WATER APPLIED FOR UNDER PERMITS 58579, 58578 & 58577 IS USED, TOGETHER WITH THE AREA AND KIND OF CULTURE IN EACH 40-ACRE SUBDIVISION, AND THE LOCATION AND NAMES OF ALL OTHER WORKS OR STREAMS WHICH ARE CROSSED BY OR CONNECTED WITH SAID WORKS ARE FULLY AND CORRECTLY DESIGNATED THEREON.

DAVID E. PROVOST PLS
NV STATE WATER RIGHT SURVEYOR 988

PROFESSIONAL LAND SURVEYOR STATE OF NEVADA
DAVID E. PROVOST
5-25-10
Exp. 12/31/11
No. 11190

SIGNED AND SWORN TO BEFORE ME ON May 25 2010, BY DAVID E. PROVOST.
SUBSCRIBED AND SWORN TO ON THE 25th DAY OF MAY, 2010.

NOTARY PUBLIC IN AND FOR
WHITE PINE COUNTY, NEVADA

MY COMMISSION EXPIRES: Feb 24, 2014

KELLY L. SPEAR
NOTARY PUBLIC-STATE of NEVADA
White Pine County • Nevada
CERTIFICATE # 10-1363-17
APPT. EXP. FEBRUARY 24, 2014

BASIS OF BEARING: GPS OCCUPATION OF FOUND MONUMENTS WEST HALF NORTH BOUNDARY SECTION 5, T.2S.R.68.E. MDM

GRAPHIC SCALE

300 0 150 300 600 1200

(IN FEET)
1 inch = 300 ft.

SHEET 1 OF 1

NOTES

1. DATUM: NAD83
2. T.2S.R.68E. MDM

MOUNTAIN HIGH SURVEYING
1500 MURRY STREET ELY, NEVADA 89301
PH: 775-289-6722

STATE ENGINEERS USE

FILED
MAY ~~24 2010~~
STATE ENGINEER'S OFFICE

RECEIVED
2010 MAY 27 AM 11:41
STATE ENGINEERS OFFICE

MAP
TO ACCOMPANY
PROOF OF BENEFICIAL USE UNDER
PERMITS No. 58579, 58578, 58577
FOR: IRRIGATION AND DOMESTIC USE
BY: HARRY RONALD HORLACHER
FROM: UNDERGROUND SOURCE
LOCATION: LINCOLN COUNTY, NEVADA

58577 CERTIFICATE NO. 17735 ISSUED 9-17-10
58578 CERTIFICATE NO. 17736 ISSUED 9-17-10
58579 CERTIFICATE NO. 17737 ISSUED 9-17-10

58579 58578 58577