CULTURE TABULATION

SECTION	SUBDIVISION	TOWNSHIP	RANGE	CULTIVATED ACREAGE	DESCRIPTION OF CULTURE
19	NE ¼ SW ¼	16N	19E	0.64	LAWN
19	NE ¼ SW ¼	16N	19E	0.12	POND
19	NE ¼ SW ¼	16N	19E	0.26	PASTURE
19	NW ¼ SW ¼	16N	19E	0.22	PASTURE
19	NW ¼ SW ¼	16N	19E	0.01	LAWN

TOTAL: 1.25

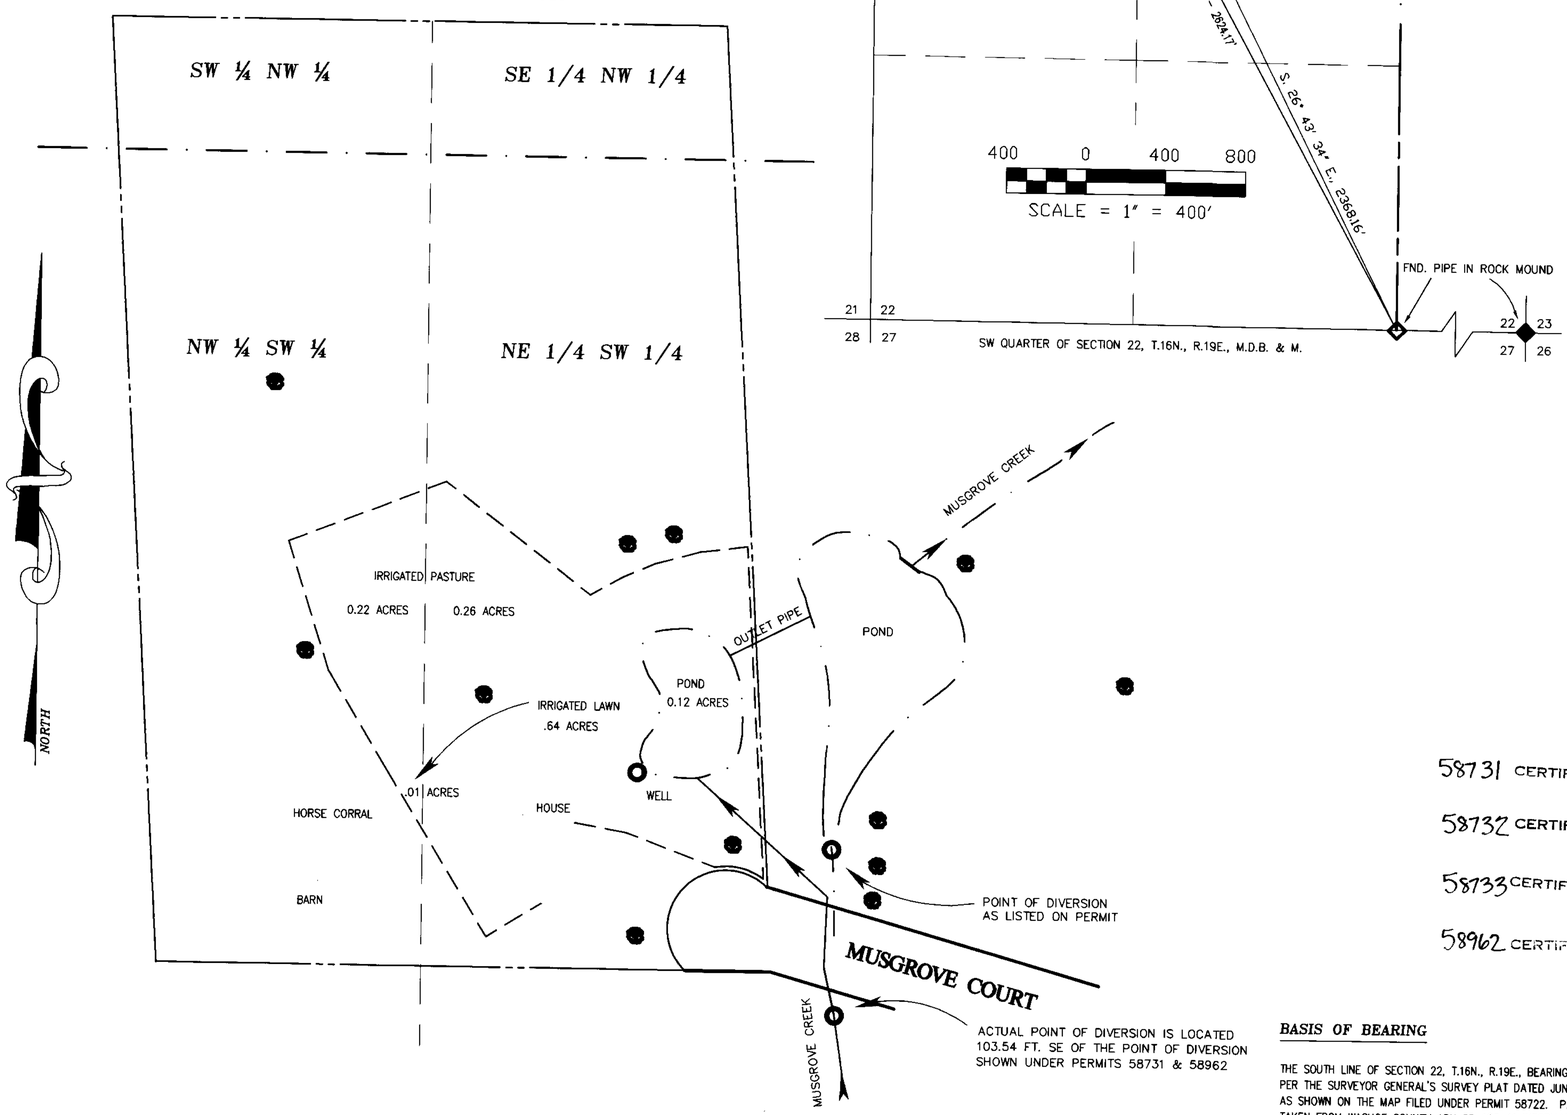

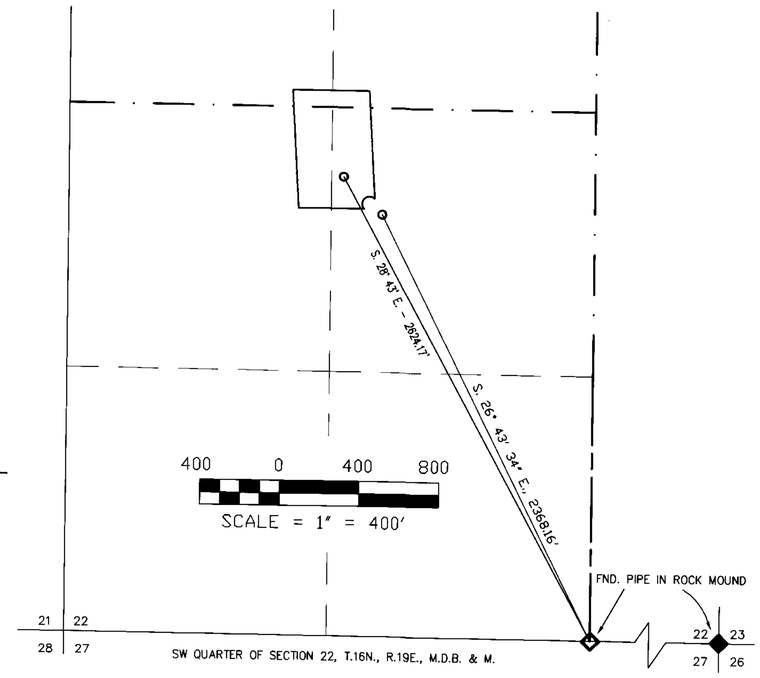

STATE OF NEVADA)
SS
COUNTY OF WASHOE)

I, GEORGE M. THIEL, BEING FIRST DULY SWORN, DEPOSE AND SAY THAT THIS MAP, CONSISTING OF ONE (1) SHEET, HAS BEEN CORRECTLY DRAWN TO THE DESIGNATED SCALE FROM A SURVEY MADE BY ME OR UNDER MY SUPERVISION AND DIRECTION ON OR BEFORE OCTOBER 26, 1999. THAT IT TRULY AND CORRECTLY REPRESENTS THE POINTS OF DIVERSION USED TO DIVERT WATER FROM MUSGROVE CREEK, AN UNNAMED CREEK AND AN UNDERGROUND SOURCE LOCATED IN WASHOE COUNTY, NEVADA BY THE MURPHY FAMILY TRUST FOR IRRIGATION AND DOMESTIC PURPOSES UNDER PERMITS 58731, 58732, 58733 AND 58962. THAT THE POINTS OF DIVERSION, THE LOCATION, SIZE OF THE DIVERTING CHANNEL OR OTHER CONDUIT, LOCATION AND DESCRIPTION OF ALL MEASURING DEVICES, THE LOCATION AND EXTENT OF ALL LANDS OWNED BY OR CONTROLLED BY THE APPLICANT UPON WHICH WATER APPLIED FOR UNDER PERMITS 58731, 58732, 58733 & 58962 IS USED, TOGETHER WITH THE AREA AND TYPE OF CULTURE IN EACH 40 ACRE SUBDIVISION, AND THE LOCATION AND NAMES OF ALL WORKS OR STREAMS WHICH ARE CROSSED BY OR CONNECTED WITH SAID WORKS, ARE FULLY AND CORRECTLY DESIGNATED THEREON.

GEORGE M. THIEL

PROFESSIONAL ENGINEER GEORGE M. THIEL CIVIL No. 6493 NEVADA

SWRS NO. 696

CLELIE D. KIRBY
Notary Public - State of Nevada
Appointment Recorded in Washoe County
No: 99-37244-2 - Expires May 26, 2003

SUBSCRIBED AND SWORN TO BEFORE ME THIS 16th DAY OF November, 1999 NOTARY PUBLIC IN AND FOR WASHOE COUNTY COUNTY, NEVADA.

Clelie D. Kirby

58731 CERTIFICATE No. 15607 ISSUED 11-01-00

58732 CERTIFICATE No 15608 ISSUED 11-01-00

58733 CERTIFICATE No. 15609 ISSUE 11-01-00

58962 CERTIFICATE No. 15610 ISSUED 11-01-00

BASIS OF BEARING

THE SOUTH LINE OF SECTION 22, T.16N., R.19E., BEARING N 89° 39' 00" W PER THE SURVEYOR GENERAL'S SURVEY PLAT DATED JUNE 28, 1862 AND AS SHOWN ON THE MAP FILED UNDER PERMIT 58722. PARCEL BOUNDARY TAKEN FROM WASHOE COUNTY APN 55-190-11 INFORMATION.

GRAPHIC SCALE

50 0 25 50 100 200

(IN FEET)
1 inch = 50 ft.

SHEET 1 OF 1

LEGEND

PLACE OF USE

PROPERTY LINE

POINT OF DIVERSION

FOUND SECTION CORNERS AS NOTED

FOUND QUARTER CORNERS AS NOTED

TEC THIEL ENGINEERING CONSULTANTS
P.O Box 70458 Reno, Nevada 89570-0458
(775)352-7800 Fax(775)352-7929

STATE ENGINEER'S USE

FILED NOV 18 1999

MAP

TO ACCOMPANY PROOF OF BENEFICIAL USE UNDER PERMITS 58731, 58732, 58733 & 58962 FOR IRRIGATION AND DOMESTIC USE BY DANIEL D. MURPHY, TRUSTEE OF THE MURPHY FAMILY TRUST FROM UNDERGROUND SOURCES, MUSGROVE CREEK & TRIBUTARIES, & AN UNNAMED CREEK

WASHOE COUNTY NEVADA

58962 58733 58732 58731