Sections 9 & 10, T.42N., R.37E., M.D.B.&M.

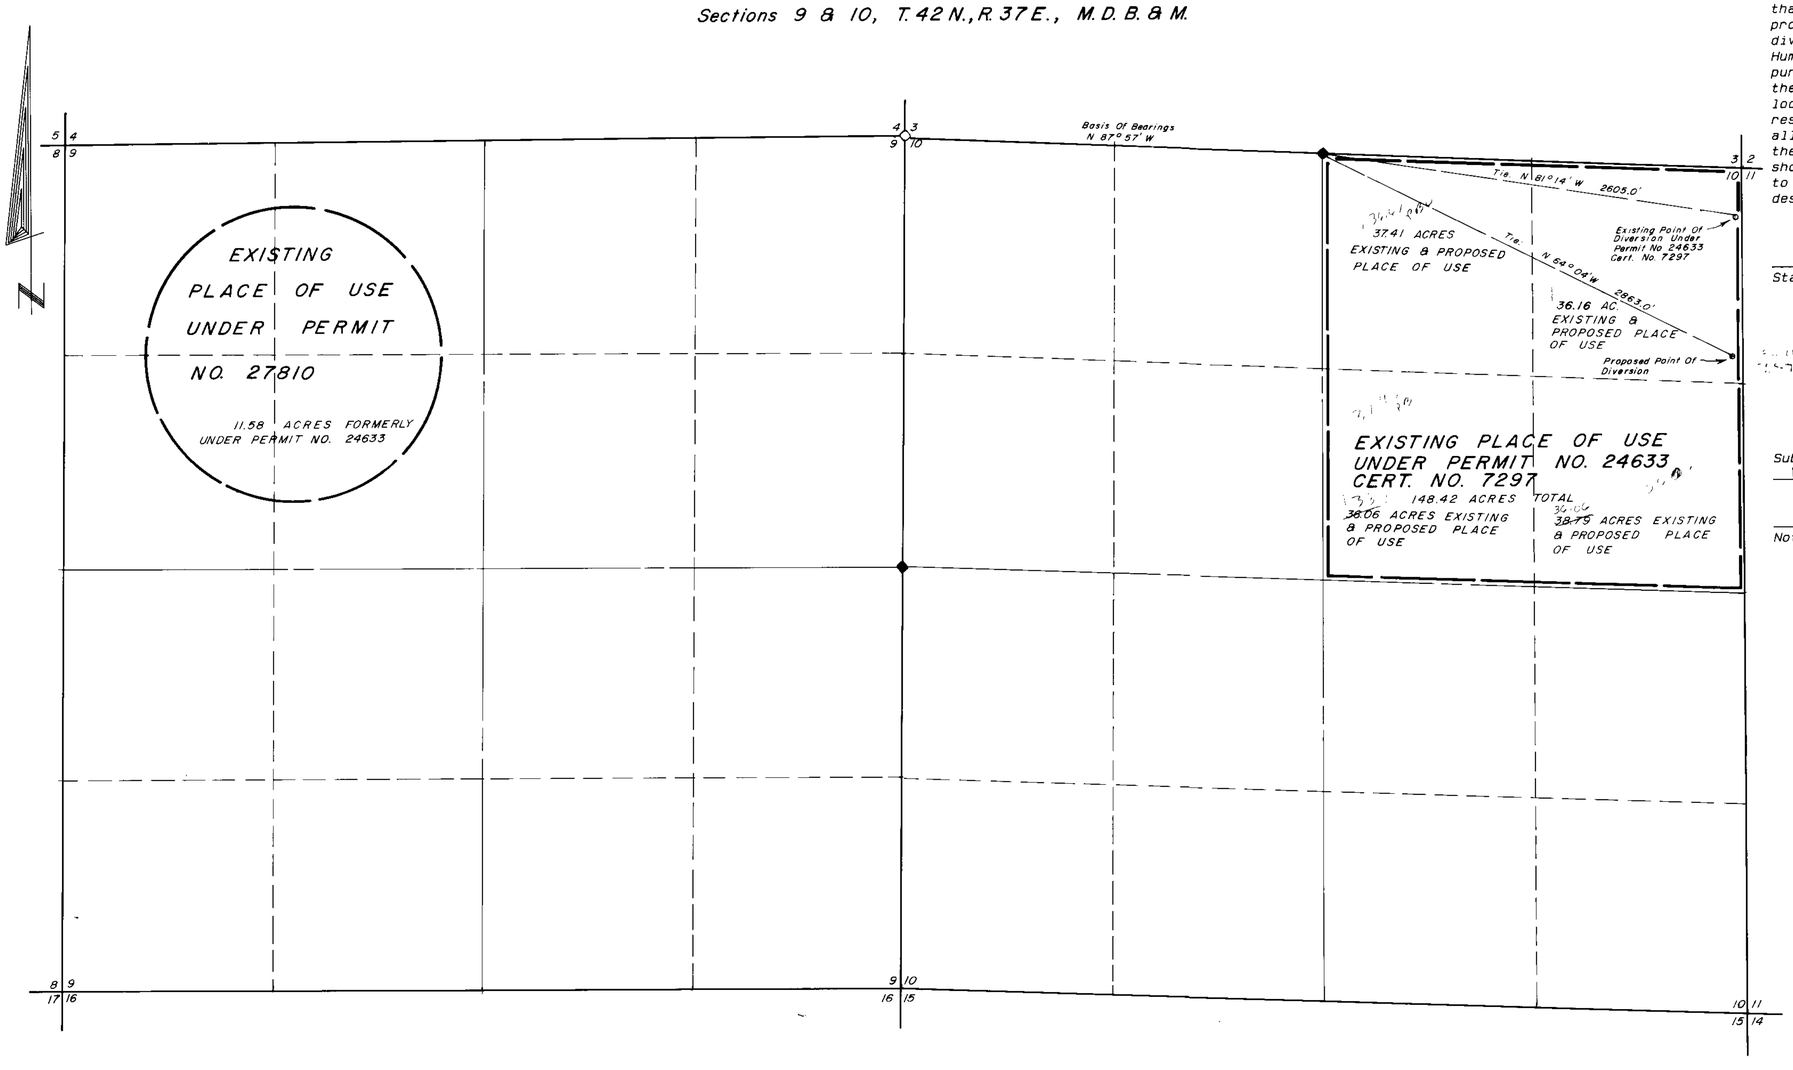


STATE OF NEVADA
COUNTY OF HUMBOLDT

I, ROBERT N. CALDWELL, being first duly sworn, depose and say that this map, consisting of one sheet, has been correctly drawn to the designated scale from field notes of a survey made by me or under my supervision and direction, between the 20th day of May, and the 21th day of May, 1993; that it truly and correctly represents the proposed location and extent of the works used to divert water from an underground source in Humboldt County by Key Farms, Inc., for irrigation purposes, under Permit No.24633 Cert. 7297. That the proposed point of diversion, the approximate location and size of the diverting channel, all reservoirs or basins, the location and names of all other works which will cross or connect with the proposed works, and the boundary of all lands, showing by 40-acre subdivisions the areas proposed to be irrigated, are fully and correctly designated thereon.

ROBERT N. CALDWELL
State Water Right Surveyor No. 468

PROFESSIONAL LAND SURVEYOR
ROBERT N. CALDWELL
No.4233
STATE OF NEVADA

5-25-93

Subscribed and sworn to before me this 25 day of May, 1993.

Laura Marie Miller
Notary Public

NOTES:

◇ Indicates a found section corner, an iron pipe with a B.L.M. brass cap.

◆ Indicates a found 1/4 section corner, an iron pipe with a B.L.M. brass cap.

Basis of Bearings taken from the B.L.M. Dependent Resurvey Plat of T.42N., R.37E., M.D.B. & M., dated March 13, 1956.

SCALE 1" = 500'

500 0 500 1000 1500 2000

58879

FILED
AUG 17 1993
STATE ENGINEER'S OFFICE

58879 ~~ENTIT~~ CATE NO. 16112 ISSUED 06-12-02

Revised 8-11-93

Desert-Mountain Inc.
Land and Water Right Surveyors
146 West Second Street
Winnemucca, Nevada 89445
(702) 623-4414

MAP TO ACCOMPANY APPLICATION TO
CHANGE THE POINT OF DIVERSION
OF
PERMIT NO.24633 CERT. NO.7297

BY KEY FARMS, INC.
From An Underground Source
For Irrigation Purpose
IN HUMBOLDT COUNTY, NEVADA

58691 T 58879