SHEET NO. 1 OF 1 SHEETS.

HIGH DESERT ENGINEERING

CONSULTING ENGINEERING & SURVEYING

640 IDAHO STREET
ELKO, NEVADA 89801
(702) 738-4053

W97017

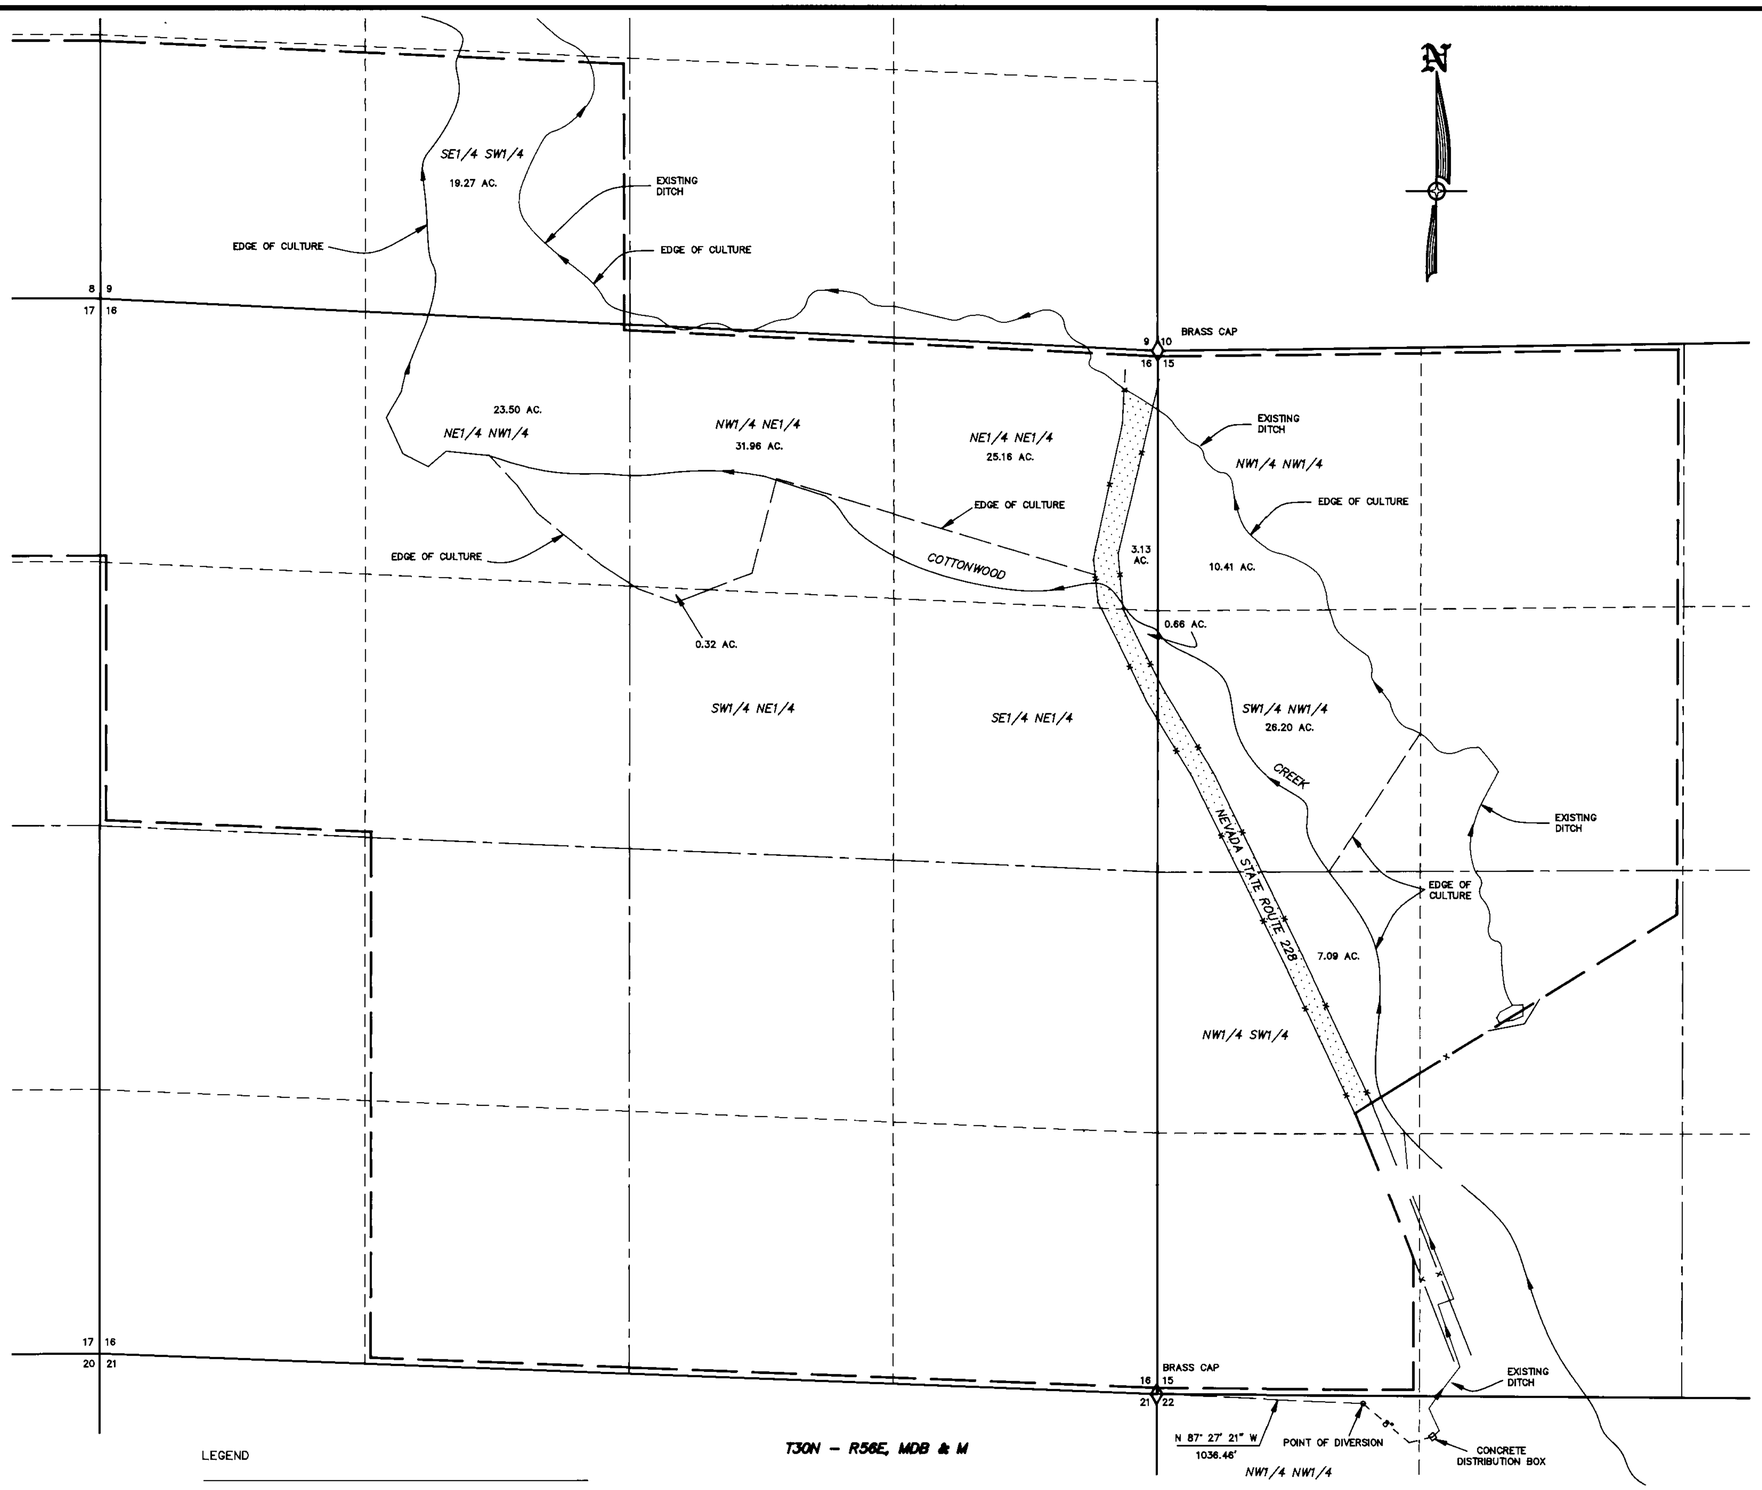

LEGEND

PLACE OF USE

AREAS NOT IRRIGATED

STATE OF NEVADA)
) SS.
COUNTY OF ELKO)

I, ROBERT E. MORLEY, BEING FIRST DULY SWORN, DEPOSE AND SAY THAT THIS MAP, CONSISTING OF 1 SHEET, NUMBERED FROM 1 TO 1, INCLUSIVE, HAS BEEN CORRECTLY DRAWN TO THE DESIGNATED SCALE FROM FIELD NOTES OF A SURVEY MADE BY ME, OR UNDER MY SUPERVISION AND DIRECTION, BETWEEN THE 11TH DAY OF AUGUST, 1997, AND THE 12TH DAY OF AUGUST, 1997; THAT IT TRULY AND CORRECTLY REPRESENTS THE PROPOSED LOCATION AND EXTENT OF THE WORKS USED TO DIVERT WATER FROM UNDERGROUND, IN ELKO COUNTY, NEVADA, BY GEORGE GUND III, FOR IRRIGATION PURPOSES UNDER PERMIT NO. 58953. THAT THE PROPOSED POINT OF DIVERSION, THE LOCATION, SIZE OF THE DIVERTING CHANNEL OR OTHER CONDUIT, LOCATION AND DESCRIPTION OF ALL MEASURING DEVICES, THE LOCATION AND EXTENT OF LANDS OWNED OR CONTROLLED BY THE APPLICANT UPON WHICH WATER APPLIED FOR UNDER PERMIT NO. 56321 IS USED, TOGETHER WITH THE AREA AND KIND OF CULTURE IN EACH 40-ACRE SUBDIVISION, AND THE LOCATION AND NAMES OF ALL OTHER WORKS OR STREAMS WHICH ARE CROSSED BY OR CONNECTED WITH SAID WORKS ARE FULLY AND CORRECTLY DESIGNATED THEREON.

STATE WATER RIGHT SURVEYOR NO. 794

PROFESSIONAL LAND SURVEYOR STATE OF NEVADA ROBERT E. MORLEY 8/13/97 No.6203

SUBSCRIBED AND SWORN TO BEFORE ME

THIS 13th DAY OF August, 1995.

NOTARY PUBLIC IN AND FOR ELKO COUNTY, NEVADA.

MY COMMISSION EXPIRES MAY 5, 2001.

LINDA L. REYNOLDS Notary Public State of Nevada Elko County, Nevada 93-1243-6 My appointment expires May 5, 2001

BASIS OF BEARINGS : THE LINE BETWEEN THE NORTHEAST AND THE SOUTHEAST CORNER OF SECTION 16, T30N - R56E, MDB & M, AS SHOWN ON THE BLM CADASTRAL SURVEY PLAT AS N 00° 03' 00" E.

CULTURAL MAP TABULATION

SECTION	SUB-DIVISION	TOWN SHIP	RANGE	CULTIVATED ACREAGE	DESCRIPTION OF CULTURE
9	SE1/4SW1/4	T30N	R56E	19.27 AC	HARVEST
15	NW1/4NW1/4	T30N	R56E	10.41 AC	HARVEST
15	SW1/4NW1/4	T30N	R56E	26.20 AC	HARVEST
15	NW1/4SW1/4	T30N	R56E	7.09 AC	HARVEST
16	NE1/4NW1/4	T30N	R56E	23.50 AC	HARVEST
16	NW1/4NE1/4	T30N	R56E	31.96 AC	HARVEST
16	NE1/4NE1/4	T30N	R56E	28.29 AC	HARVEST
16	SE1/4NE1/4	T30N	R56E	0.66 AC	HARVEST
16	SW1/4NE1/4	T30N	R56E	0.32 AC	HARVEST

TOTAL CULTIVATED ACREAGE = 147.70 AC

THE LANDS SHOWN ARE IRRIGATED BY USE OF NATURAL CHANNELS AND DITCHES.

ALL CULTURE SHOWN AS HARVEST IS ALFALFA AND MEADOW HAY.

400 0 400 800 1200 1600

SCALE: 1"=400'

58953 CERTIFICATE NO 14772 ISSUED 12-10-97

STATE ENGINEERS USE

FILED AUG 18 1997 STATE ENGINEER

MAP TO ACCOMPANY PROOF OF BENEFICIAL USE UNDER

PERMIT NO. 58953

FOR IRRIGATION USE

BY GOERGE GUND III

FROM UNDERGROUND

IN ELKO COUNTY, NEVADA

58953