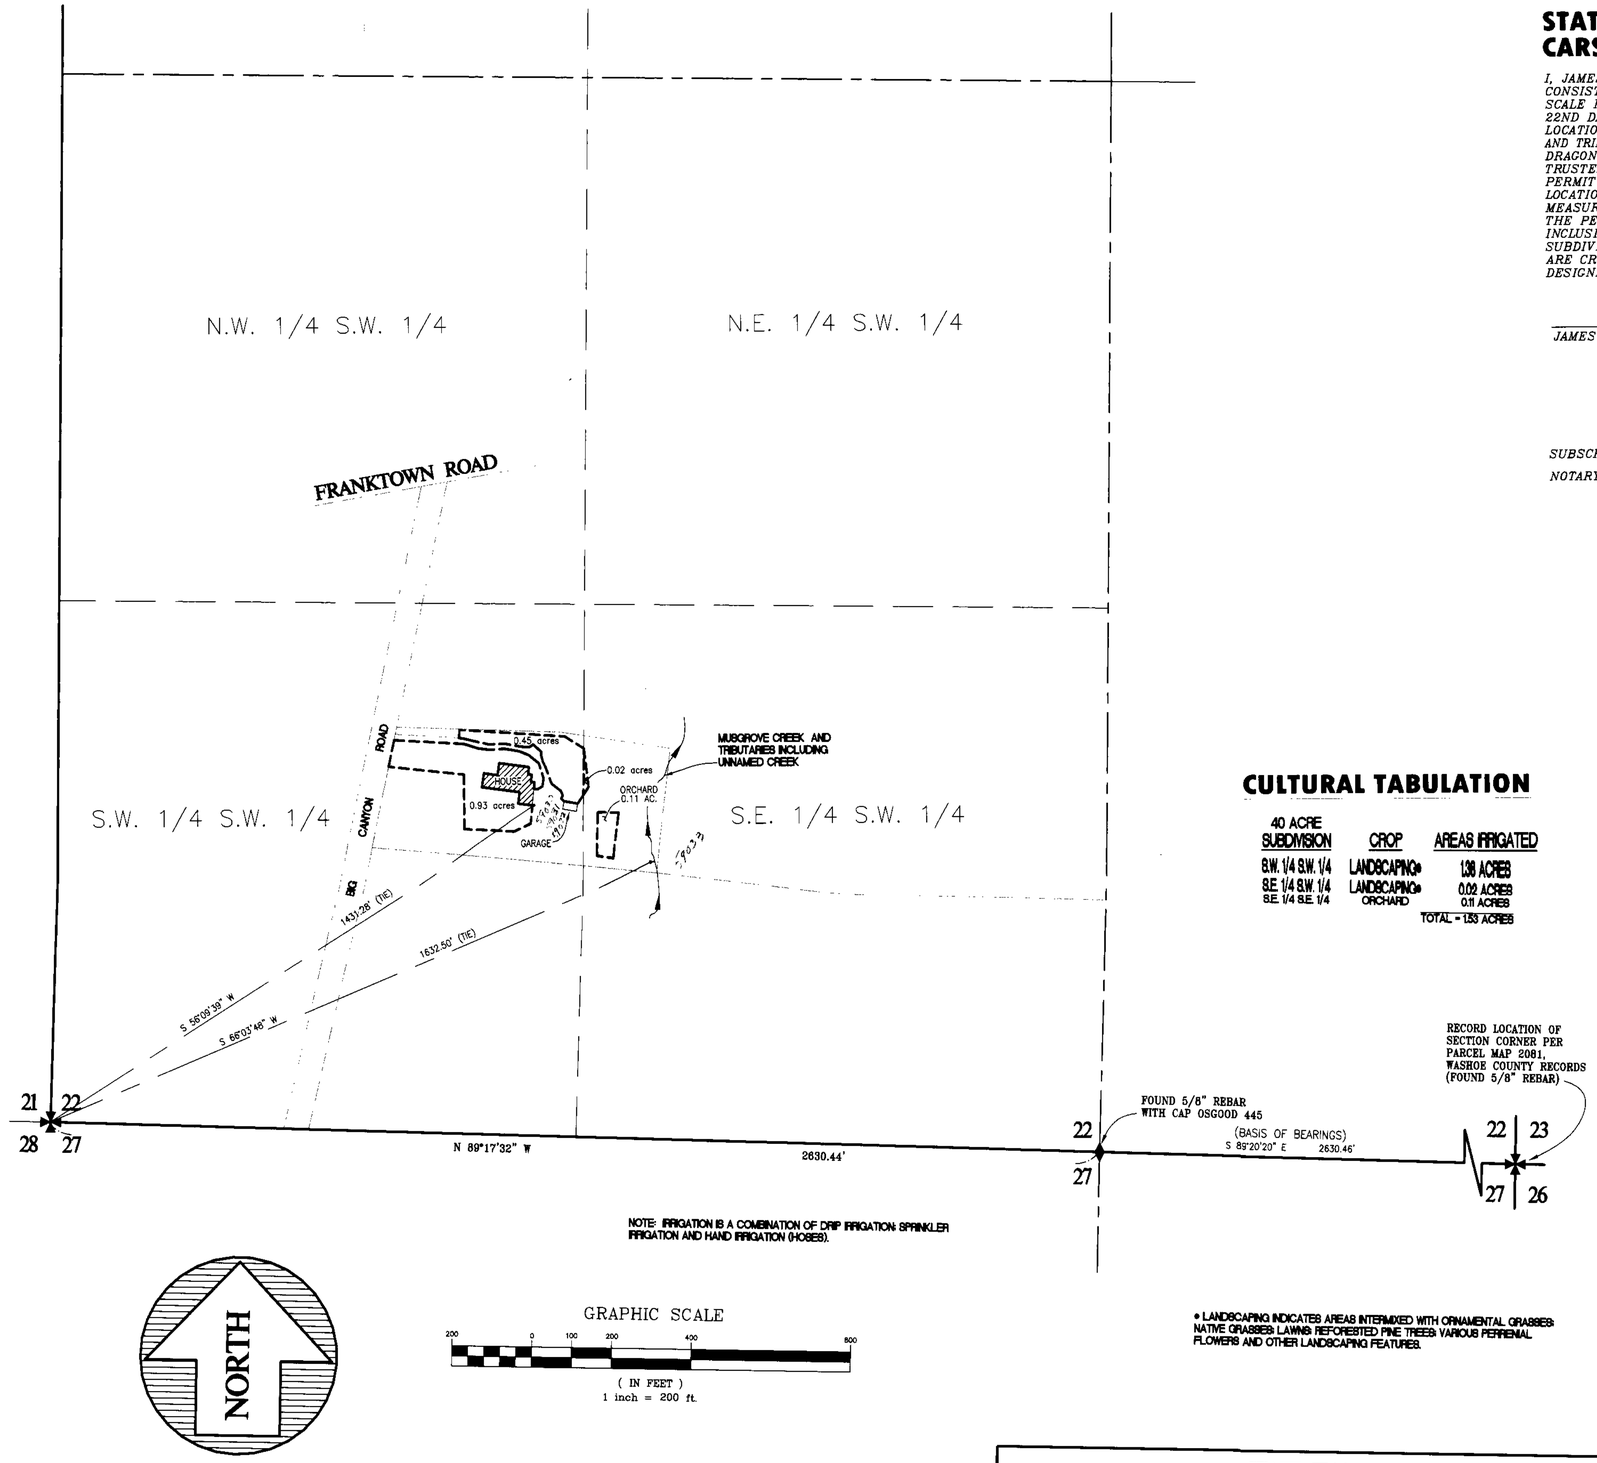

NOTE: IRRIGATION IS A COMBINATION OF DRIP IRRIGATION SPRINKLER IRRIGATION AND HAND IRRIGATION (HOSES).

GRAPHIC SCALE

200 0 100 200 400 800

(IN FEET)
1 inch = 200 ft.

PLACE OF USE – A PORTION OF THE S.W. 1/4 S.W. 1/4 AND S.E. 1/4 S.W. 1/4 OF SECTION 22, T. 16 N., R.19E., M.D.B.& M.

STATE OF NEVADA
CARSON CITY } SS

I, JAMES P. HADDAN, BEING FIRST DULY SWORN, DEPOSE AND SAY THAT THIS MAP, CONSISTING OF 1 SHEET, HAS BEEN CORRECTLY DRAWN TO THE DESIGNATED SCALE FROM FIELD NOTES OF A SURVEY MADE UNDER MY SUPERVISION ON THE 22ND DAY OF NOVEMBER, 1999. THAT IT TRULY REPRESENTS THE PROPOSED LOCATION AND EXTENT OF THE WORKS USED TO DIVERT WATER FROM MUSGROVE CREEK AND TRIBUTARIES; UNNAMED CREEK AND UNDERGROUND SOURCES IN WASHOE COUNTY, NEVADA BY DRAGON TENNILLE FAMILY TRUST(DARYL DRAGON, TRUSTEE AND TONI TENNILLE DRAGON, TRUSTEE), FOR IRRIGATION, STOCKWATER AND DOMESTIC PURPOSES UNDER PERMIT NO.S 59030 THRU 59034 INCLUSIVE. THAT THE POINTS OF DIVERSION, THE LOCATION, SIZE OF THE DIVERTING CHANNELS, LOCATION AND DESCRIPTION OF ALL THE MEASURING DEVICES, THE LOCATION AND EXTENT OF LAND OWNED OR CONTROLLED BY THE PERMITTEE UPON WHICH APPLIED FOR UNDER PERMIT NO.S 59030 THRU 59034 INCLUSIVE IS USED TOGETHER WITH THE AREA AND KIND OF CULTURE IN EACH 40-ACRE SUBDIVISION, AND THE LOCATION AND NAMES OF ALL OTHER WORKS OR STREAMS WHICH ARE CROSSED BY OR CONNECTED WITH SAID WORKS ARE FULLY AND CORRECTLY DESIGNATED HEREON.

JAMES P. HADDAN, SURVEYOR

PROFESSIONAL LAND SURVEYOR · STATE OF NEVADA · JAMES P. HADDAN PLS No. 5266

SUBSCRIBED AND SWORN BEFORE ME THIS 24 DAY OF Nov, 1999.
NOTARY PUBLIC IN AND FOR CARSON CITY, NEVADA.

N.S. FREW NOTARY PUBLIC · NEVADA Appt. Recorded in CARSON CITY No. 94-4223-3 My Appt. Exp. July 7, 2002

NOTARY PUBLIC

CULTURAL TABULATION

40 ACRE SUBDIVISION	CROP	AREAS IRRIGATED
S.W. 1/4 S.W. 1/4	LANDSCAPING*	1.36 ACRES
S.E. 1/4 S.W. 1/4	LANDSCAPING*	0.02 ACRES
S.E. 1/4 S.E. 1/4	ORCHARD	0.11 ACRES
		TOTAL = 1.53 ACRES

* LANDSCAPING INDICATES AREAS INTERMIXED WITH ORNAMENTAL GRASSES; NATIVE GRASSES; LAWNS; REFORESTED PINE TREES; VARIOUS PERRENIAL FLOWERS AND OTHER LANDSCAPING FEATURES.

BASIS OF BEARINGS:

THE BASIS OF BEARINGS IS THE NORTH LINE OF THE N.E.1/4 CORNER OF SECTION 27, T.16N., R.19E., M.D.B.& M., WASHOE COUNTY, NEVADA AS SHOWN ON THE RECORD OF SURVEY PLAT RECORDED AS PLAT NO. 1447, WASHOE COUNTY RECORDS. (BEARING: S 89°20'20" E)

59030 CERTIFICATE No. 15981 ISSUED 12-17-01
59031 CERTIFICATE No. 15982 ISSUED 12-17-01
59032 CERTIFICATE No. 15983 ISSUED 12-17-01
59033 CERTIFICATE No. 15984 ISSUED 12-17-01
59034 CERTIFICATE No. 15985 ISSUED 12-17-01

SHEET 1 OF 1 11/24/99

STATE ENGINEER'S USE

KES 12-29-99 Permits 59030 - 59034 are for Irrigation & Domestic use, not Irrigation, Stockwater, + Domestic as stated in title block and affidavit.

FILED NOV 27 2001 STATE ENGINEER

MAP TO ACCOMPANY PROOF OF BENEFICIAL USE FOR PERMIT NO.S 59030 THRU 59034 INCLUSIVE FOR IRRIGATION; STOCKWATER AND DOMESTIC USE BY DRAGON TENNILLE FAMILY TRUST (DARYL DRAGON, TRUSTEE AND TONI TENNILLE DRAGON, TRUSTEE) FROM UNDERGROUND SOURCES: MUSGROVE CREEK AND TRIBUTARIES AND UNNAMED CREEK IN WASHOE COUNTY, NEVADA

HADDAN ENGINEERING
933 WOODSIDE DR. SUITE 202
CARSON CITY, NEVADA 89701
(775)883-6595

99119F1

59034 59033 59032 59031 59030