SECTION 23, T. 14 S. R. 65 E. M.D.B & M.

STATE OF NEVADA
COUNTY OF CLARK S.S.

I.. BRENT R. WOOLSEY, BEING FIRST DULY SWORN, DEPOSE AND SAY THAT THIS MAP, CONSISTING OF ONE (1) SHEET, HAS BEEN CORRECTLY DRAWN TO THE DESIGNATED SCALE FROM FIELD NOTES OF A SURVEY MADE BY ME, ON MAY 30, 1998; THAT IT TRULY AND CORRECTLY REPRESENTS THE PROPOSED LOCATION AND EXTENT OF THE WORKS USED TO DIVERT WATER FROM AN UNDERGROUND SOURCE, FOR IRRIGATION PURPOSES UNDER PERMIT #59256 & #59257 THAT THE PLACE OF USE, THE LOCATION AND NAMES OF ALL OTHER WORKS WHICH WILL CROSS OR CONNECT WITH THE PROPOSED WORKS, AND THE BOUNDARY OF ALL OTHER LANDS, SHOWING BY 40 ACRE SUBDIVISIONS THE AREAS PROPOSED TO BE IRRIGATED; ARE FULLY AND CORRECTLY DESIGNATED THEREON.

Brent Ross Woolsey
STATE WATER RIGHTS SURVEYOR NO. 492 & P.L.S. NO. 4301

PROFESSIONAL LAND SURVEYOR - STATE OF NEVADA BRENT ROSS WOOLSEY No. 4301
8/12/98

SUBSCRIBED AND SWORN BEFORE ME THIS THE 17th DAY OF AUGUST 1998. NOTARY PUBLIC IN AND FOR CLARK COUNTY NEVADA.

Jo A Pinther
NOTARY PUBLIC IN AND FOR CLARK COUNTY, NEVADA.

MY COMMISSION EXPIRES July 1, 2000

JO A. PINTHER
Notary Public - Nevada
My appt. exp. July 1, 2001
No. 97-2508-1

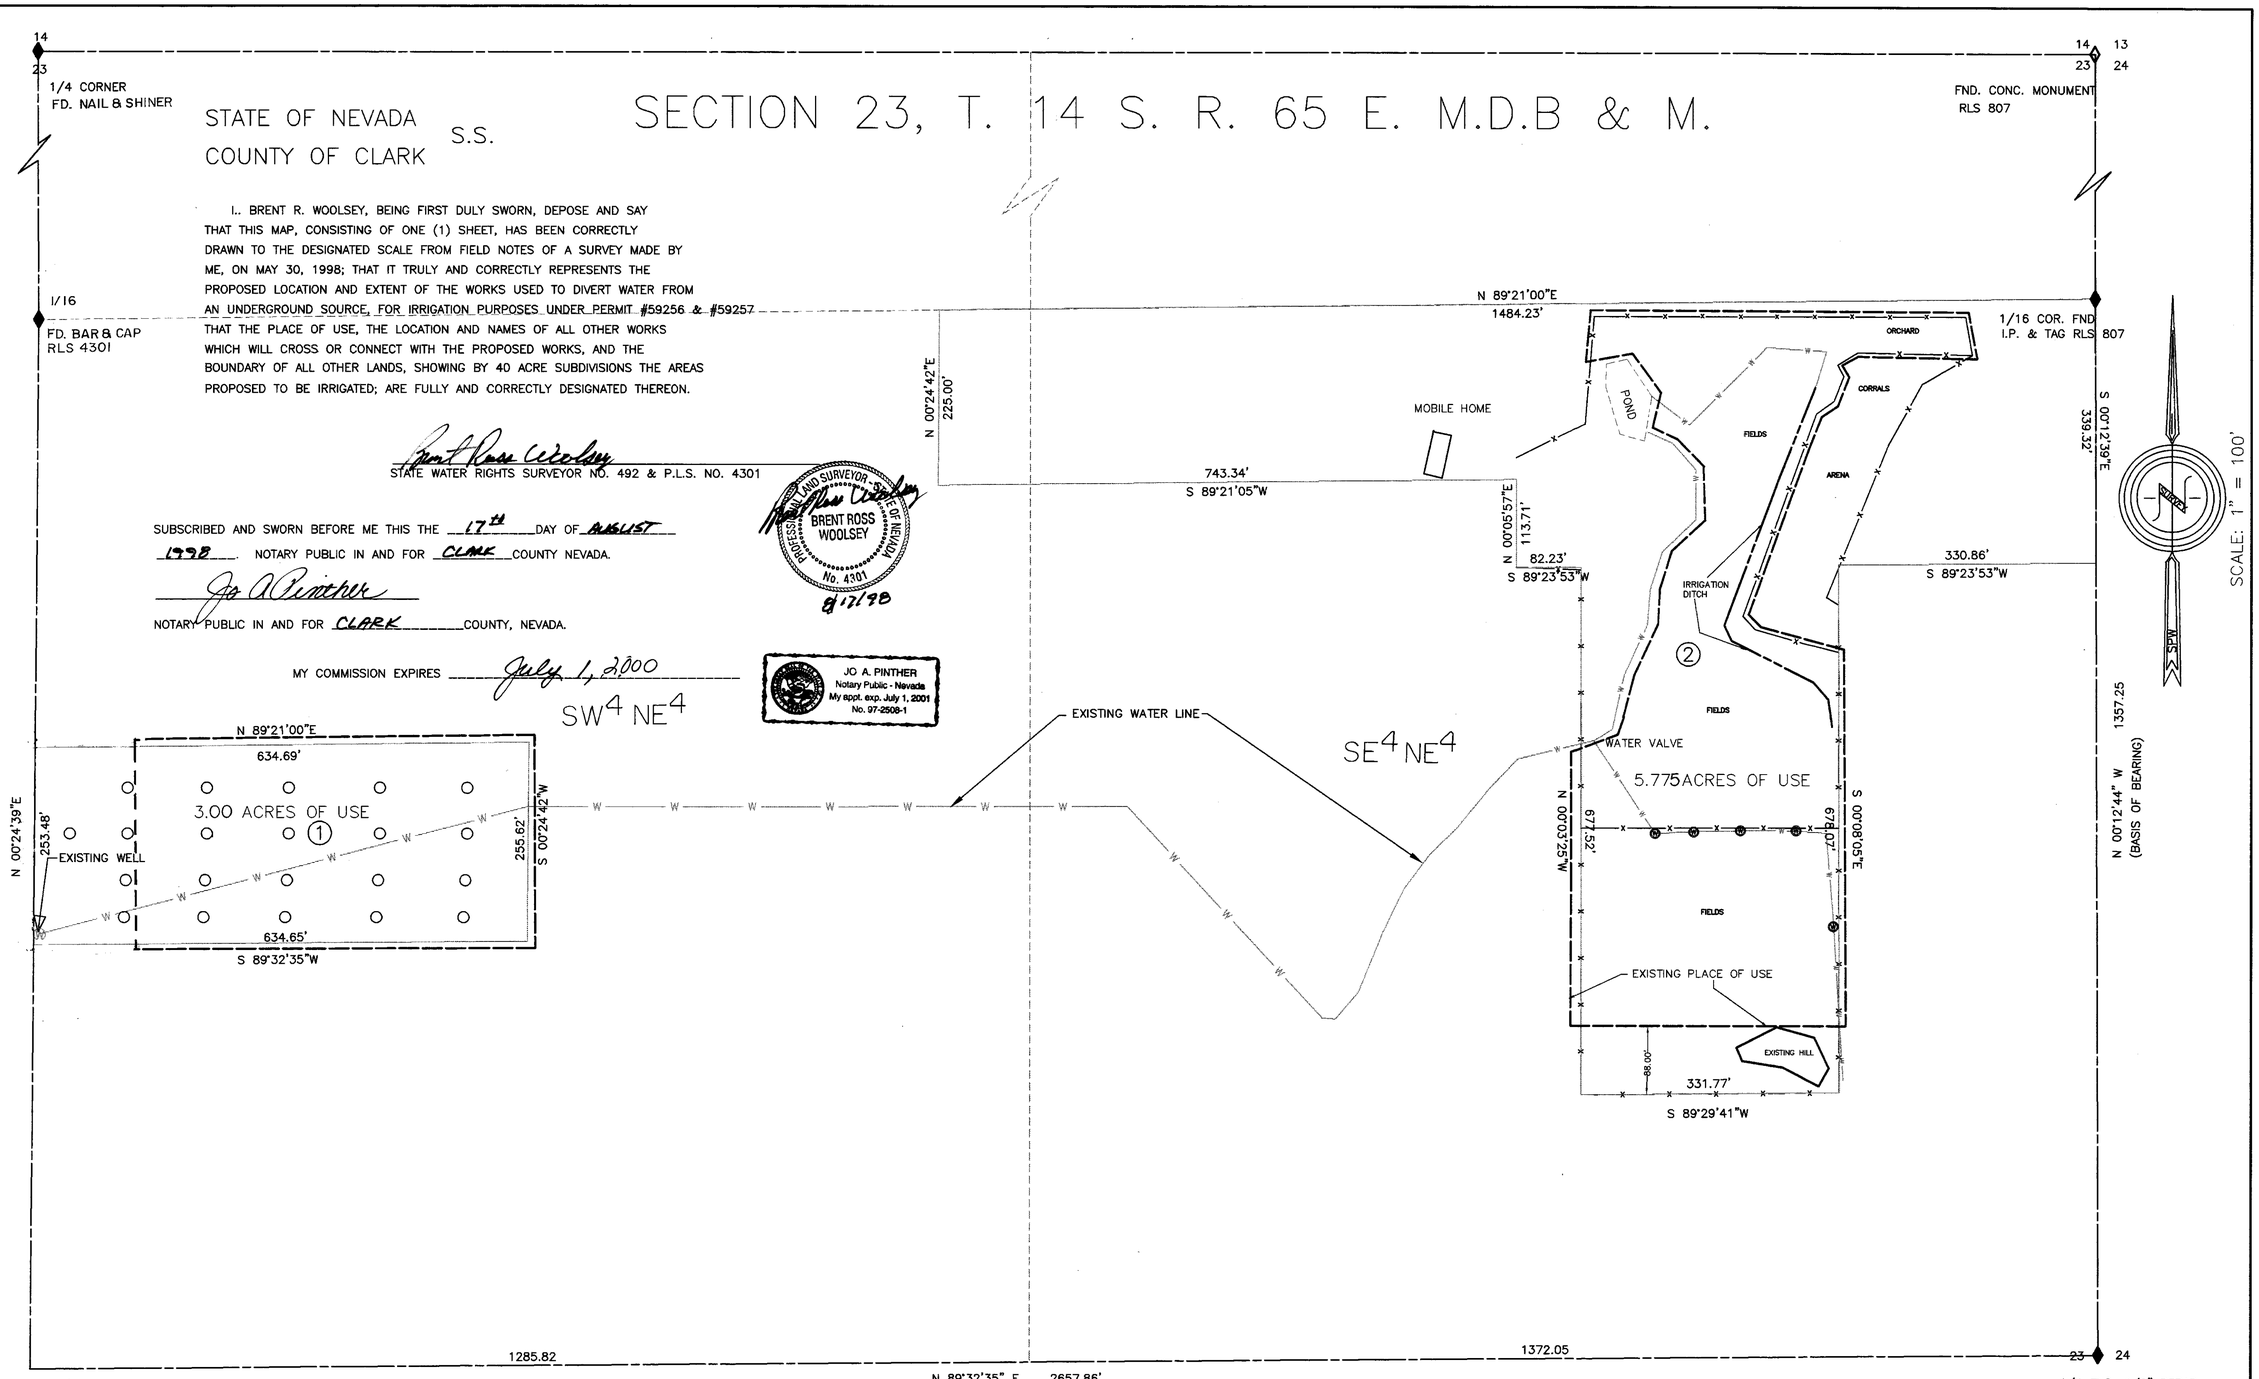

59256 CERTIFICATE No. 15104 ISSUED 01-05-99 Corr 11-2-09
59257 CERTIFICATE No. 15105 ISSUED 01-05-99

GRAPHIC SCALE
100 0 50 100 200 400
(IN FEET)
1 inch = 100 ft.

LEGEND

- ♦ SECTIONAL MONUMENTS FOUND AS NOTED
- (1) AREA OF CULTURE
- —W— EXISTING WATER LINE
- (W) IRRIGATION OUTLET
- — — — EXISTING PLACE OF USE
- ○ SPRINKLER HEAD

BASIS OF BEARING

EAST LINE OF SECTION 26 AS SHOWN ON FILE 43 PAGE 100 CLARK COUNTY, NEVADA RECORDS.

CULTURAL TABULATION

	SEC.	SUBDIVISION	TOWNSHIP	RANGE	ACREAGE	CULTURE	PERMIT No.
(1)	23	PORTION OF SW 1/4,NE 1/4	14 S.	65 E.	3.00 ACRES	FESCUE BERMUDA GRASS	59257 BRUNDY
(2)	23	PORTION OF SE 1/4,NE 1/4	14 S.	65 E.	5.77 ACRES	FESCUE BERMUDA GRASS TREFOIL GRASS	59256 WHITMORE

STATE ENGINEERS USE

FILED
SEP 28 1998
STATE ENGINEER'S OFFICE

RECEIVED
SEP 21 1998
STATE ENGINEER'S OFFICE

CERT # 15105 CERT # 15104

MAP TO ACCOMPANY APPLICATION
FOR PROOF OF BENEFICIAL USE
FOR APPLICATION NO'S 59256 & 59257
FOR IRRIGATION PURPOSES

BY: LATRICE & DAN WHITMORE
AND LARRY BRUNDY

IN CLARK COUNTY, NEVADA

59257 59256