SHEET NO. 1 OF 1 SHEETS.

HIGH DESERT ENGINEERING

CONSULTING ENGINEERING & SURVEYING

640 IDAHO STREET
ELKO, NEVADA 89801
(775) 738-4053

W204015

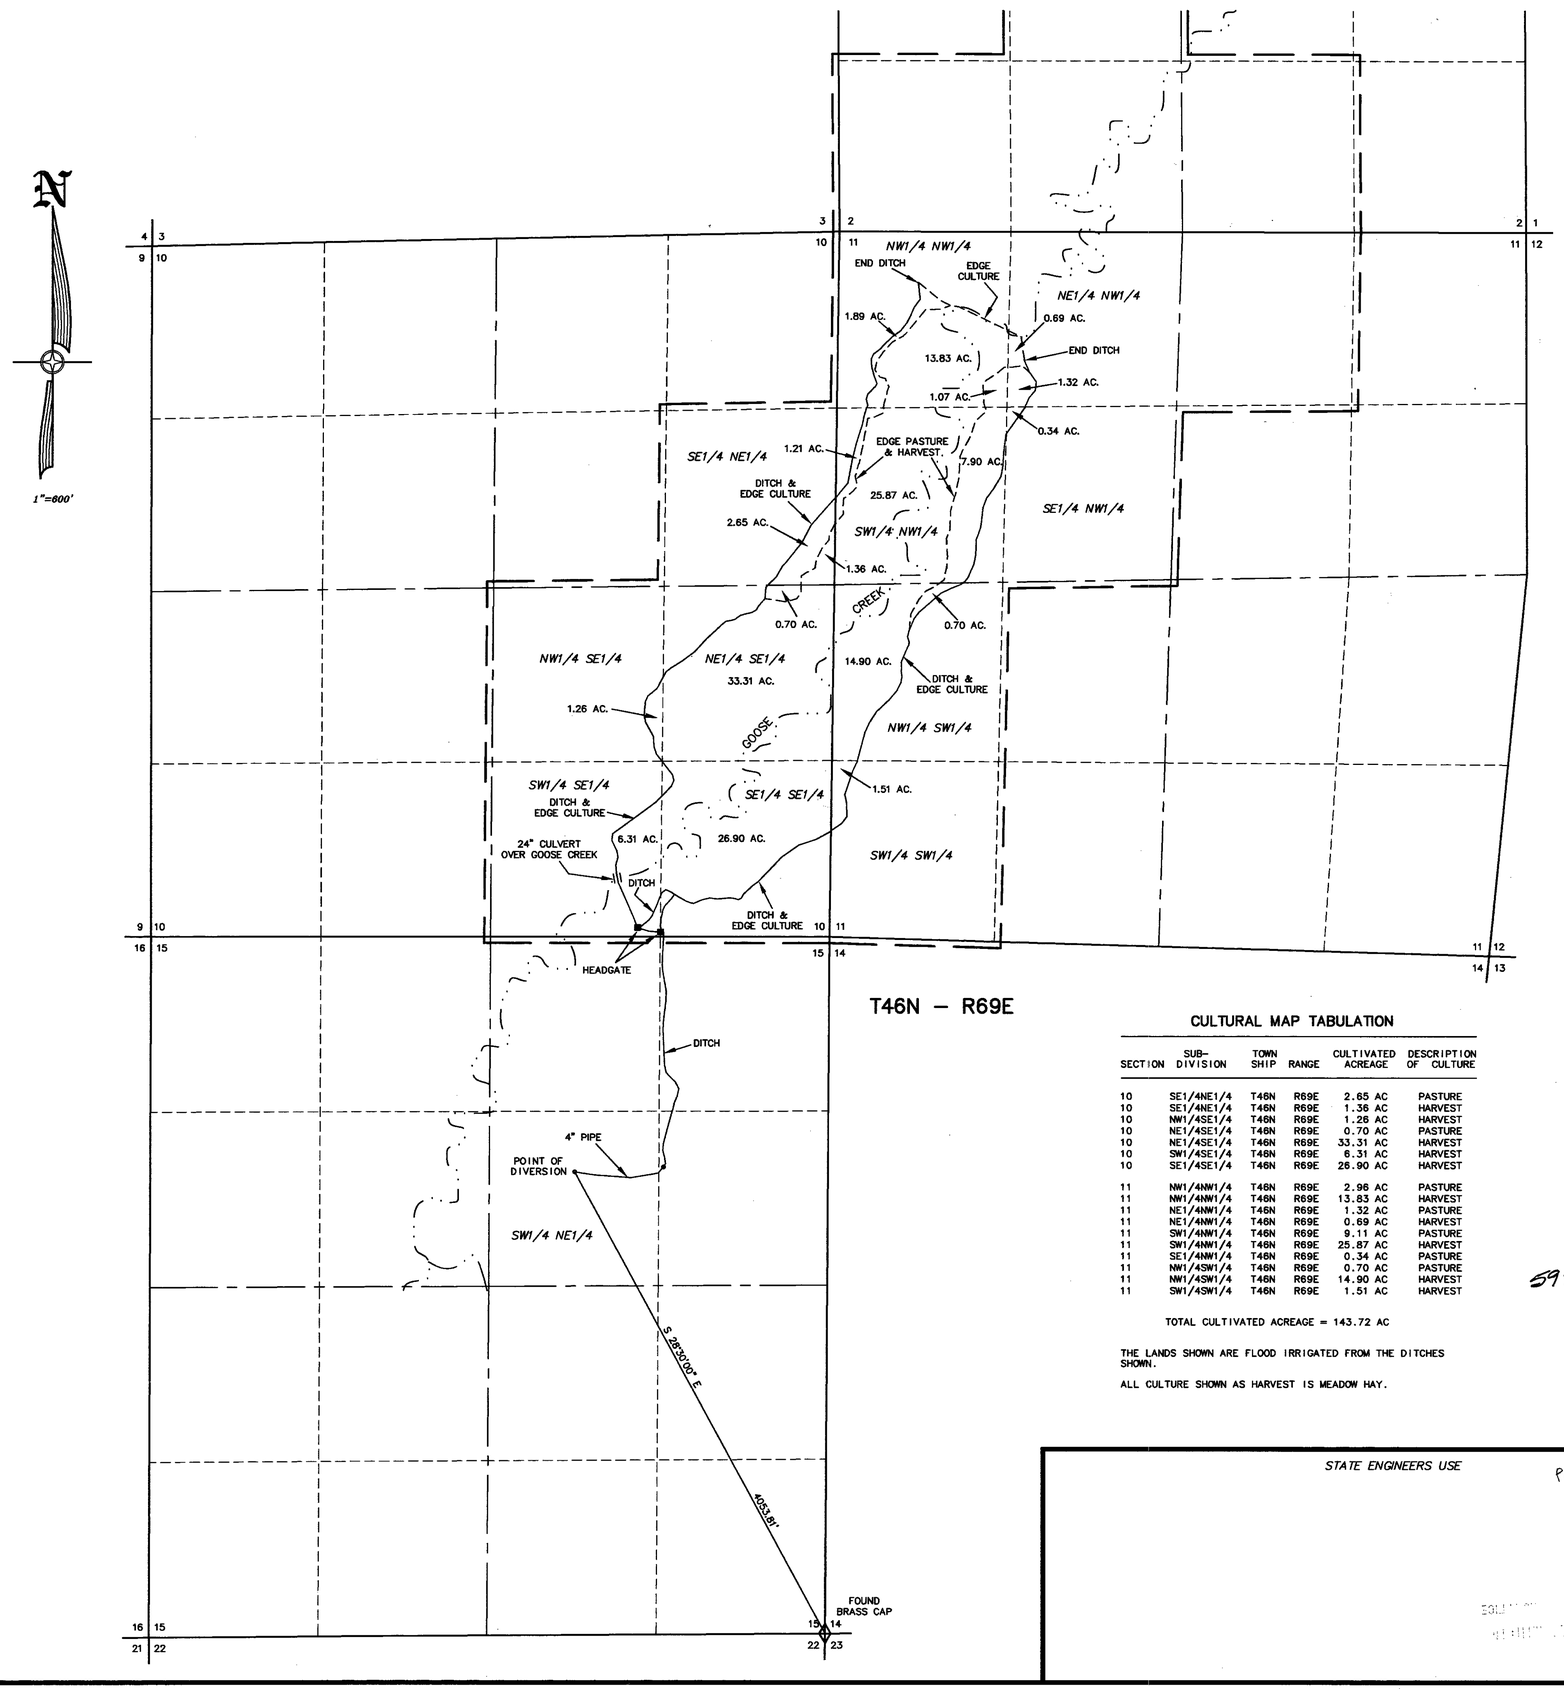

STATE OF NEVADA }
COUNTY OF ELKO } SS.

I, ROBERT E. MORLEY, BEING FIRST DULY SWORN, DEPOSE AND SAY THAT THIS MAP, CONSISTING OF 1 SHEET, NUMBERED FROM 1 TO 1, INCLUSIVE, HAS BEEN CORRECTLY DRAWN TO THE DESIGNATED SCALE FROM FIELD NOTES OF A SURVEY MADE BY ME, OR UNDER MY SUPERVISION AND DIRECTION, BETWEEN THE 18TH DAY OF AUGUST, 2004, AND THE 19TH DAY OF AUGUST, 2004; THAT IT TRULY AND CORRECTLY REPRESENTS THE PROPOSED LOCATION AND EXTENT OF THE WORKS USED TO DIVERT WATER FROM UNDERGROUND, IN ELKO COUNTY, NEVADA, BY ELQUIST RANCHES, INC., FOR IRRIGATION PURPOSES UNDER PERMIT NO. 59364. THAT THE POINT OF DIVERSION, THE LOCATION, SIZE OF THE DIVERTING CHANNEL OR OTHER CONDUIT, LOCATION AND DESCRIPTION OF ALL MEASURING DEVICES, THE LOCATION AND EXTENT OF LANDS OWNED OR CONTROLLED BY THE APPLICANT UPON WHICH WATER APPLIED FOR UNDER PERMIT NO. 59364 IS USED, TOGETHER WITH THE AREA AND KIND OF CULTURE IN EACH 40-ACRE SUBDIVISION, AND THE LOCATION AND NAMES OF ALL OTHER WORKS OR STREAMS WHICH ARE CROSSED BY OR CONNECTED WITH SAID WORKS ARE FULLY AND CORRECTLY DESIGNATED THEREON.

Robert E. Morley

PROFESSIONAL LAND SURVEYOR STATE OF NEVADA
ROBERT E. MORLEY
Exp.12-31-05
No. 6203

STATE WATER RIGHT SURVEYOR NO. 668

8/25/04

SUBSCRIBED AND SWORN TO BEFORE ME
THIS 25th DAY OF August, 2004.

Charlene A. Jones

NOTARY PUBLIC IN AND FOR ELKO COUNTY, NEVADA.
MY COMMISSION EXPIRES: Feb. 8, 2006

CHARLENE A. JONES
NOTARY PUBLIC • STATE of NEVADA
Elko County • Nevada
CERTIFICATE # 02-73250-6
APPT. EXP. FEB. 8, 2006

BASIS OF BEARINGS: G.P.S. WITH THE ACCURACY OF 1 CENTIMETER PLUS OR MINUS 2 PARTS PER MILLION HORIZONTAL

CULTURAL MAP TABULATION

SECTION	SUB-DIVISION	TOWN SHIP	RANGE	CULTIVATED ACREAGE	DESCRIPTION OF CULTURE
10	SE1/4NE1/4	T46N	R69E	2.65 AC	PASTURE
10	SE1/4NE1/4	T46N	R69E	1.36 AC	HARVEST
10	NW1/4SE1/4	T46N	R69E	1.26 AC	HARVEST
10	NE1/4SE1/4	T46N	R69E	0.70 AC	PASTURE
10	NE1/4SE1/4	T46N	R69E	33.31 AC	HARVEST
10	SW1/4SE1/4	T46N	R69E	6.31 AC	HARVEST
10	SE1/4SE1/4	T46N	R69E	26.90 AC	HARVEST
11	NW1/4NW1/4	T46N	R69E	2.96 AC	PASTURE
11	NW1/4NW1/4	T46N	R69E	13.83 AC	HARVEST
11	NE1/4NW1/4	T46N	R69E	1.32 AC	PASTURE
11	NE1/4NW1/4	T46N	R69E	0.69 AC	HARVEST
11	SW1/4NW1/4	T46N	R69E	9.11 AC	PASTURE
11	SW1/4NW1/4	T46N	R69E	25.87 AC	HARVEST
11	SE1/4NW1/4	T46N	R69E	0.34 AC	PASTURE
11	NW1/4SW1/4	T46N	R69E	0.70 AC	PASTURE
11	NW1/4SW1/4	T46N	R69E	14.90 AC	HARVEST
11	SW1/4SW1/4	T46N	R69E	1.51 AC	HARVEST

TOTAL CULTIVATED ACREAGE = 143.72 AC

THE LANDS SHOWN ARE FLOOD IRRIGATED FROM THE DITCHES SHOWN.

ALL CULTURE SHOWN AS HARVEST IS MEADOW HAY.

LEGEND

◊ = FOUND SECTION CORNER

——— ——— = EXISTING PLACE OF USE

59364 CERTIFICATE NO. 17890 ISSUED 3-7-11

600 0 600 1200 1800 2400

SCALE: 1"=600'

STATE ENGINEERS USE

PBU# 59364

FILED AUG 25 2004

MAP TO ACCOMPANY PROOF OF BENEFICIAL USE UNDER PERMIT NO. 59364

FOR IRRIGATION & DOMESTIC USE

BY ELQUIST RANCHES, INC.

FROM UNDERGROUND

IN ELKO COUNTY, NEVADA

59364