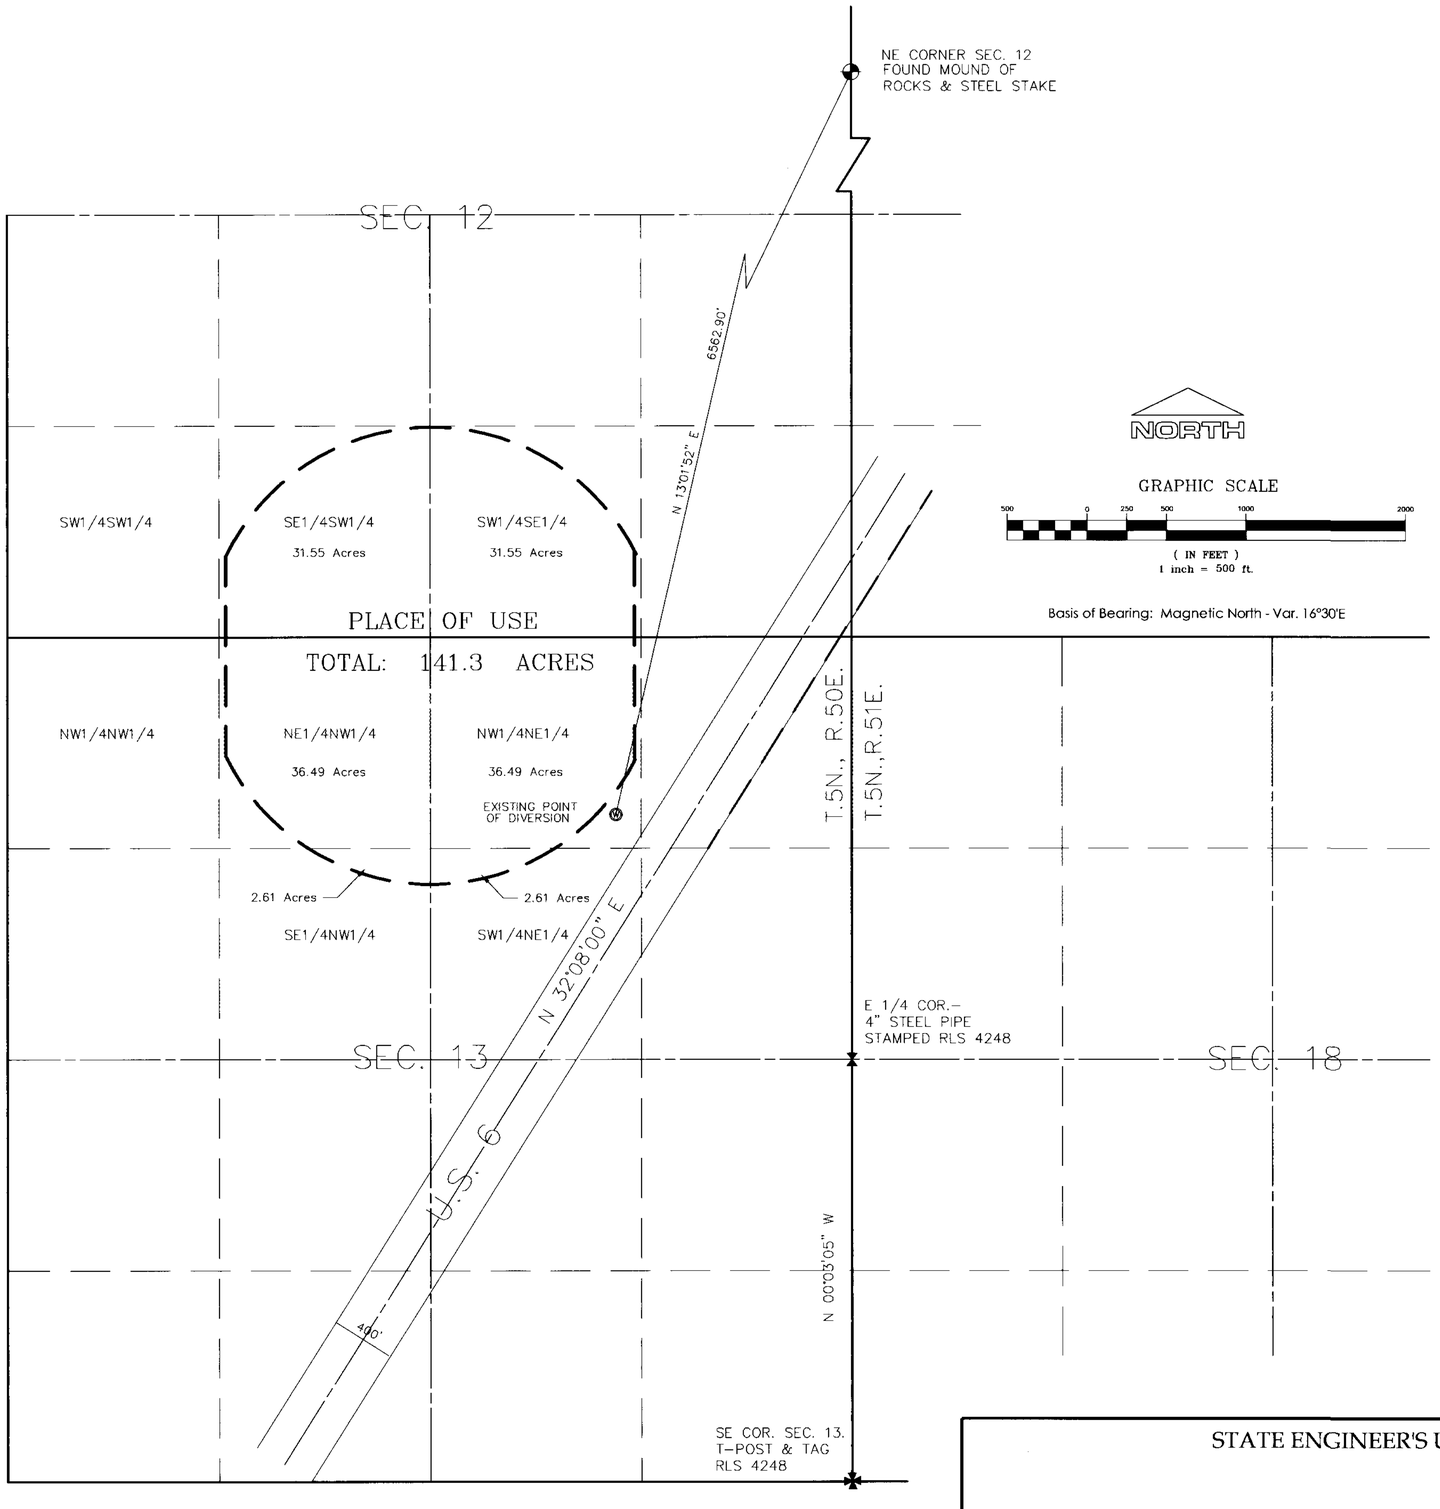

SECTIONS 12, 13, T. 5 N., R. 50 E., M.D.B. & M.

NORTH

GRAPHIC SCALE

500 0 250 500 1000 2000

(IN FEET)
1 inch = 500 ft.

Basis of Bearing: Magnetic North - Var. 16°30'E

STATE OF NEVADA)
) ss
COUNTY OF HUMBOLDT)

I, Bruce L. Rice, being first duly sworn, depose and say that this map, consisting of 1 sheet, numbered 1 of 1, inclusive, has been correctly drawn to the designated scale from field notes of a survey made by me, or under my supervision and direction, on April 15, 1997; that it truly and correctly represent the proposed location and extent of the works used to divert water from an underground source in Nye County, Nevada, by Joe B. Fallini, Jr. & Susan L. Fallini, Anna, Lorinda & Corrina Fallini for irrigation purposes under Permit No. 59706. That the point of diversion, the location and size of the diverting channel, location and description of all measuring devices, the location and extent of lands owned or controlled by the applicant upon which water applied for under Permit No. 59706 is used, together with the area and kind of culture in each 40-acre subdivision, and the location and names of all other works or streams which are crossed by or connected with said works are fully and correctly designated thereon.

PROFESSIONAL LAND SURVEYOR STATE OF NEVADA
BRUCE L. RICE
5-24-00
No. 4248

EXP. 12-31-01

Subscribed and sworn to before me on this 24 day of May, 2000.
Cathy Mowery
Notary Public in and for Humboldt County, Nevada. My Commission Expires July 1, 2001.

CATHY MOWERY
Notary Public State of Nevada
Appointment No. 97-5836-10
My Appt Expires July 1, 2001

CULTURAL MAP TABULATION

SECTION	SUBDIVISION	TOWNSHIP	RANGE	CULTIVATED ACREAGE	DESCRIPTION OF CULTURE	DATE OF FIRST CULTURE
12	SE1/4SW1/4	5 N	50 E	31.55 Acres	Alfalfa	
12	SW1/4SE1/4	5 N	50 E	31.55 Acres	Alfalfa	
13	NE1/4NW1/4	5 N	50 E	36.49 Acres	Alfalfa	
13	NW1/4NE1/4	5 N	50 E	36.49 Acres	Alfalfa	
13	SE1/4NW1/4	5 N	50 E	2.61 Acres	Alfalfa	
13	SW1/4NE1/4	5 N	50 E	2.61 Acres	Alfalfa	

Total 141.30 Acres

RICE ENGINEERING, INC.
CIVIL ENGINEERING AND SURVEYING
4600 S WATER CANYON ROAD, WINNEMUCCA, NV.
(775) 623-5929

STATE ENGINEER'S USE

FILED
JUN 02 2000

MAP TO ACCOMPANY
PROOF OF BENEFICIAL USE
PERMIT 59706

BY: JOE B. FALLINI, JR. & SUSAN L. FALLINI
ANNA, LORINDA & CORRINA FALLINI

FOR: IRRIGATION & DOMESTIC USE

FROM: AN UNDERGROUND SOURCE

IN: NYE COUNTY, NEVADA

59706 CERTIFICATE No 15461 ISSUED 06-30-00

59706