SECTION 29, T.43N.,R37E., M.D.B.&M.

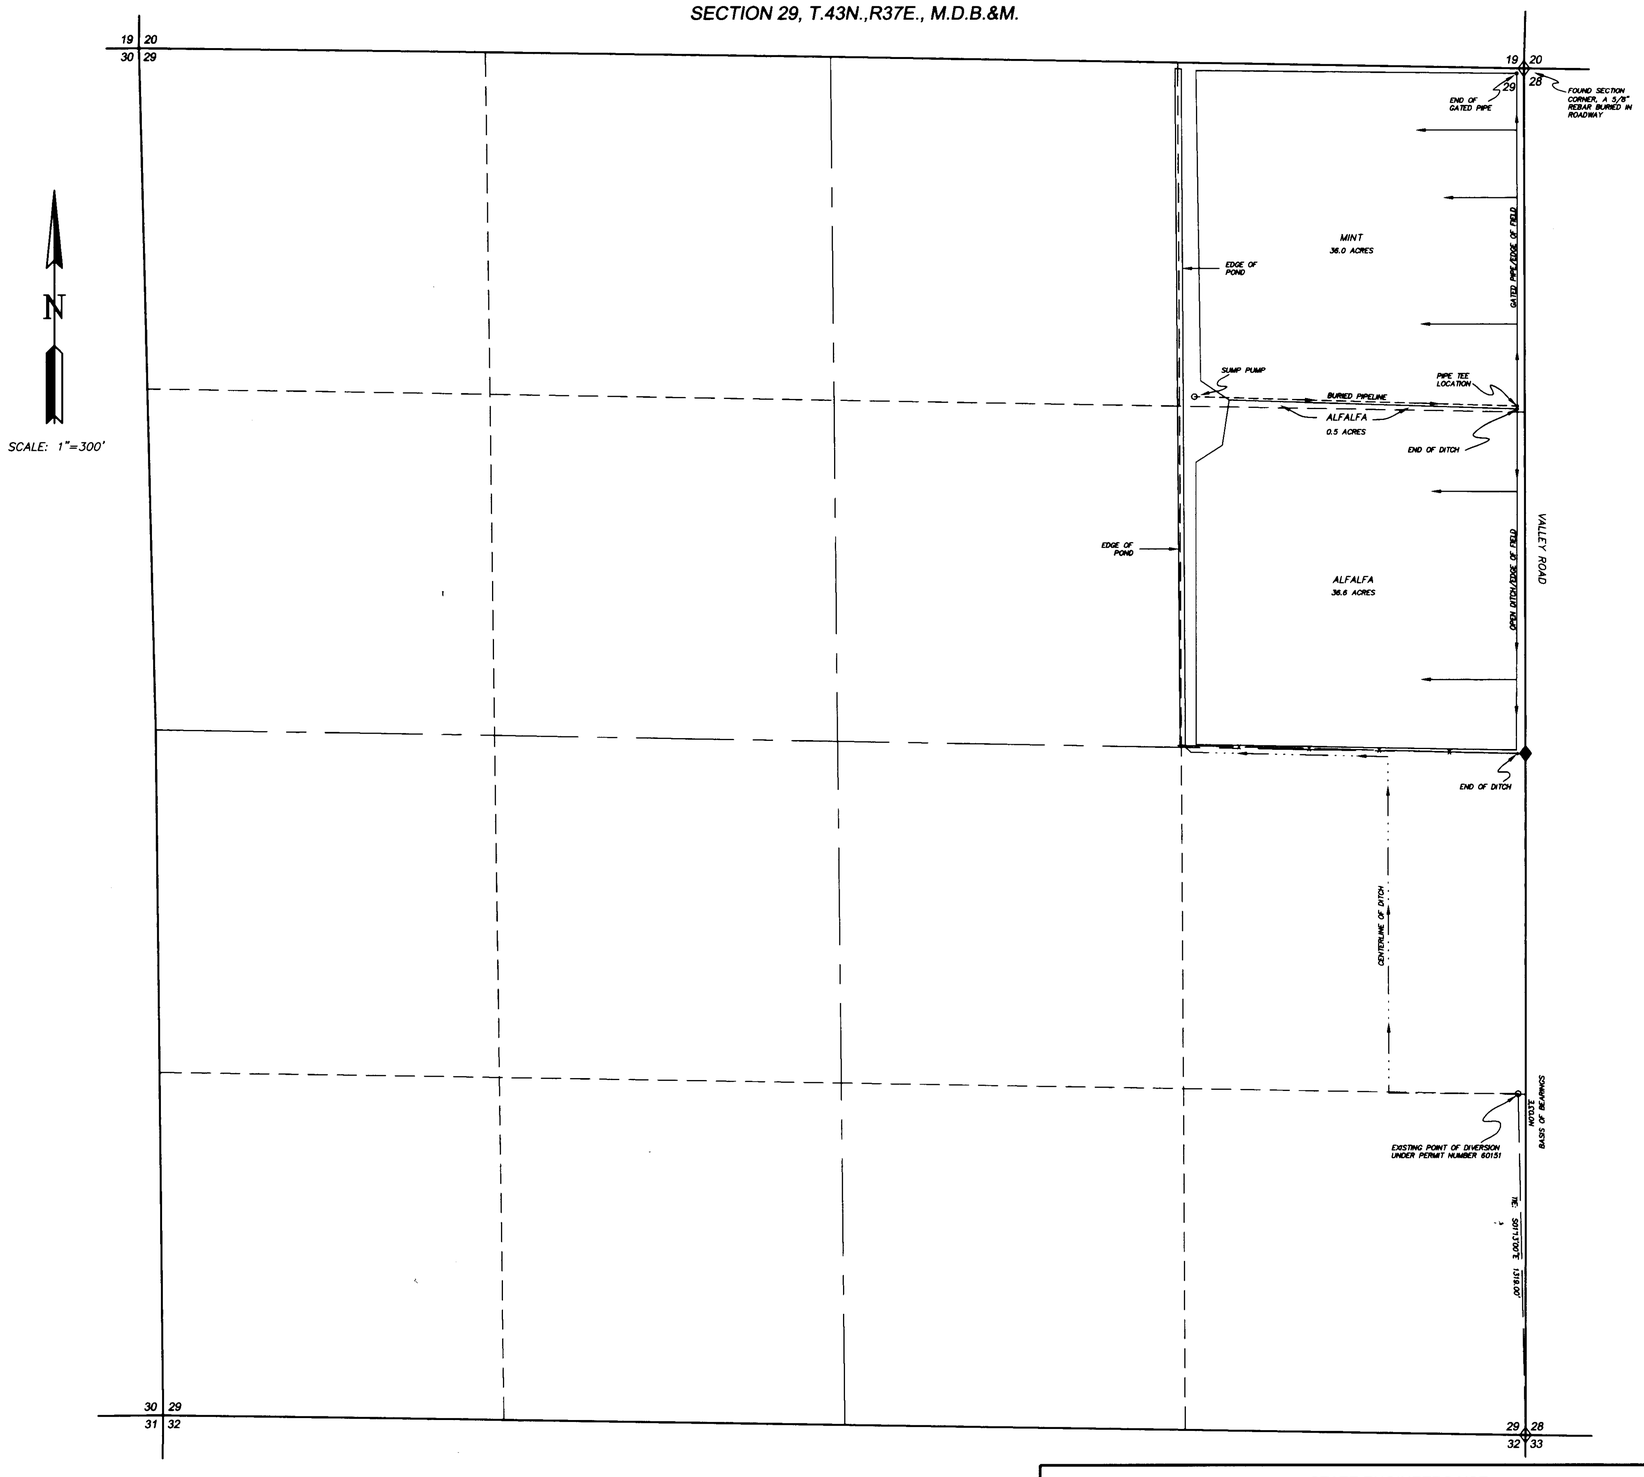

STATE OF NEVADA
COUNTY OF HUMBOLDT

I, JOHN H. MILTON III, being first duly sworn, depose and say that this map, consisting of 1 sheet, numbered from 1 to 1, inclusive, has been correctly drawn to the designated scale from field notes of a survey made by me, or under my supervision and direction, between the 31st day of October, 2002 and the 1st day of November, 2002; that it truly and correctly represents the proposed location and extent of the works used to divert water from surface water in Humboldt County, Nevada by McCLINTICK FARMS, INC., for irrigation and domestic purposes under Permit Number 60151. That the point of diversion, the location, size of the diverting channel, location and description of all measuring devices, the location and extent of lands owned or controlled by the applicant upon which water was applied for under Permit Number 60151 is used, together with the area and kind of culture in each 40-acre subdivision, and the location and names of all other works or streams which are crossed by or connected with said works are fully and correctly designated thereon.

PROFESSIONAL LAND SURVEYOR STATE OF NEVADA
JOHN H. MILTON III
Exp: 12-31-07
No. 5271

4-9-07

State Water Right Surveyor No. 573

Subscribed and sworn to before me this 9th day of April, 2007.

Doris A. Twichell

Notary Public in and for Humboldt County, State of Nevada
My commission expires on: 5-28-2009

DORIS A. TWICHELL
Notary Public - State of Nevada
Appointment Recorded in Humboldt County
No: 99-3552-9 - Expires May 28, 2009

CULTURAL TABULATION CHART

SECTION	SUBDIVISION	TOWNSHIP	RANGE	CULTURE	ACREAGE
29	NE1/4 NE1/4	43N.	37E.	MINT	36.0
29	NE1/4 NE1/4	43N.	37E.	ALFALFA	0.5
29	SE1/4 NE1/4	43N.	37E.	ALFALFA	36.6
				TOTAL:	73.1

GRAPHIC SCALE

300 0 150 300 600 1200

1 inch = 300 ft.

NOTES

◇ Indicates a found section corner, a PK nail in roadway and reference monuments, unless otherwise noted.

◆ Indicates a found 1/4 section corner, a PK nail in roadway and reference monuments, unless otherwise noted.

Basis of Bearings is N0°03'E being the bearing between the SE corner of Section 29, T.43N.,R.37E., M.D.B.&M., and the E1/4 corner of said Section 29 taken from the B.L.M. Dependent Resurvey Plat of T.43N.,R.37E., M.D.B.&M., dated February 27th, 1957.

60151 CERTIFICATE NO. 16830 ISSUED 6-25-07

DESERT MOUNTAIN SURVEYING
Land and Water Right Surveyors
146 West Second Street
Winnemucca, Nevada 89445 (775) 623-4414

STATE ENGINEERS USE

60151

FILED
APR 11 2007
STATE ENGINEER'S OFFICE

2007 APR 11 AM 11:18
STATE ENGINEER'S OFFICE

- MAP -
TO ACCOMPANY PROOF OF BENEFICIAL USE
UNDER PERMIT NUMBER 60151
FOR IRRIGATION USE
- BY -
McCLINTICK FARMS, INC.

FROM SURFACE WATER
(FROM TAIL WATER FROM EXISTING FARMING OPERATIONS)
IN HUMBOLDT COUNTY, NEVADA

C:\dms land projects\2002\02120\dwg\02120.dwg, Layout1, 3/29/2007 10:05:14 AM

02120.dwg

60151