NORTHWEST QUARTER (NW 1/4) SECTION 15, TOWNSHIP 16 SOUTH, RANGE 48 EAST, M.D.M., NYE COUNTY, NEVADA

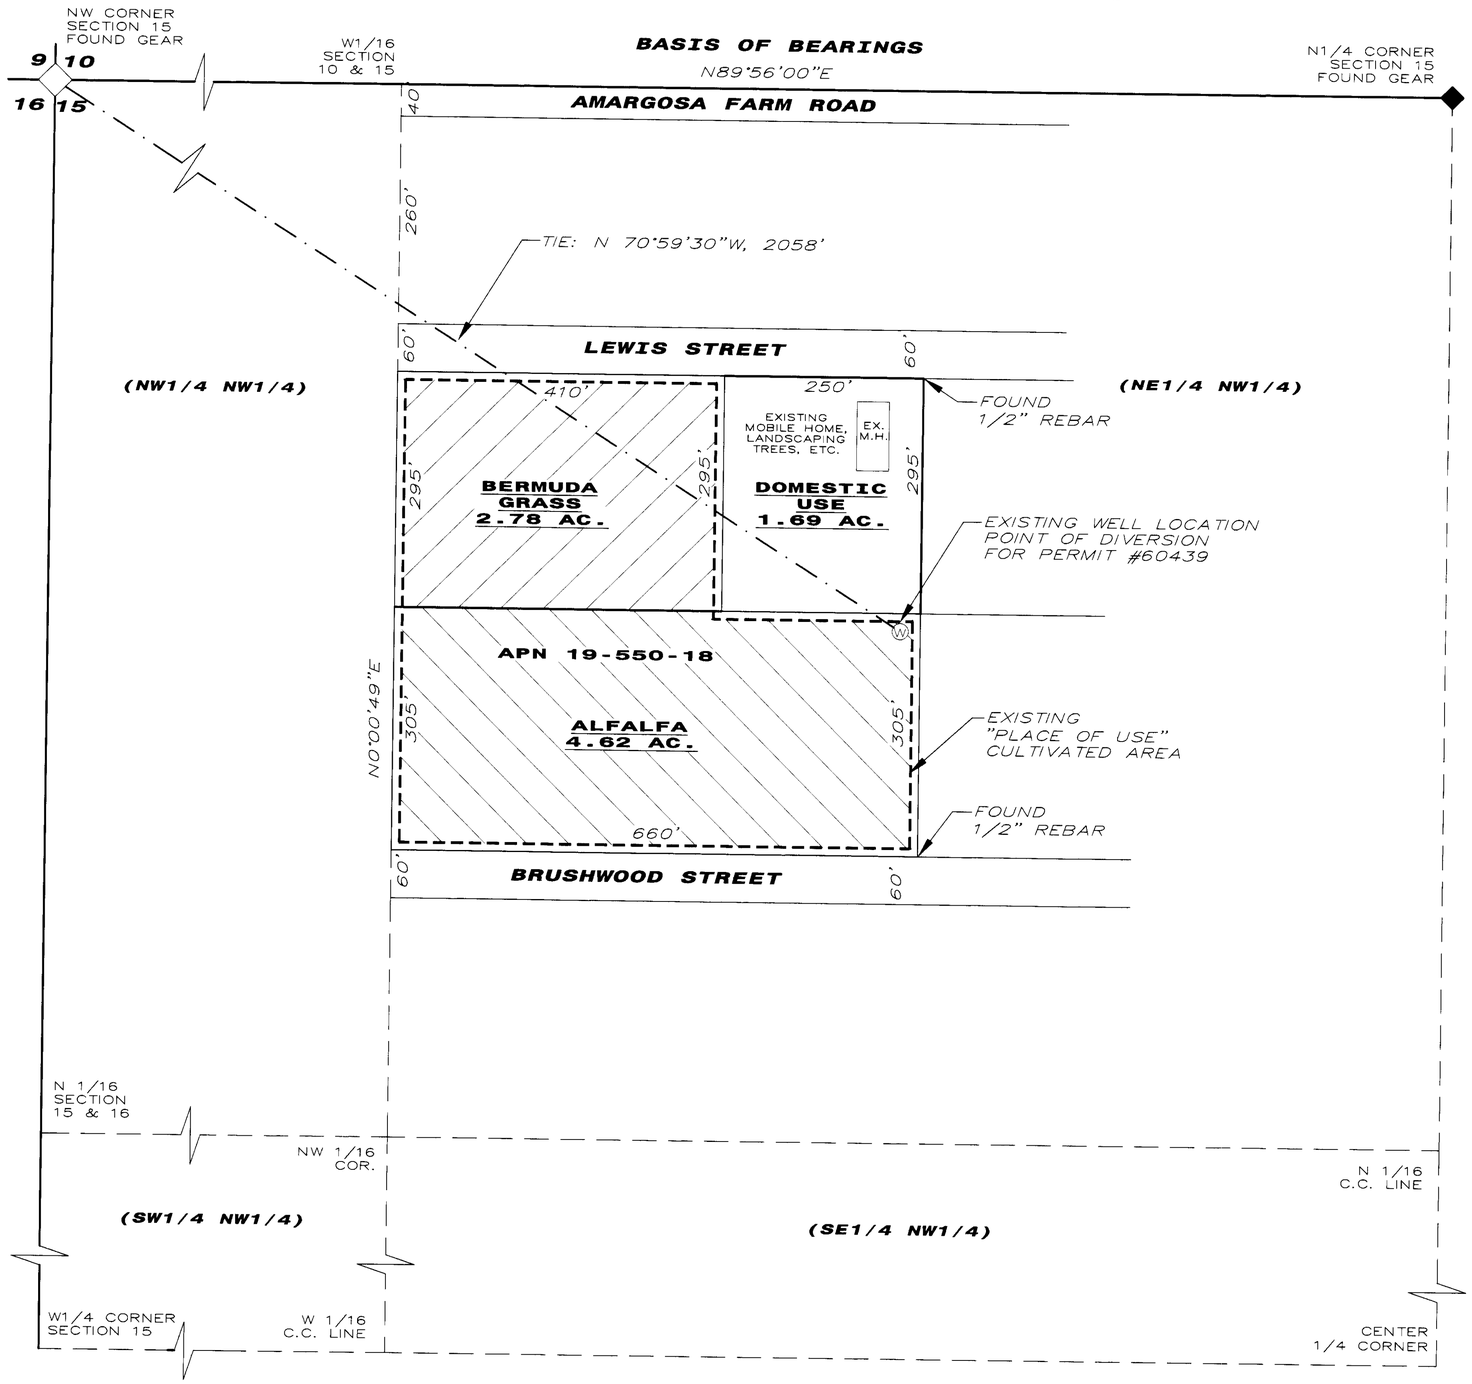

CULTURAL MAP TABULATIONS

PERMIT NUMBER	SECTION	SUB-DIVISION	TOWNSHIP	RANGE	CULTIVATED ACREAGE	DESCRIPTION OF CULTURE	DATE OF FIRST CULTURE
60439	15	PORTION NE 1/4. NW 1/4	T. 16 S.	R. 48 E.	4.62 ACRES	ALFALFA	UK.
60439	15	PORTION NE 1/4. NW 1/4	T. 16 S.	R. 48 E.	2.78 ACRES	BERMUDA GRASS	UK.
60439	15	PORTION NE 1/4. NW 1/4	T. 16 S.	R. 48 E.	1.69 ACRES	DOMESTIC USE	UK.

SURVEYOR'S CERTIFICATE:

STATE OF NEVADA }
COUNTY OF NYE } SS

I, DONALD E. JARAGOSKY, BEING FIRST DULY SWORN, DEPOSE AND SAY THAT SITE INSPECTIONS HAVE BEEN MADE BY ME, OR UNDER MY SUPERVISION AND DIRECTION, BETWEEN THE 14TH OF SEPTEMBER, 2010 AND THE 15TH OF SEPTEMBER, 2010 THAT THE LOCATION OF EACH REFERENCE MONUMENT HAS BEEN VERIFIED BY SITE INSPECTION; THAT THE POINT OF DIVERSION AND PLACE OF USE SITES HAVE BEEN INSPECTED; THAT THIS MAP, CONSISTING OF 1 SHEET, NUMBERED 1 OF 1, HAS BEEN CORRECTLY DRAWN TO THE DESIGNATED SCALE FROM SURVEYING CALCULATION NOTES PREPARED BY ME, OR UNDER MY SUPERVISION AND DIRECTION, RELYING UPON ANALYSIS OF RECORDED SURVEY MAPS AND OTHER RECORDED SURVEYING DOCUMENTS' IN THE OFFICE OF THE NYE COUNTY RECORDER. THAT THIS MAP TRULY AND CORRECTLY REPRESENTS THE PROPOSED LOCATION AND EXTENT OF THE WORKS USED TO DIVERT WATER FROM AN UNDERGROUND SOURCE IN NYE COUNTY, NEVADA BY:

AMARGOSA 9, LLC.

FOR IRRIGATION AND DOMESTIC PURPOSES UNDER PERMIT No. 60439 THAT THE POINT OF DIVERSION, THE LOCATION, SIZE OF THE DIVERTING CHANNEL OR OTHER CONDUIT, LOCATION AND DESCRIPTION OF ALL MEASURING DEVICES, THE LOCATION AND EXTENT OF LANDS OWNED OR CONTROLLED BY THE APPLICANT UPON WHICH WATER APPLIED FOR UNDER PERMIT No. 60439 IS USED, TOGETHER WITH THE AREA AND KIND OF CULTURE IN EACH 40 ACRE SUBDIVISION, AND THE LOCATION AND NAMES OF ALL OTHER WORKS OR STREAMS WHICH ARE CROSSED BY OR CONNECTED WITH SAID WORKS ARE FULLY AND CORRECTLY DESIGNATED THEREON.

DONALD E. JARAGOSKY — DATE
STATE WATER RIGHTS SURVEYOR No.1212 -- P.L.S. No.6444

PROFESSIONAL LAND SURVEYOR STATE OF NEVADA
DONALD E. JARAGOSKY
EXP. 30 JUNE 2011
No.6444

ACKNOWLEDGMENT

STATE OF _____
COUNTY OF _____
ON THIS ___ DAY OF _____ 20___

PERSONALLY APPEARED BEFORE ME, A NOTARY PUBLIC IN AND FOR SAID COUNTY AND STATE, AND ACKNOWLEDGED TO ME THAT HE EXECUTED THE ABOVE INSTRUMENT.

(NOTARY PUBLIC)
MY COMMISSION EXPIRES _____

BASIS OF BEARINGS:

NORTH 89°56'00" EAST BEING THE NORTH LINE OF THE (NW 1/4) OF SECTION 15, TOWNSHIP 16 SOUTH, RANGE 48 EAST, M.D.M., NYE COUNTY, NEVADA AS SHOWN ON PARCEL MAP, DOC. #56469 AND RECORDED IN THE NYE COUNTY RECORDER OFFICE ON JANUARY 14, 1982.

REFERENCE:

1. PARCEL MAP DOC. #56469, RECORDED JANUARY 14, 1982 IN THE OFFICE OF THE NYE COUNTY RECORDER, NYE COUNTY, NEVADA.

1" = 100'

GRAPHIC SCALE
100' 0 100' 400'
50' 200'
(IN FEET)
1 INCH = 100 FEET

60439 [illegible] 18223 [illegible] 9-20-11

STATE ENGINEER'S USE:

REL
9-2-2011
Correct Parcel # is 019-551-18

TRIANGLE SURVEYING INC.
P.O. BOX 550 PAHRUMP, NEVADA 89041
1201 SOUTH HIGHWAY 160, SUITE 106
PAHRUMP, NEVADA 89048
OFFICE: 775-727-5402

MAP TO ACCOMPANY PROOF OF BENEFICIAL USE PERMIT No. 60439.

FOR: IRRIGATION AND DOMESTIC

BY: AMARGOSA 9, LLC.

FROM: UNDERGROUND SOURCE IN NYE COUNTY, NEVADA