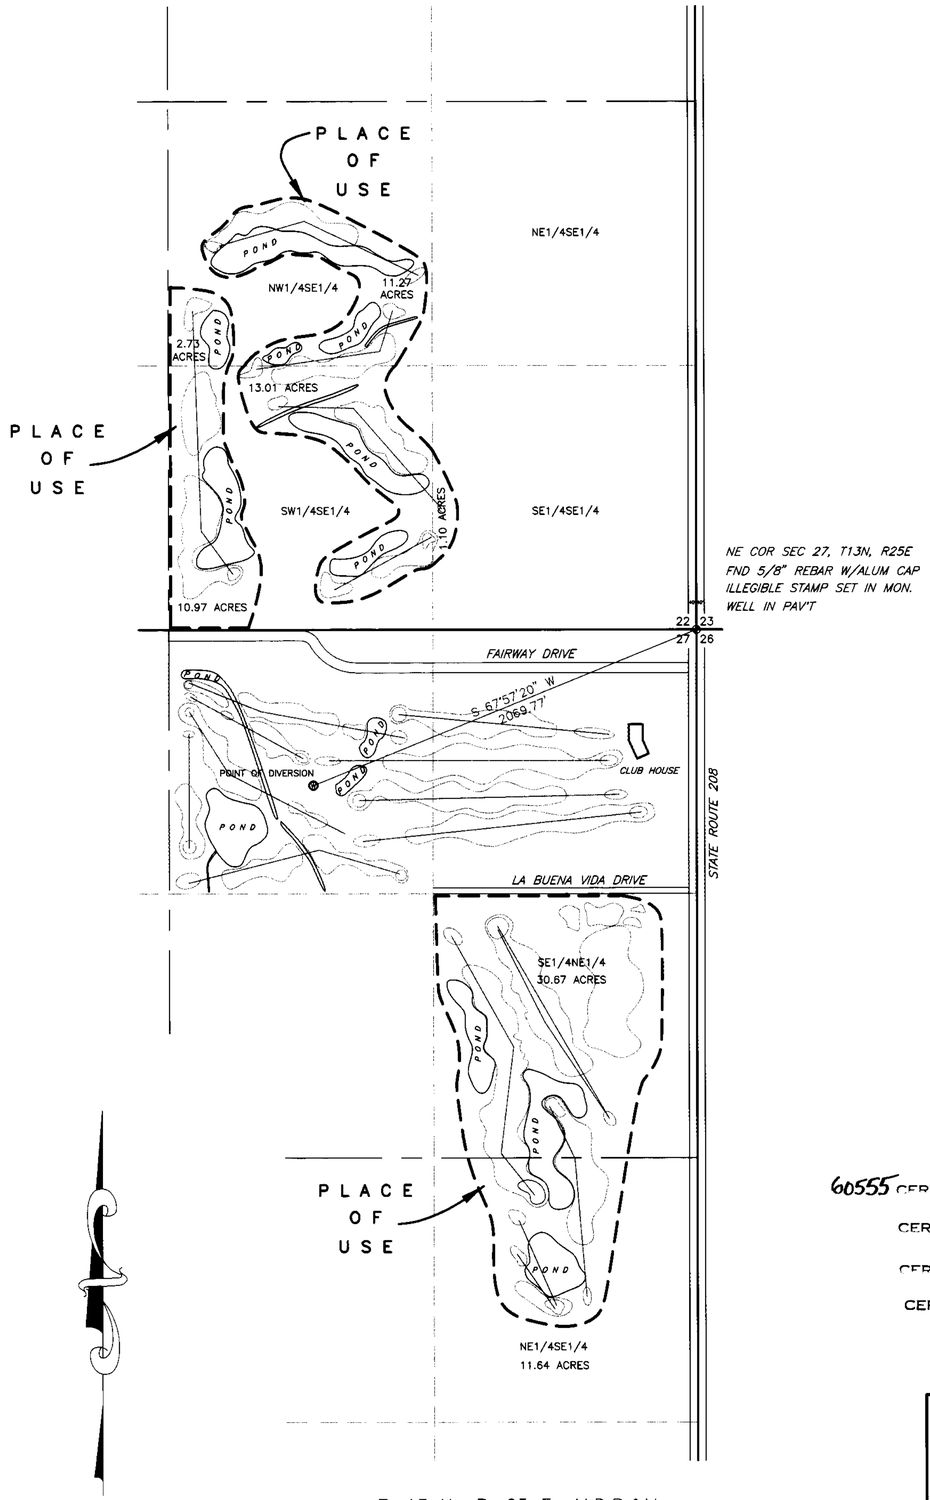

T. 13 N., R. 25 E., M.D.B.&M.

GRAPHIC SCALE

400 0 200 400 800 1600

(IN FEET)
1 inch = 400 ft.

Basis of Bearing: Magnetic North – Var. 16°30'E

STATE OF NEVADA)
) ss.
COUNTY OF HUMBOLDT)

I, Bruce L. Rice, being first duly sworn, depose and say that this map, consisting of 1 sheet, numbered 1 of 1 inclusive, has been correctly drawn to the designated scale from field notes of a survey made by me, or under my supervision and direction, on February 1 & July 20, 1999; that it truly and correctly represents the proposed location and extent of the works used to divert water from an underground source in Lyon County, Nevada by Harvey E. & Phyllis P. Hunewill, for recreation (golf course) and domestic purposes under Permit 60555. That the point of diversion, the location and size of the diverting channel or other conduit, location location and description of measuring devices, the location and extent of lands owned or controlled by the applicant upon which water applied for under Permit No.'s 60555 is used, together with the area and kind of culture in each 40 acre subdivision, and the location and names of all other works or streams which are crosssed by or connected with said works are fully and correctly designated thereon.

PROFESSIONAL LAND SURVEYOR STATE OF NEVADA
BRUCE L. RICE
No. 4248
EXP. 12-31-99

Subscribed and sworn to before me
this 23 day of July, 1999.
Cathy Mowery
Notary Public in and for Humboldt County, Nevada.
My Commission Expires July 1, 2001

CATHY MOWERY
Notary Public State of Nevada
Appointment No. 97-2524-9
My Appt Expires July 1, 2001

SECTION	SUBDIVISION	TOWNSHIP	RANGE	CULTIVATED ACREAGE	DESCRIPTION OF CULTURE	DATE OF FIRST CULTURE
22	NW1/4SE1/4	13 N	25 E	14.00	GOLF COURSE	
22	SW1/4SE1/4	13 N	25 E	23.98	GOLF COURSE	
22	SE1/4SE1/4	13 N	25 E	1.10	GOLF COURSE	
27	SE1/4NE1/4	13 N	25 E	30.67	GOLF COURSE	
27	NE1/4SE1/4	13 N	25 E	11.64	GOLF COURSE	
			TOTAL	81.39		

60555 CERTIFICATE No 15306 ISSUED 09/14/99

CERTIFICATE No ISSUED

CERTIFICATE No ISSUED

CERTIFICATE No ISSUED

RICE ENGINEERING, INC.
CIVIL ENGINEERING AND SURVEYING
4300 B, WATER CANYON RD., WINNEMUCCA, NV.
(702) 623-3303

STATE ENGINEER'S USE

FILED
JUL 27 1999
STATE ENGINEER'S OFFICE

MAP TO ACCOMPANY
PROOF OF BENEFICIAL USE
UNDER PERMIT #60555

BY: HARVEY E. & PHYLLIS P. HUNEWILL
FROM: AN UNDERGROUND SOURCE
FOR: RECREATION (GOLF COURSE) & DOMESTIC USE
IN: LYON COUNTY, NEVADA

CERT #
15306

60555