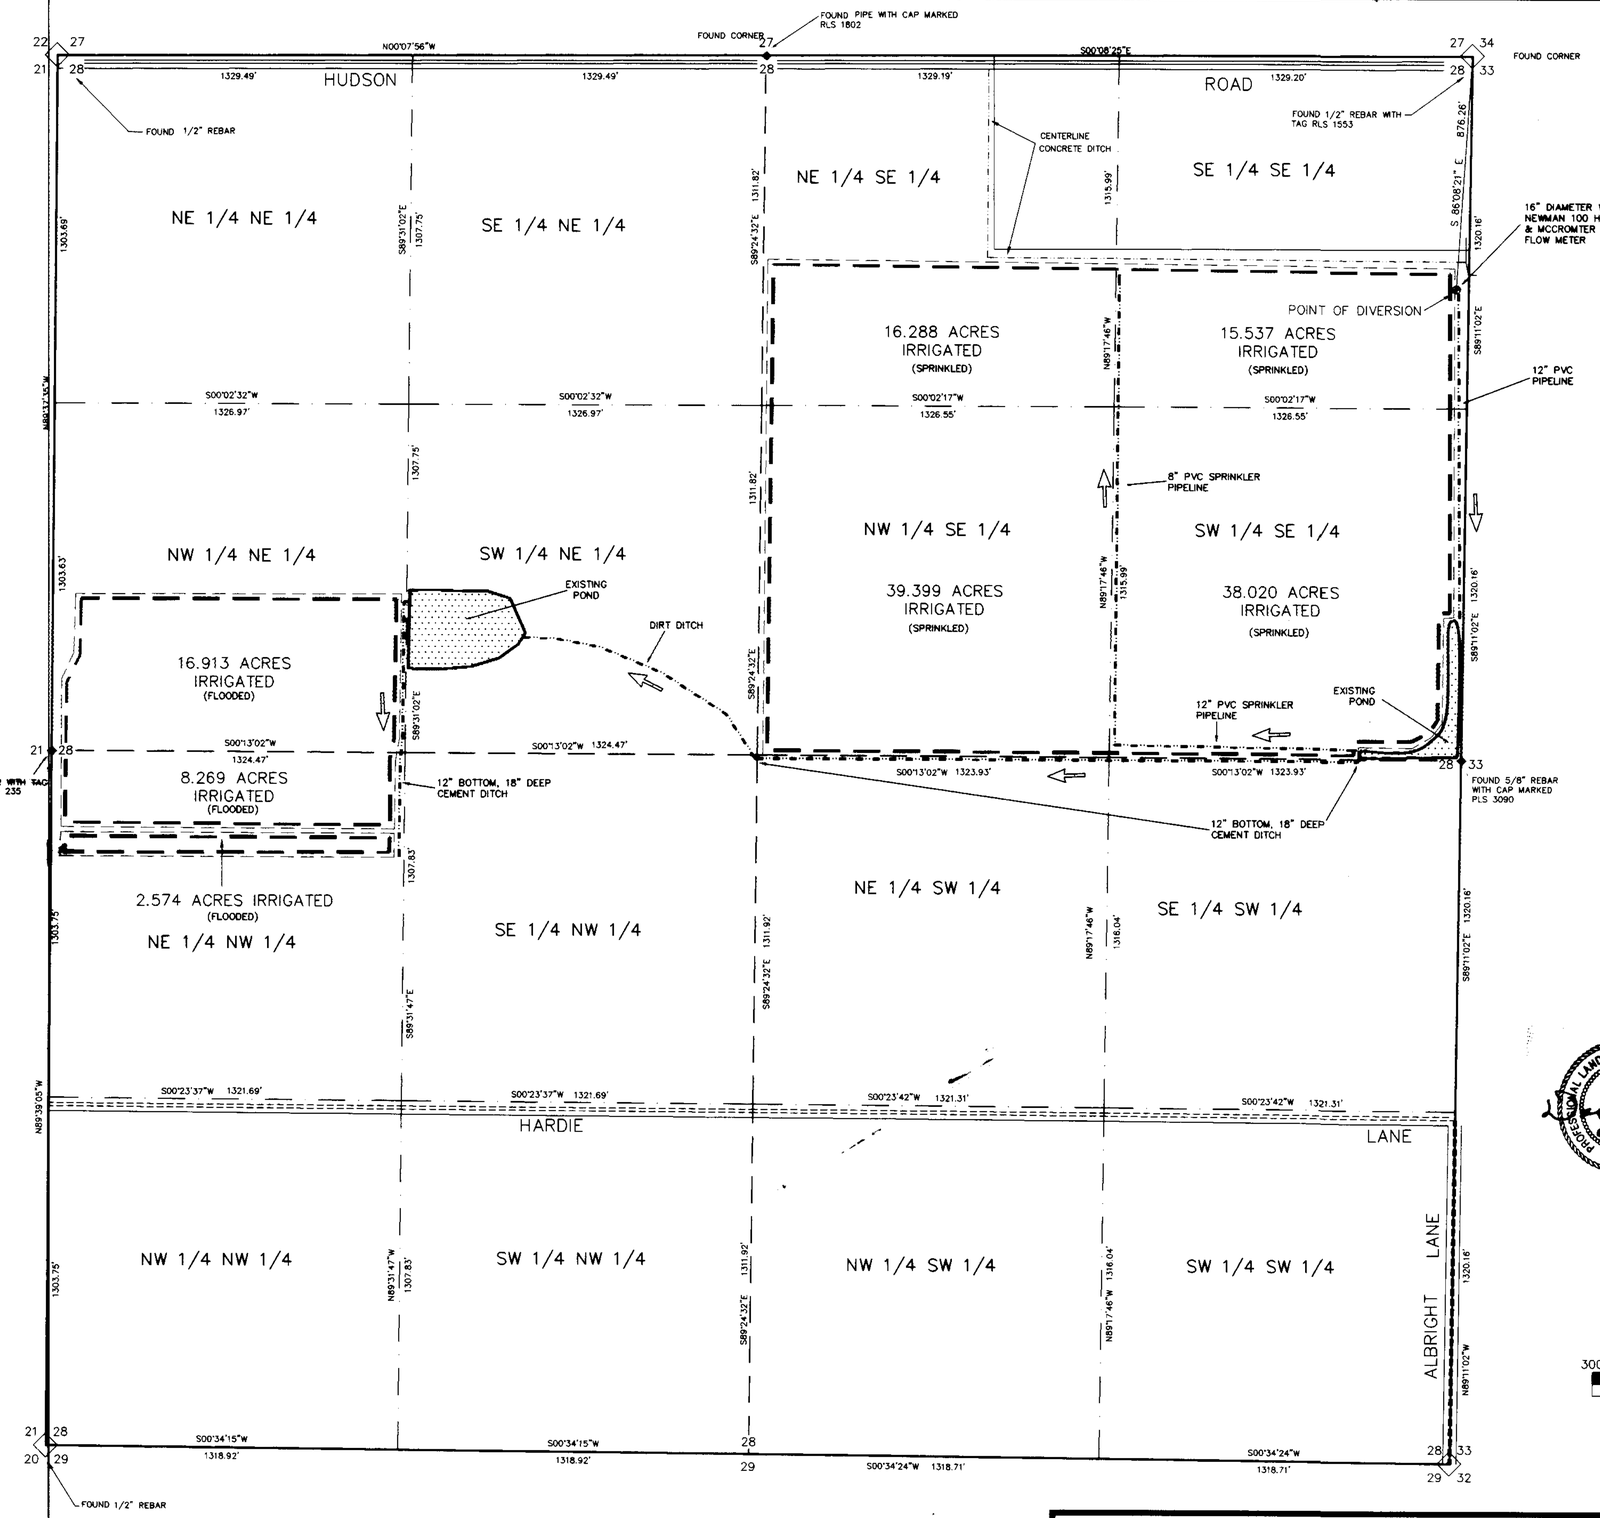

SECTION	SUB-DIVISION	TOWN-SHIP	RANGE	CULTIVATED ACREAGE	DESCRIPTION OF CULTURE
28	NE 1/4 NW 1/4	11 NORTH	24 EAST	10.843	ALFALFA
28	NW 1/4 NE 1/4	11 NORTH	24 EAST	16.913	ALFALFA
28	NW 1/4 SE 1/4	11 NORTH	24 EAST	39.399	ALFALFA
28	SW 1/4 SE 1/4	11 NORTH	24 EAST	38.020	ALFALFA
28	NE 1/4 SE 1/4	11 NORTH	24 EAST	16.288	ALFALFA
28	SE 1/4 SE 1/4	11 NORTH	24 EAST	15.537	ALFALFA

STATE OF NEVADA
COUNTY OF LYON S.S.

I, DAVID A. OWENS, BEING FIRST DULY SWORN, DEPOSE AND SAY THAT THIS MAP, CONSISTING OF ONE SHEET, HAS BEEN CORRECTLY DRAWN TO THE DESIGNATED SCALE FROM FIELD NOTES OF A SURVEY MADE BY ME ON THE 9TH DAY OF JANUARY, 1995; THAT IT TRULY AND CORRECTLY REPRESENTS THE PROPOSED LOCATION AND EXTENT OF THE WORKS USED TO DIVERT WATER FROM AN UNDERGROUND SOURCE IN LYON COUNTY, NEVADA, BY GARY AND TONI GARMS, FOR IRRIGATION PURPOSES UNDER PERMIT NUMBERS 60814 AND 60817. THAT THE POINT OF DIVERSION, THE LOCATION, SIZE OF THE DIVERTING CHANNEL OR OTHER CONDUIT, LOCATION AND DESCRIPTION OF ALL MEASURING DEVICES, THE LOCATION AND EXTENT OF LANDS OWNED OR CONTROLLED BY THE APPLICANT UPON WHICH WATER APPLIED FOR UNDER PERMIT NUMBERS 60814 AND 60817 IS USED, TOGETHER WITH THE AREA AND KIND OF CULTURE IN EACH 40-ACRE SUBDIVISION, AND THE LOCATION AND NAMES OF ALL OTHER WORKS OR STREAMS WHICH ARE CROSSED BY OR CONNECTED WITH SAID WORKS ARE FULLY AND CORRECTLY DESIGNATED THEREON.

David A. Owens
STATE WATER RIGHT SURVEYOR

STATE OF NEVADA
COUNTY OF LYON S.S.

SUBSCRIBED AND SWORN TO BEFORE ME THIS 4th DAY OF September 1997, Lori Ann Salvador NOTARY PUBLIC IN AND FOR LYON COUNTY, NEVADA. MY COMMISSION EXPIRES July 31 2000.

Lori Ann Salvador
NOTARY PUBLIC

LORI ANN SALVADOR
Notary Public - State of Nevada
Appointment Recorded in Douglas County
No: 92-1333-5 - Expires July 31, 2000

PROFESSIONAL LAND SURVEYOR STATE OF NEVADA
DAVID A. OWENS
04 SEP 97
No. 9393

BASIS OF BEARINGS

THE BASIS OF BEARINGS OF THIS MAP IS THE EAST LINE OF THE SE 1/4 OF SECTION 28, TOWNSHIP 11 NORTH, RANGE 24 EAST, M.D.B.&M. WHICH BEARS N0°08'25"W AS PER RECORD MAP #174810 OF THE OFFICIAL RECORDS OF LYON COUNTY.

300 0 300 900
SCALE: 1" = 300'

OWENS ENGINEERING, Inc.
Civil Engineering, Land Surveying and Document Conversion
P.O.Box 16
Gardnerville, Nevada 89410
(702) 782-2881

TOWNSHIP 11 NORTH, RANGE 24 EAST, M.D.B.&M.

EXISTING IRRIGATED FIELD BOUNDARY

PLACE OF USE

60814 CERTIFICATE NO. 14794 ISSUED 12-16-97

STATE ENGINEER'S USE

FILED
OCT 29 1997
STATE ENGINEER'S OFFICE

MAP TO ACCOMPANY PROOF OF BENEFICIAL USE UNDER
PERMIT #60814
FOR IRRIGATION PURPOSES
BY GARY GARMS
FROM AN UNDERGROUND SOURCE
IN LYON COUNTY, NEVADA

60814