SE1/4 SECTION 18 & SECTION 17, T2S, R68E, M.D.M.

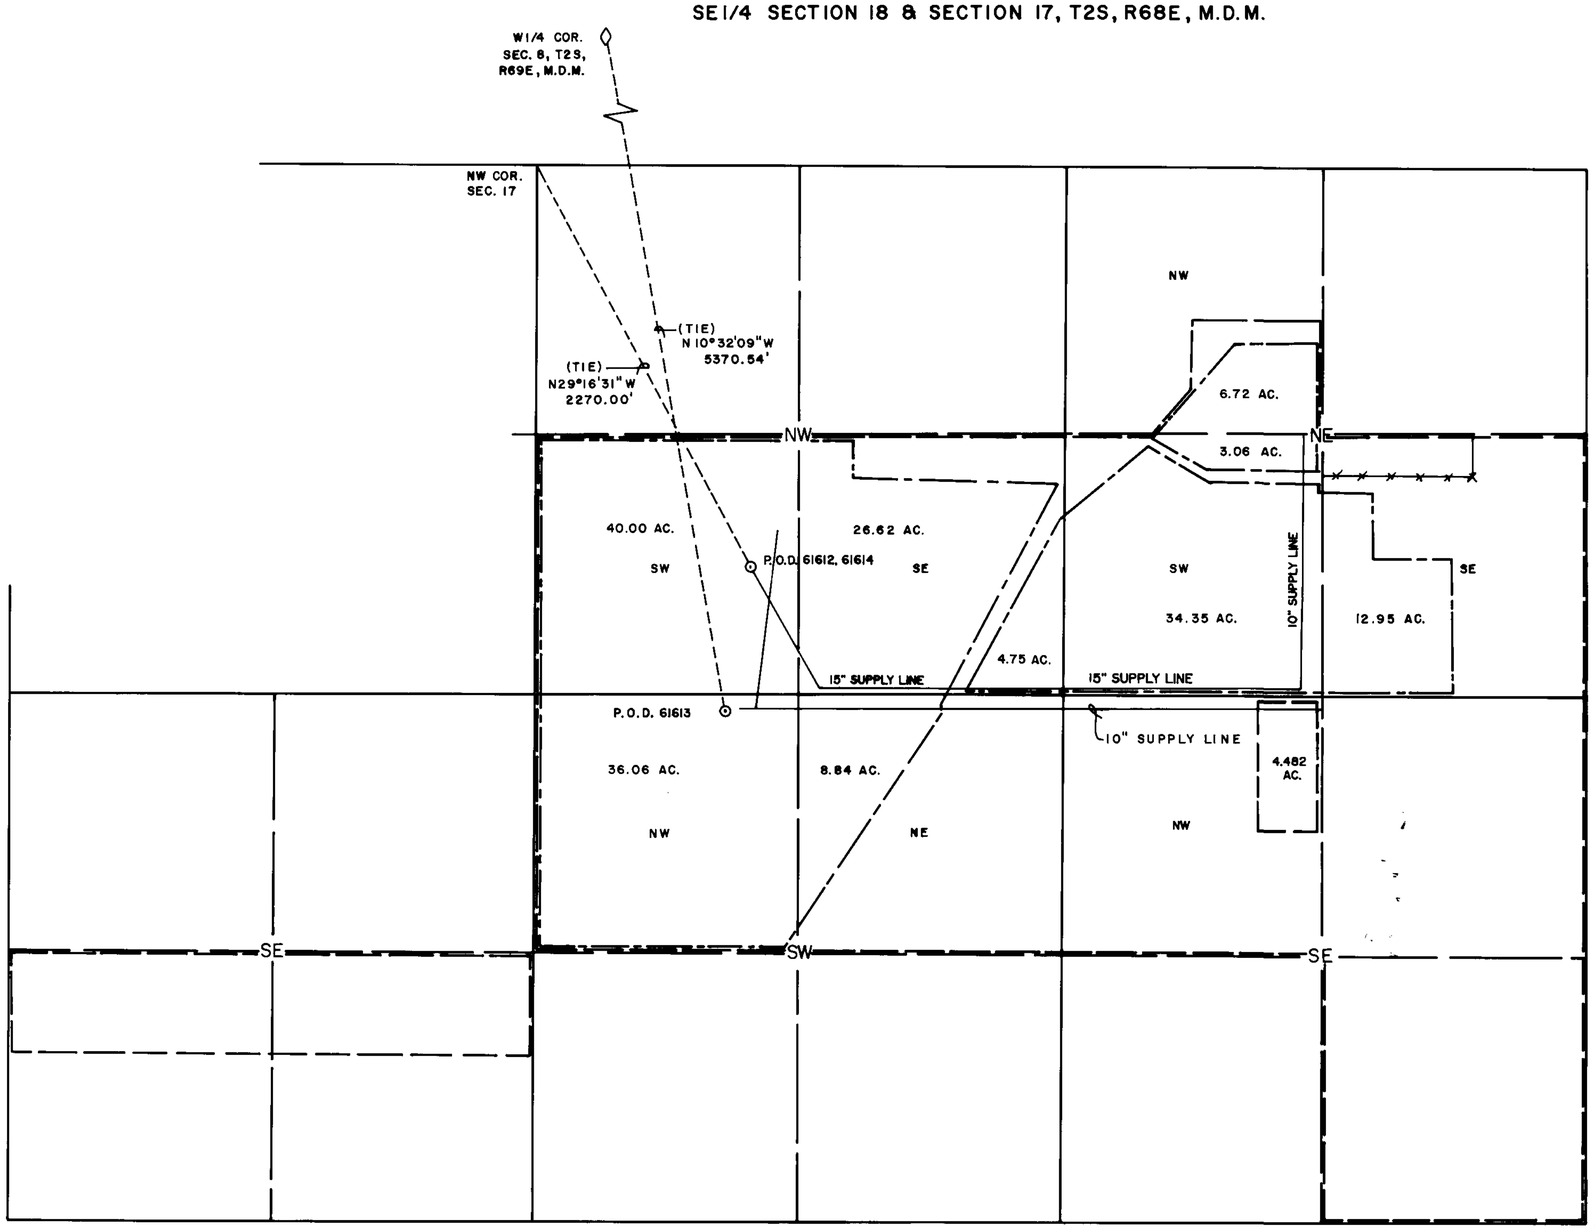

CULTURAL MAP TABULATION

SECTION	SUBDIVISION	TOWNSHIP	RANGE	CULTIVATED ACREAGE	DESCRIPTION OF CULTURE
17	SE 1/4 NE 1/4	T2S	R69E	12.95	OATS
17	NW 1/4 NE 1/4	T2S	R69E	6.72	CORN
17	SW 1/4 NE 1/4	T2S	R69E	3.06	CORN
17	SW 1/4 NE 1/4	T2S	R69E	34.35	ALFALFA
17	SE 1/4 NW 1/4	T2S	R69E	4.75	ALFALFA/ GRASS
17	SE 1/4 NW 1/4	T2S	R69E	26.62	GRASS/HAY
17	NE 1/4 SW 1/4	T2S	R69E	8.84	GRASS/HAY
17	NW 1/4 SW 1/4	T2S	R69E	36.06	GRASS/HAY
17	SW 1/4 NW 1/4	T2S	R69E	40.00	GRASS/HAY
17	NW 1/4 SE 1/4	T2S	R69E	4.482	GRASS/HAY

SURVEYOR'S STATEMENT

STATE OF NEVADA

COUNTY OF LINCOLN ss

I, FRANK C. HULSE, being duly sworn, depose and say that this map, consisting of one sheet, has been correctly drawn to the designated scale from field notes of a survey made by me on the 14th day of May, 1995, and truly represents the location and extent of the works used to divert water from an underground source for Beneficial Use under Permits 48830, 48831 and 56744 for Irrigation Purposes. The Boundaries and Usage are designated hereon within the SE1/4 of Section 18, and all of Section 17, T2S, R68E, M.D.M., by John M. or Margaret A. Wadsworth.

PROFESSIONAL LAND SURVEYOR FRANK C. HULSE No. 6498 STATE OF NEVADA 28 JUL 97

FRANK C. HULSE, #722
STATE WATER RIGHTS SURVEYOR
28 July 1997

NOTES:

Culture is shown by heavy dashed lines — — — —.
Existing place of use shown by broken lines — - — - —.

NOTARY STATEMENT

On this 28 day of July, 1997, Frank C. Hulse appeared before me, a Notary Public, and acknowledged to me that he did execute the above instrument.

NOTARY PUBLIC: Alyson Hammond
My commission expires: Aug. 1999.

NOTARY PUBLIC STATE OF NEVADA County of Lincoln ALYSON HAMMOND My Appointment Expires Aug. 26, 1999

1" = 400'
0 400 800 1200 1600

61612 CERTIFICATE No. 15118 ISSUED 01-11-99
61613 CERTIFICATE No. 15119 ISSUED 01-11-99
61614 CERTIFICATE No. 15120 ISSUED 01-11-99

APPLICANT:

JOHN M. OR MARGARET A. WADSWORTH
BOX 256
PANACA, NEVADA 89042

STATE ENGINEER'S USE

RAD 5-9-02 Range in Map Tabulation is 68E

FILED MAR 16 1998 STATE ENGINEER'S OFFICE

MAP TO ACCOMPANY PROOF OF BENEFICIAL USE UNDER PERMITS 61612, 61613 AND 61614 FROM AN UNDERGROUND SOURCE FOR IRRIGATION PURPOSES BY JOHN M. OR MARGARET A. WADSWORTH.

FRANK C. HULSE/s.f. JULY 1995

CERT # 15120 CERT # 15119 CERT # 15118

61614 61613 61612