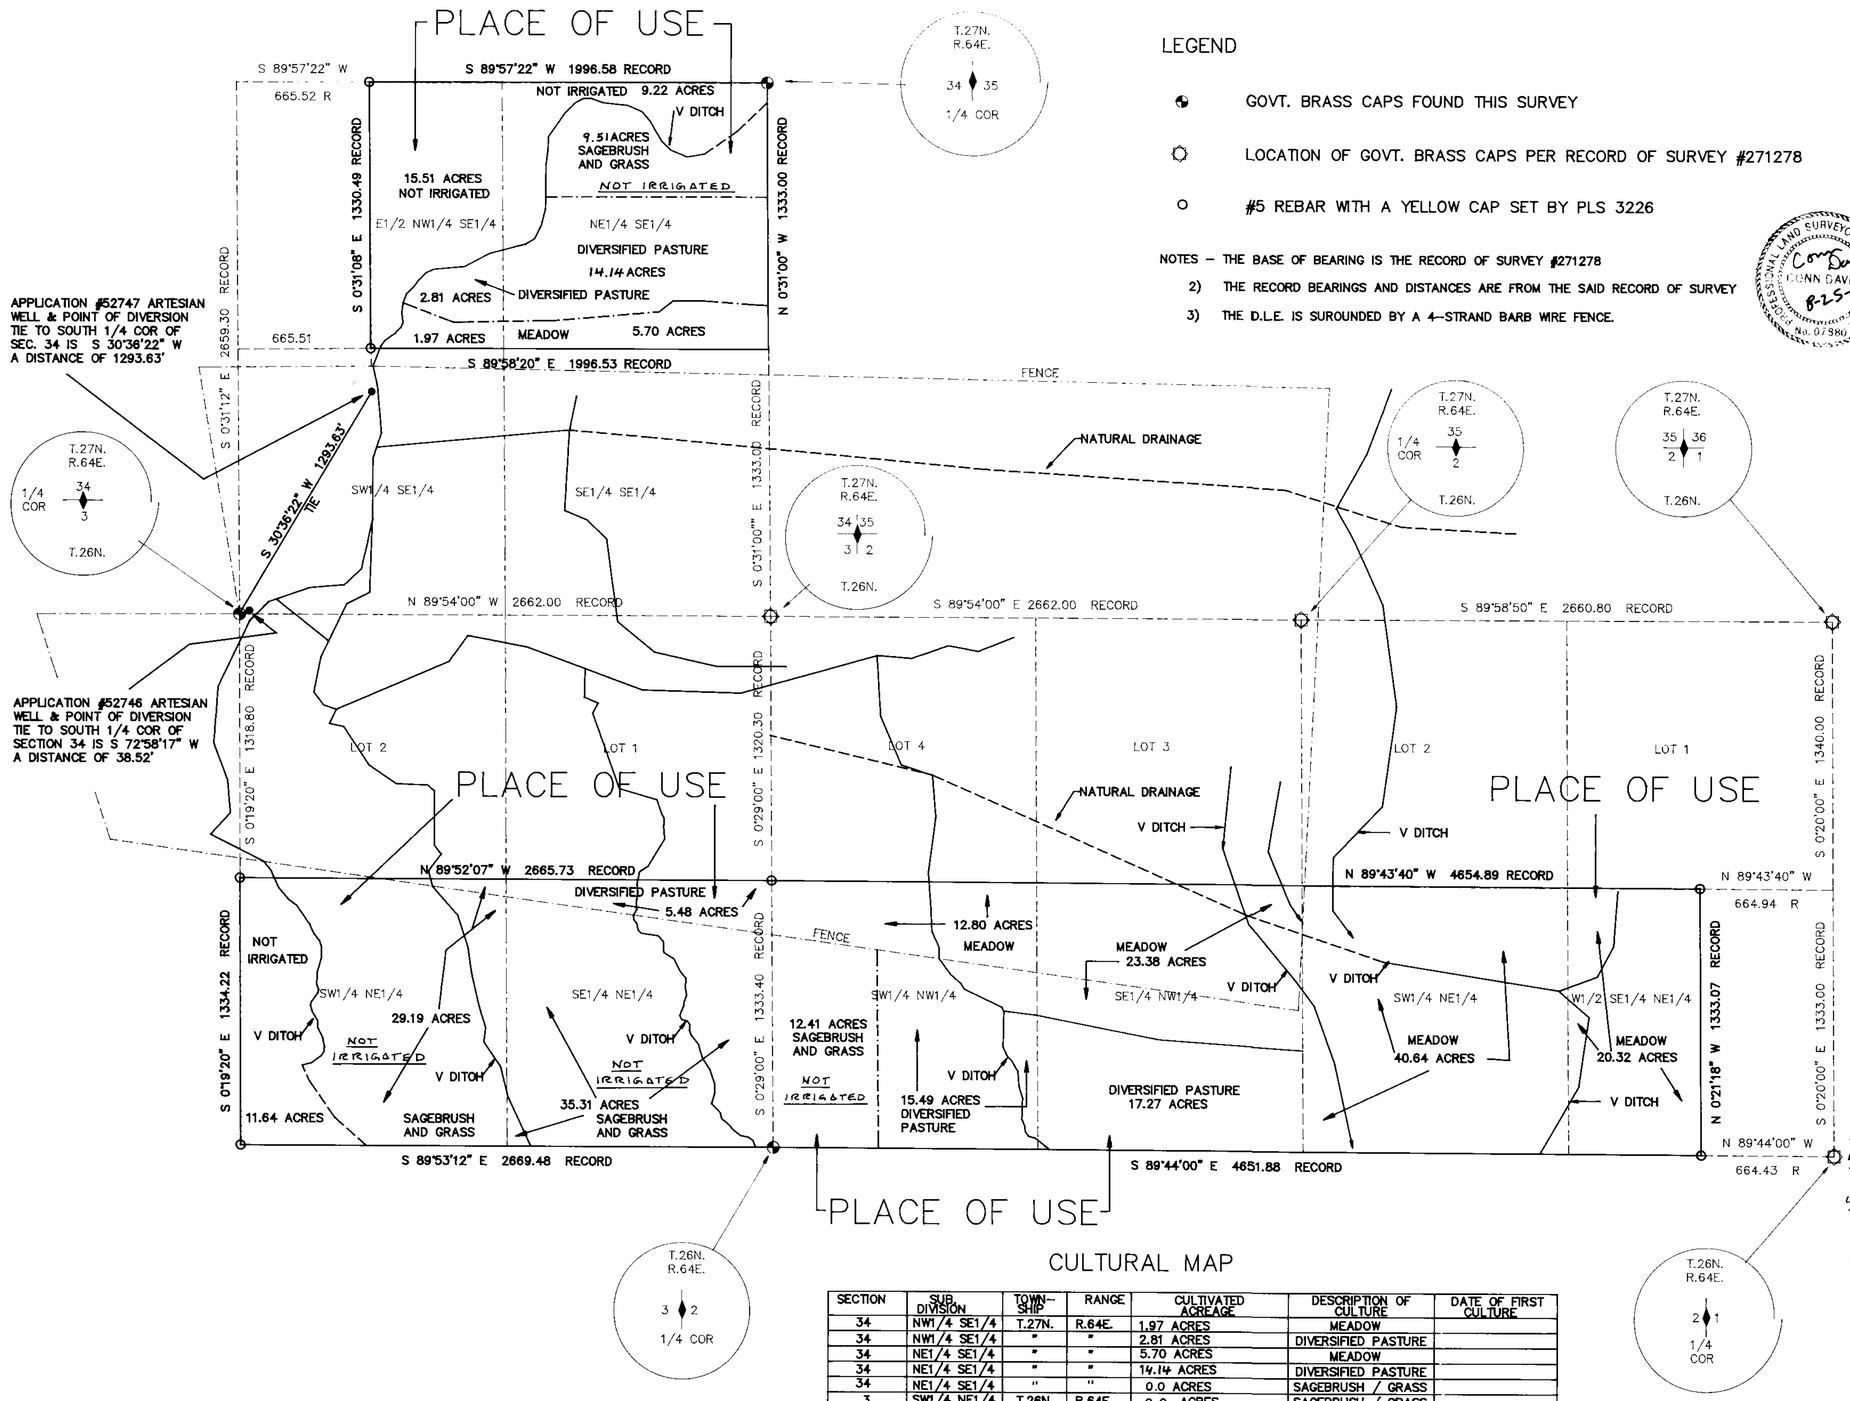

LEGEND

- GOVT. BRASS CAPS FOUND THIS SURVEY
- LOCATION OF GOVT. BRASS CAPS PER RECORD OF SURVEY #271278
- #5 REBAR WITH A YELLOW CAP SET BY PLS 3226

NOTES – THE BASE OF BEARING IS THE RECORD OF SURVEY #271278

2) THE RECORD BEARINGS AND DISTANCES ARE FROM THE SAID RECORD OF SURVEY

3) THE D.L.E. IS SUROUNDED BY A 4-STRAND BARB WIRE FENCE.

PROFESSIONAL LAND SURVEYOR STATE OF NEVADA CONN DAVIS 8-25-93 No. 07980

STATE OF NEVADA
COUNTY OF ELKO

I, CONN DAVIS BEING FIRST DULY SWORN DO DEPOSE AND SAY THAT THIS MAP CONSISTING OF 1 SHEET HAS BEEN CORRECTLY DRAWNTO THE DESIGNATED SCALE FROM FIELD NOTESOF A SURVEY MADE UNDER MY SUPERVISION AND WAS COMPLETED ON AND THAT IT CORRECTLY REPRESENTS THE PROPOSED LOCATION AND EXTENT OF THE WORKS USED TO DIVERT WATER FROM AN UNDER GROUND SOURCE, COUNTY OF ELKO, STATE OF NEVADA, BY LOUISE LEAR / LEAR RANCHES

FOR IRRIGATION
THAT THE POINT OF DIVERSION AND LOCATION OF USE ARE FULLY AND CORRECTLEY SHOWN.

Conn Davis
CONN DAVIS (STATE WATER RIGHTS SURVEYOR # 835)

SUBSCRIBED AND SWORN TO BEFORE ME THIS 25th DAY OF AUGUST 19 92

Robert L. Weiss
NOTARY PUBLIC IN AND FOR THE COUNTY OF STATE OF NEVADA

MY COMMISSION EXPIRES ON 4-4-93

PROFESSIONAL LAND SURVEYOR CONN DAVIS 8-21-93 No.

CULTURAL MAP

SECTION	SUB DIVISION	TOWN-SHIP	RANGE	CULTIVATED ACREAGE	DESCRIPTION OF CULTURE	DATE OF FIRST CULTURE
34	NW1/4 SE1/4	T.27N.	R.64E.	1.97 ACRES	MEADOW	
34	NW1/4 SE1/4	"	"	2.81 ACRES	DIVERSIFIED PASTURE	
34	NE1/4 SE1/4	"	"	5.70 ACRES	MEADOW	
34	NE1/4 SE1/4	"	"	14.14 ACRES	DIVERSIFIED PASTURE	
34	NE1/4 SE1/4	"	"	0.0 ACRES	SAGEBRUSH / GRASS	
3	SW1/4 NE1/4	T.26N.	R.64E.	0.0 ACRES	SAGEBRUSH / GRASS	
3	SE1/4 NE1/4	"	"	5.48 ACRES	DIVERSIFIED PASTURE	
3	SE1/4 NE1/4	"	"	0.0 ACRES	SAGEBRUSH / GRASS	
2	SW1/4 NW1/4	"	"	12.80 ACRES	MEADOW	
2	SW1/4 NW1/4	"	"	15.49 ACRES	DIVERSIFIED PASTURE	
2	SW1/4 NW1/4	"	"	0.0 ACRES	SAGEBRUSH / GRASS	
2	SE1/4 NW1/4	"	"	23.38 ACRES	MEADOW	
2	SE1/4 NW1/4	"	"	17.27 ACRES	DIVERSIFIED PASTURE	
2	SW1/4 NE1/4	"	"	40.64 ACRES	MEADOW	
2	SE1/4 NE1/4	"	"	20.32 ACRES	MEADOW	
			TOTAL =	160.00 ACRES		

62916 16298 03-02-04
62917 CERTIFICATE NO. 16299 ISSUED 03-02-04
52746 14780 12-30-97
52747 14781 12-30-97

DAVIS SURVEYING
WATER RIGHTS & LAND
355 FIFTH ST., RM-205
P. O. BOX 430
ELKO, NEVADA 89803
CONN DAVIS, Surveyor
Phone 1-702-738-3622

MAP TO ACCOMPANY
PROOF OF BENIFICIAL USE
UNDER APPLICATIONS #52746 & #52747
FOR IRRIGATION

FROM AN UNDERGROUND SOURCES

LOCATED IN SECTION 34, T.27N., R.64E., & SECTIONS 2 & 3, T.26N., R.64E., M.D.B.&M.
ELKO CO., NEVADA

BY
LOUISE LEAR / LEAR RANCHES
HC-30 BOX 30855
ELY, NEVADA 89301

DRAWN BY CONN | DATE 8-20-92
REVISED 8-21-93