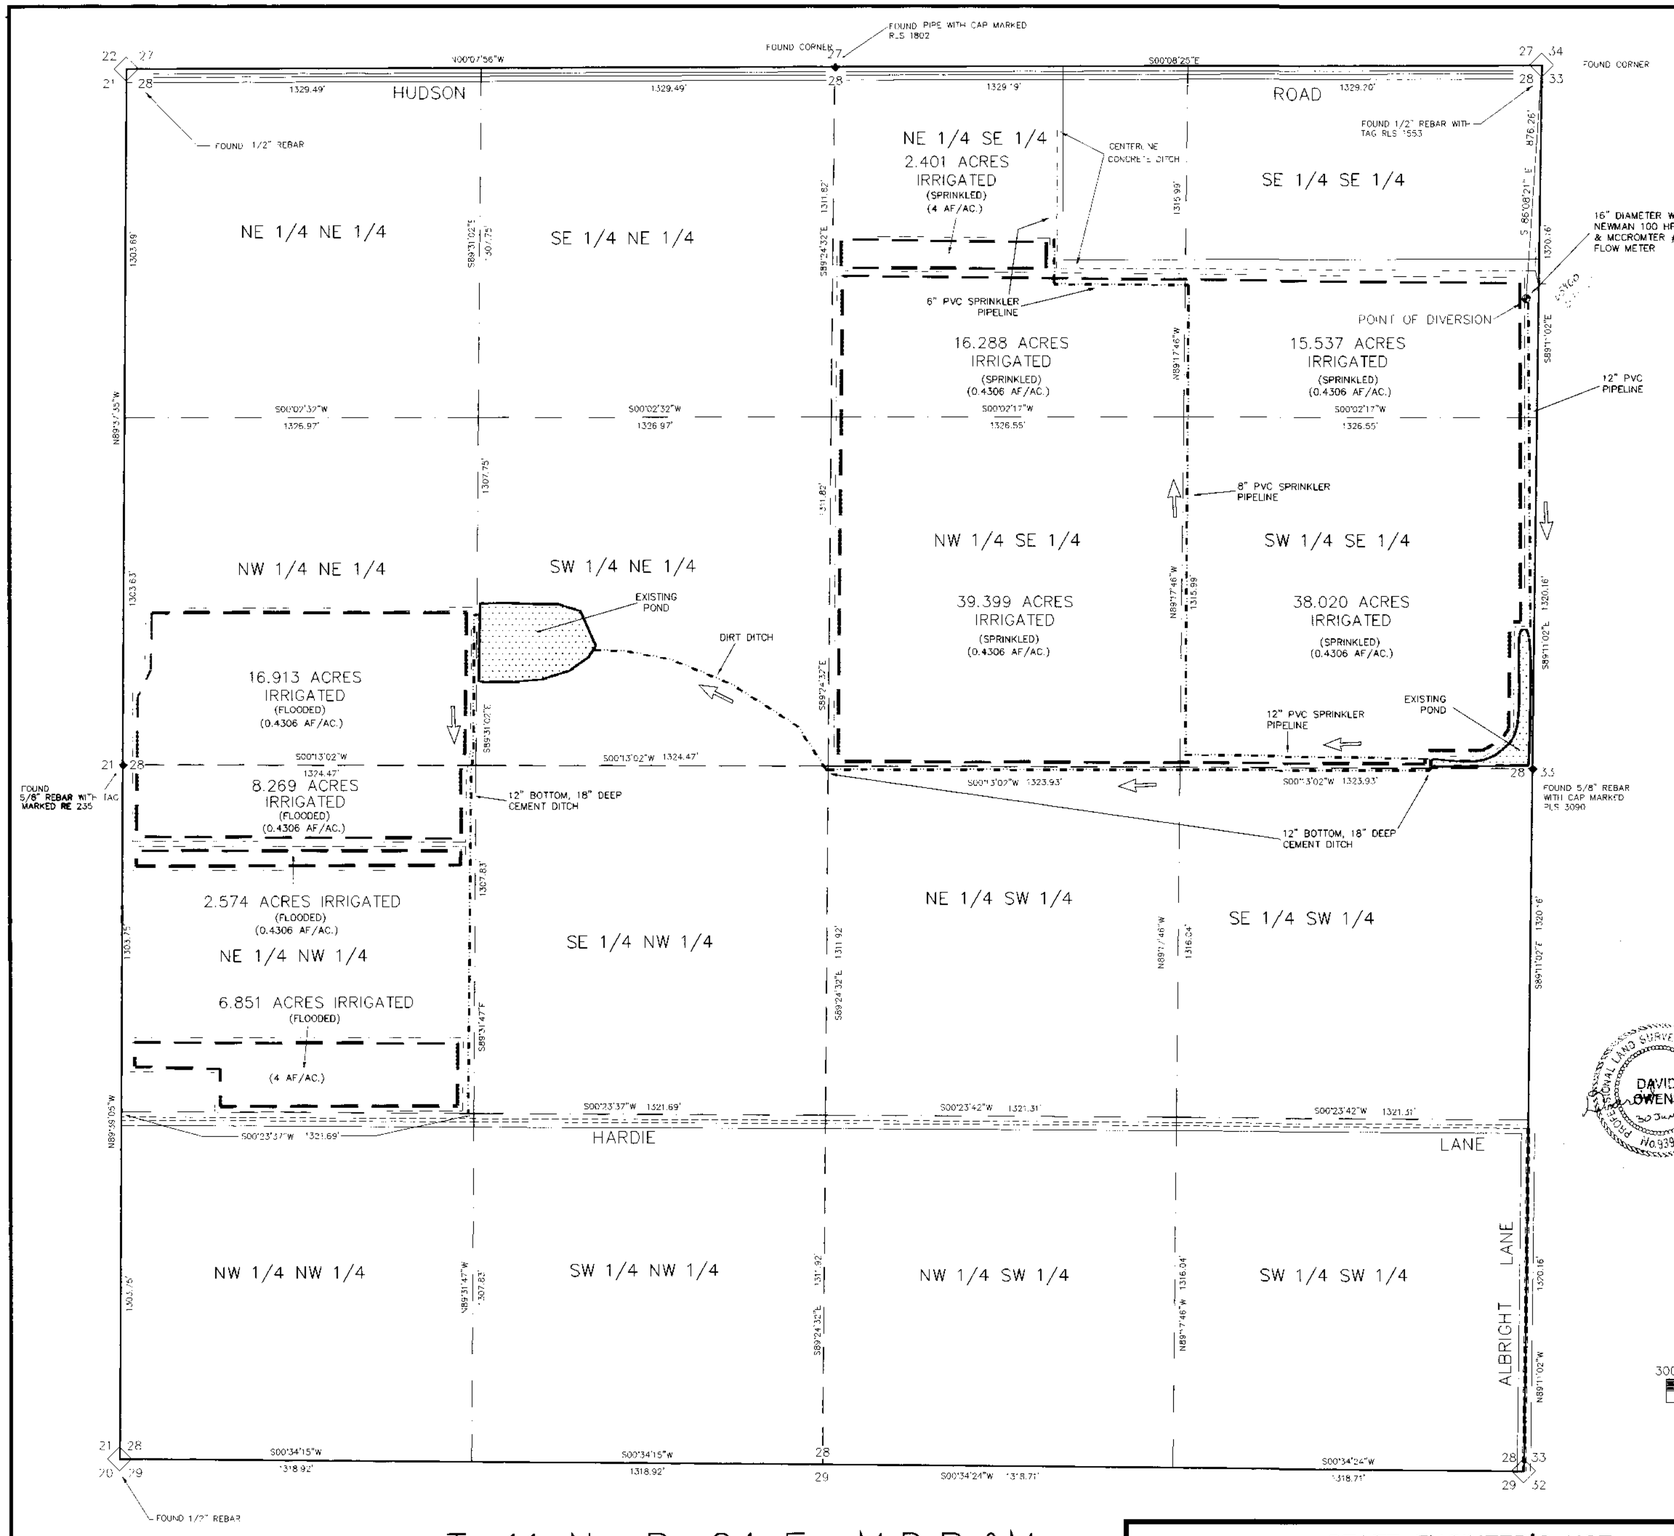

SECTION	SUB-DIVISION	TOWN-SHIP	RANGE	CULTIVATED ACREAGE	DESCRIPTION OF CULTURE
28	NE 1/4 NW 1/4	11 NORTH	24 EAST	17.694	ALFALFA
28	NW 1/4 NE 1/4	11 NORTH	24 EAST	16.913	ALFALFA
28	NW 1/4 SE 1/4	11 NORTH	24 EAST	39.399	ALFALFA
28	SW 1/4 SE 1/4	11 NORTH	24 EAST	38.020	ALFALFA
28	NE 1/4 SE 1/4	11 NORTH	24 EAST	16.689	ALFALFA
28	SE 1/4 SE 1/4	11 NORTH	24 EAST	15.537	ALFALFA

STATE OF NEVADA
COUNTY OF LYON S.S.

I, DAVID A. OWENS, BEING FIRST DULY SWORN, DEPOSE AND SAY THAT THIS MAP, CONSISTING OF ONE SHEET, HAS BEEN CORRECTLY DRAWN TO THE DESIGNATED SCALE FROM FIELD NOTES OF A SURVEY MADE BY ME ON THE 9TH DAY OF JANUARY, 1995; THAT IT TRULY AND CORRECTLY REPRESENTS THE PROPOSED LOCATION AND EXTENT OF THE WORKS USED TO DIVERT WATER FROM AN UNDERGROUND SOURCE IN LYON COUNTY, NEVADA, BY GARY AND TONI GARMS, FOR IRRIGATION PURPOSES UNDER PERMIT NUMBERS 63460, 63461, 63462 AND 63463. THAT THE POINT OF DIVERSION, THE LOCATION, SIZE OF THE DIVERTING CHANNEL OR OTHER CONDUIT, LOCATION AND DESCRIPTION OF ALL MEASURING DEVICES, THE LOCATION AND EXTENT OF LANDS OWNED OR CONTROLLED BY THE APPLICANT UPON WHICH WATER APPLIED FOR UNDER PERMIT NUMBERS 63460, 63461, 63462 AND 63463 IS USED, TOGETHER WITH THE AREA AND KIND OF CULTURE IN EACH 40-ACRE SUBDIVISION, AND THE LOCATION AND NAMES OF ALL OTHER WORKS OR STREAMS WHICH ARE CROSSED BY OR CONNECTED WITH SAID WORKS ARE FULLY AND CORRECTLY DESIGNATED THEREON.

David Owens
STATE WATER RIGHT SURVEYOR

STATE OF NEVADA
COUNTY OF LYON S.S.

SUBSCRIBED AND SWORN TO BEFORE ME THIS 29TH DAY OF June, 1999. Colleen Bree NOTARY PUBLIC IN AND FOR LYON COUNTY, NEVADA. MY COMMISSION EXPIRES June 17, ~~1999~~ 2001

Colleen Bree
NOTARY PUBLIC

COLLEEN BREE
Notary Public - State of Nevada
Appointment Recorded in County of Douglas
93-0165.5 My Appointment Expires June 17, 2001

PROFESSIONAL LAND SURVEYOR STATE OF NEVADA DAVID A. OWENS No. 9393 30 Jun 99

BASIS OF BEARINGS

THE BASIS OF BEARINGS OF THIS MAP IS THE EAST LINE OF THE SE 1/4 OF SECTION 28, TOWNSHIP 11 NORTH, RANGE 24 EAST, M.D.B.&M. WHICH BEARS N0°08'25"W AS PER RECORD MAP #74810 OF THE OFFICIAL RECORDS OF LYON COUNTY.

300 0 300 900

SCALE: 1" = 300'

OWENS ENGINEERING, Inc.
Civil Engineering, Land Surveying and Document Conversion
P.O.Box 16
Gardnerville, Nevada 89410
(702) 782-2881

T. 11 N., R. 24 E., M.D.B.&M.

EXISTING IRRIGATED FIELD BOUNDARY

PLACE OF USE

63466 CERTIFICATE No 15344 ISSUED 11-18-99
63467 CERTIFICATE No. 15345 ISSUED 11-18-99
63468 CERTIFICATE No. 15346 ISSUED 11-18-99
63469 CERTIFICATE No. 15347 ISSUED 11-18-99

STATE ENGINEER'S USE

FILED OCT 22 1999 STATE ENGINEER'S INPUT

MAP TO ACCOMPANY PROOF OF BENEFICIAL USE UNDER PERMITS #63460, 63461, 63462 & 63463 FOR IRRIGATION PURPOSES BY GARY GARMS FROM AN UNDERGROUND SOURCE IN LYON COUNTY, NEVADA

CERT # 15344

63463 63462 63461 63460