NW 1/4 OF SECTION 10 T21S R54E M.D.B.& M.

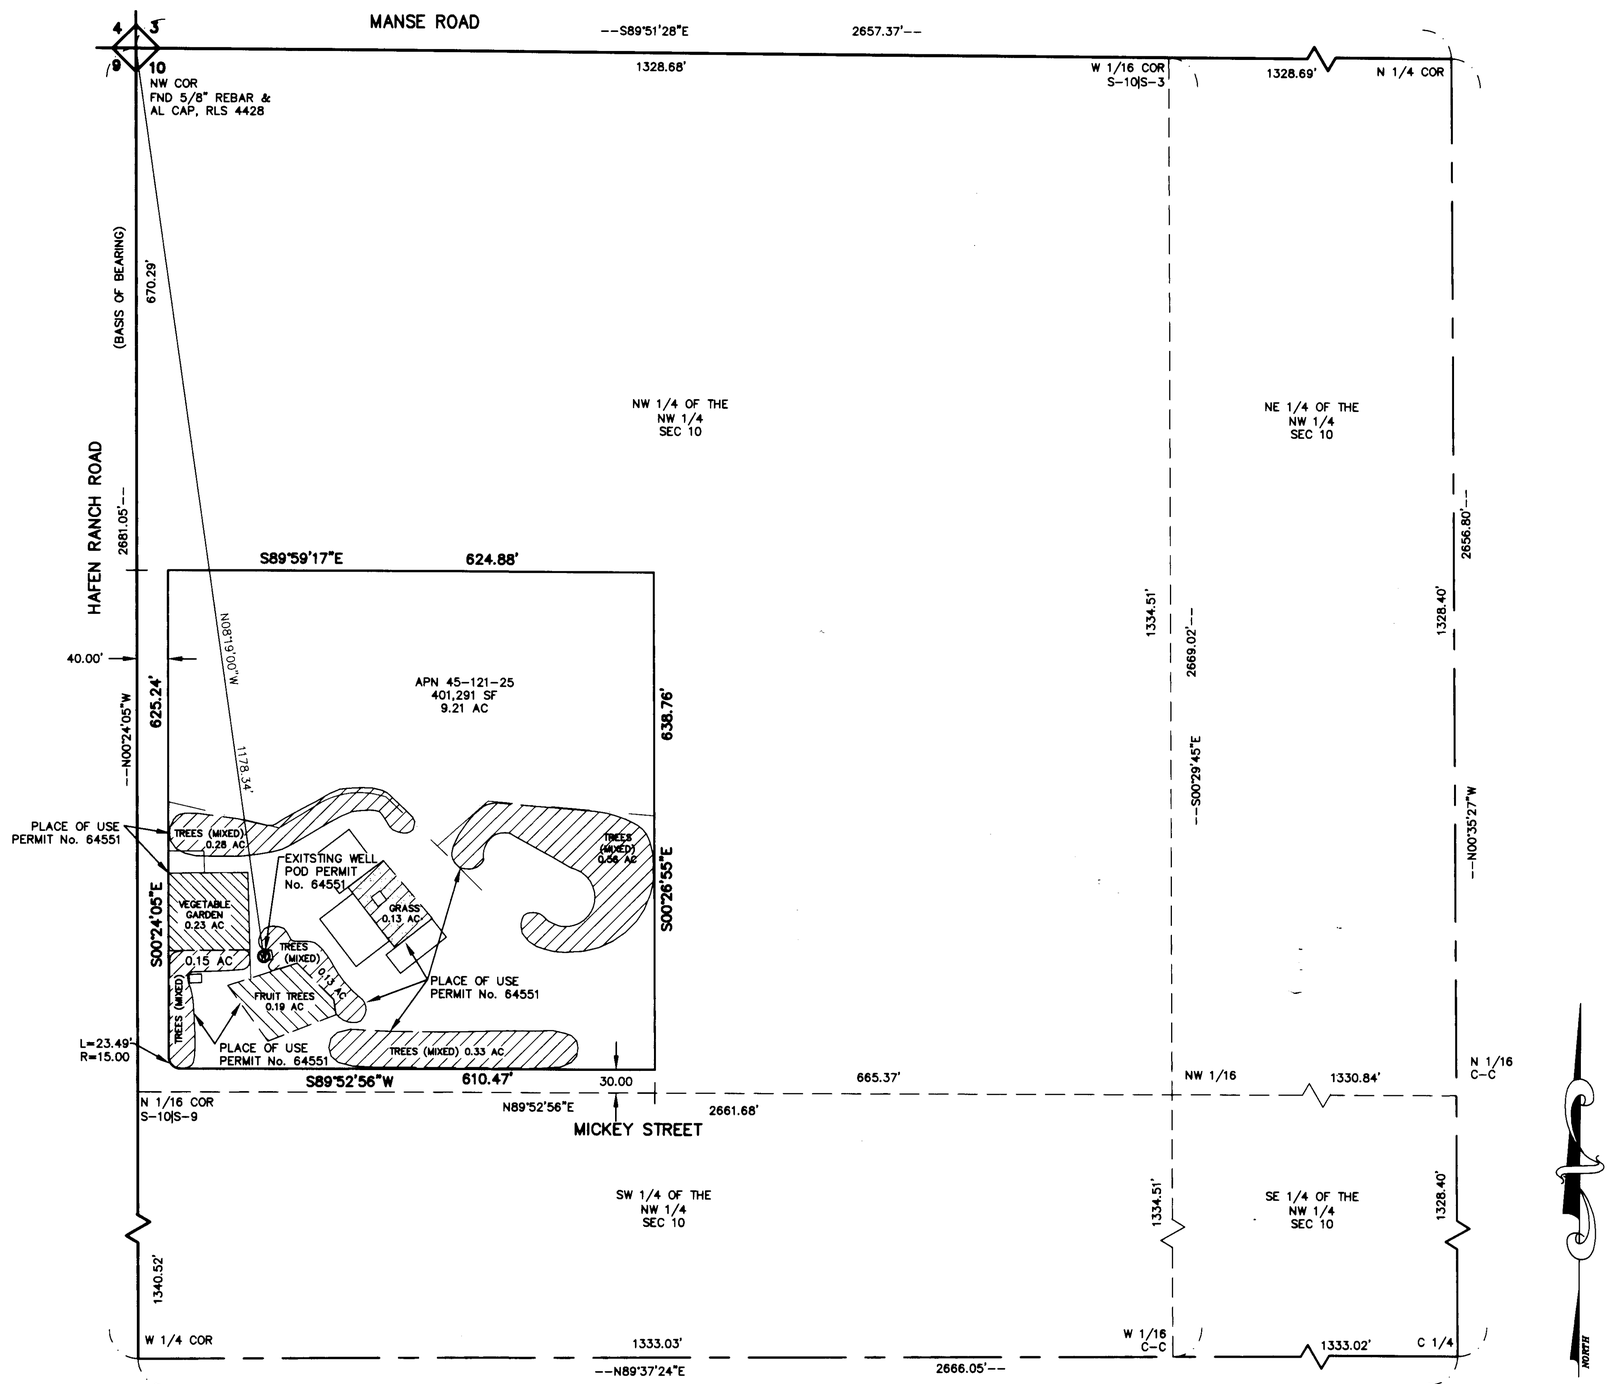

CULTURAL MAP TABULATION TABLE

SECTION	SUBDIVISION	TOWNSHIP	RANGE	CULTIVATED ACREAGE	DESCRIPTION OF CULTURE	DATE OF FIRST CULTURE
10	NW 1/4 NW 1/4	21 S	54 E	1.45 AC	TREES (MIXED)	MARCH 1990
10	NW 1/4 NW 1/4	21 S	54 E	0.23 AC	VEGETABLE GARDEN	MARCH 1990
10	NW 1/4 NW 1/4	21 S	54 E	0.13 AC	GRASS	MARCH 1990
10	NW 1/4 NW 1/4	21 S	54 E	0.19 AC	FRUIT TREES	MARCH 1990

TOTAL AREA OF USE:

2.00 ACRES

SURVEYOR'S CERTIFICATE:

STATE OF NEVADA }
COUNTY OF NYE } SS

I, DAVID A. RICHARDS, BEING FIRST DULY SWORN, DEPOSE AND SAY THAT SITE INSPECTIONS HAVE BEEN MADE BY ME, OR UNDER MY SUPERVISION AND DIRECTION, BETWEEN JUNE 14, 2006 AND JUNE 17, 2006; THAT THE LOCATION OF EACH REFERENCE MONUMENT HAS BEEN VERIFIED BY SITE INSPECTION; THAT THE POINT OF DIVERSION AND PLACE OF USE SITES HAVE BEEN INSPECTED; THAT THIS MAP, CONSISTING OF 1 SHEETS, NUMBERED SHEET 1 OF 1, INCLUSIVE, HAS BEEN CORRECTLY DRAWN TO THE DESIGNATED SCALE FROM SURVEYING CALCULATION NOTES PREPARED BY ME, OR UNDER MY SUPERVISION AND DIRECTION, RELYING UPON ANALYSIS OF RECORDED SURVEY MAPS AND OTHER RECORDED SURVEYING DOCUMENTS IN THE RECORDERS OFFICE OF NYE COUNTY; THAT THIS MAP TRULY AND CORRECTLY REPRESENTS THE LOCATION AND EXTENT OF THE WORKS USED TO DIVERT WATER FROM UNDERGROUND, IN NYE COUNTY, NEVADA, BY SHERRY GRAMMER, FOR IRRIGATION PURPOSES UNDER PERMIT No. 64551. THAT THE POINT OF DIVERSION, THE LOCATION, SIZE OF THE DIVERTING CHANNEL OR OTHER CONDUIT, LOCATION AND DESCRIPTION OF ALL MEASURING DEVICES, THE LOCATION AND EXTENT OF LANDS OWNED OR CONTROLLED BY THE APPLICANT UPON WHICH WATER APPLIED FOR UNDER PERMIT NO. 64551 IS USED, TOGETHER WITH THE AREA AND KIND OF CULTURE IN A 40 ACRE SUBDIVISION AND THE LOCATION AND NAMES OF ALL OTHER WORKS OR STREAMS WHICH ARE CROSSED BY OR CONNECTED WITH SAID WORKS ARE FULLY AND CORRECTLY DESIGNATED THEREON.

David A. Richards June 23, 2006
DAVID A. RICHARDS, NEVADA PLS 10028
WATER RIGHT SURVEYOR No. 1068

NEVADA LICENSED PROFESSIONAL LAND SURVEYOR DAVID A. RICHARDS 6/23/06 No. 10028 EXP. 12/31/07

SUBSCRIBED AND SWORN TO BEFORE ME
THIS 23rd DAY OF June, 2006.
Kelli Hartwick
NOTARY PUBLIC IN AND FOR Nye County, Nevada
MY COMMISSION EXPIRES December 10, 2007.

KELLI HARTWICK
Notary Public - State of Nevada
Appointment Recorded in Nye County
My Appointment Expires Dec. 10, 2007
03-86743-14

BASIS OF BEARING

N00°24'05"W BEING THE BEARING OF THE WEST LINE OF THE NE 1/4 OF SECTION 10, T. 21 S., R. 54 E., M.D.B.&M. AS SHOWN ON PARCEL MAP No. 18681, RECORDED 04-20-1983 IN THE OFFICE OF THE NYE COUNTY RECORDER, NYE COUNTY, NEVADA.

REFERENCES

1. PARCEL MAP No. 18681 RECORDED: 04-20-1983
2. ALREADY ON FILE; PLACE OF USE MAP No. 64551

GRAPHIC SCALE

100 0 50 100 200 400

(IN FEET)
1 inch = 100 ft.

CIVILWISE SERVICES
1240 E STATE ST STE 101, PAHRUMP, NEV. 89048 (775) 751-1413

MAP TO ACCOMPANY PROOF OF
BENEFICIAL USE UNDER
PERMIT No. 64551
NYE COUNTY, NEVADA
PREPARED FOR
SHERRY GRAMMER

SCALE:	SHEET	JOB NUMBER:
1" = 100'	1 OF 1	606-19

64551 CERTIFICATE NO. 16718 ISSUED 10/31/2006

STATE ENGINEER'S USE

FILED
JUN 26 2006
STATE ENGINEER'S OFFICE

MAP TO ACCOMPANY PROOF OF BENEFICIAL USE UNDER PERMIT No. 64551 FOR IRRIGATION BY SHERRY GRAMMER FROM UNDERGROUND IN NYE COUNTY, NEVADA

64551