PORTION OF THE SW 1/4 OF SECTION 27, T. 32N., R. 34E., M. D. B. & M.

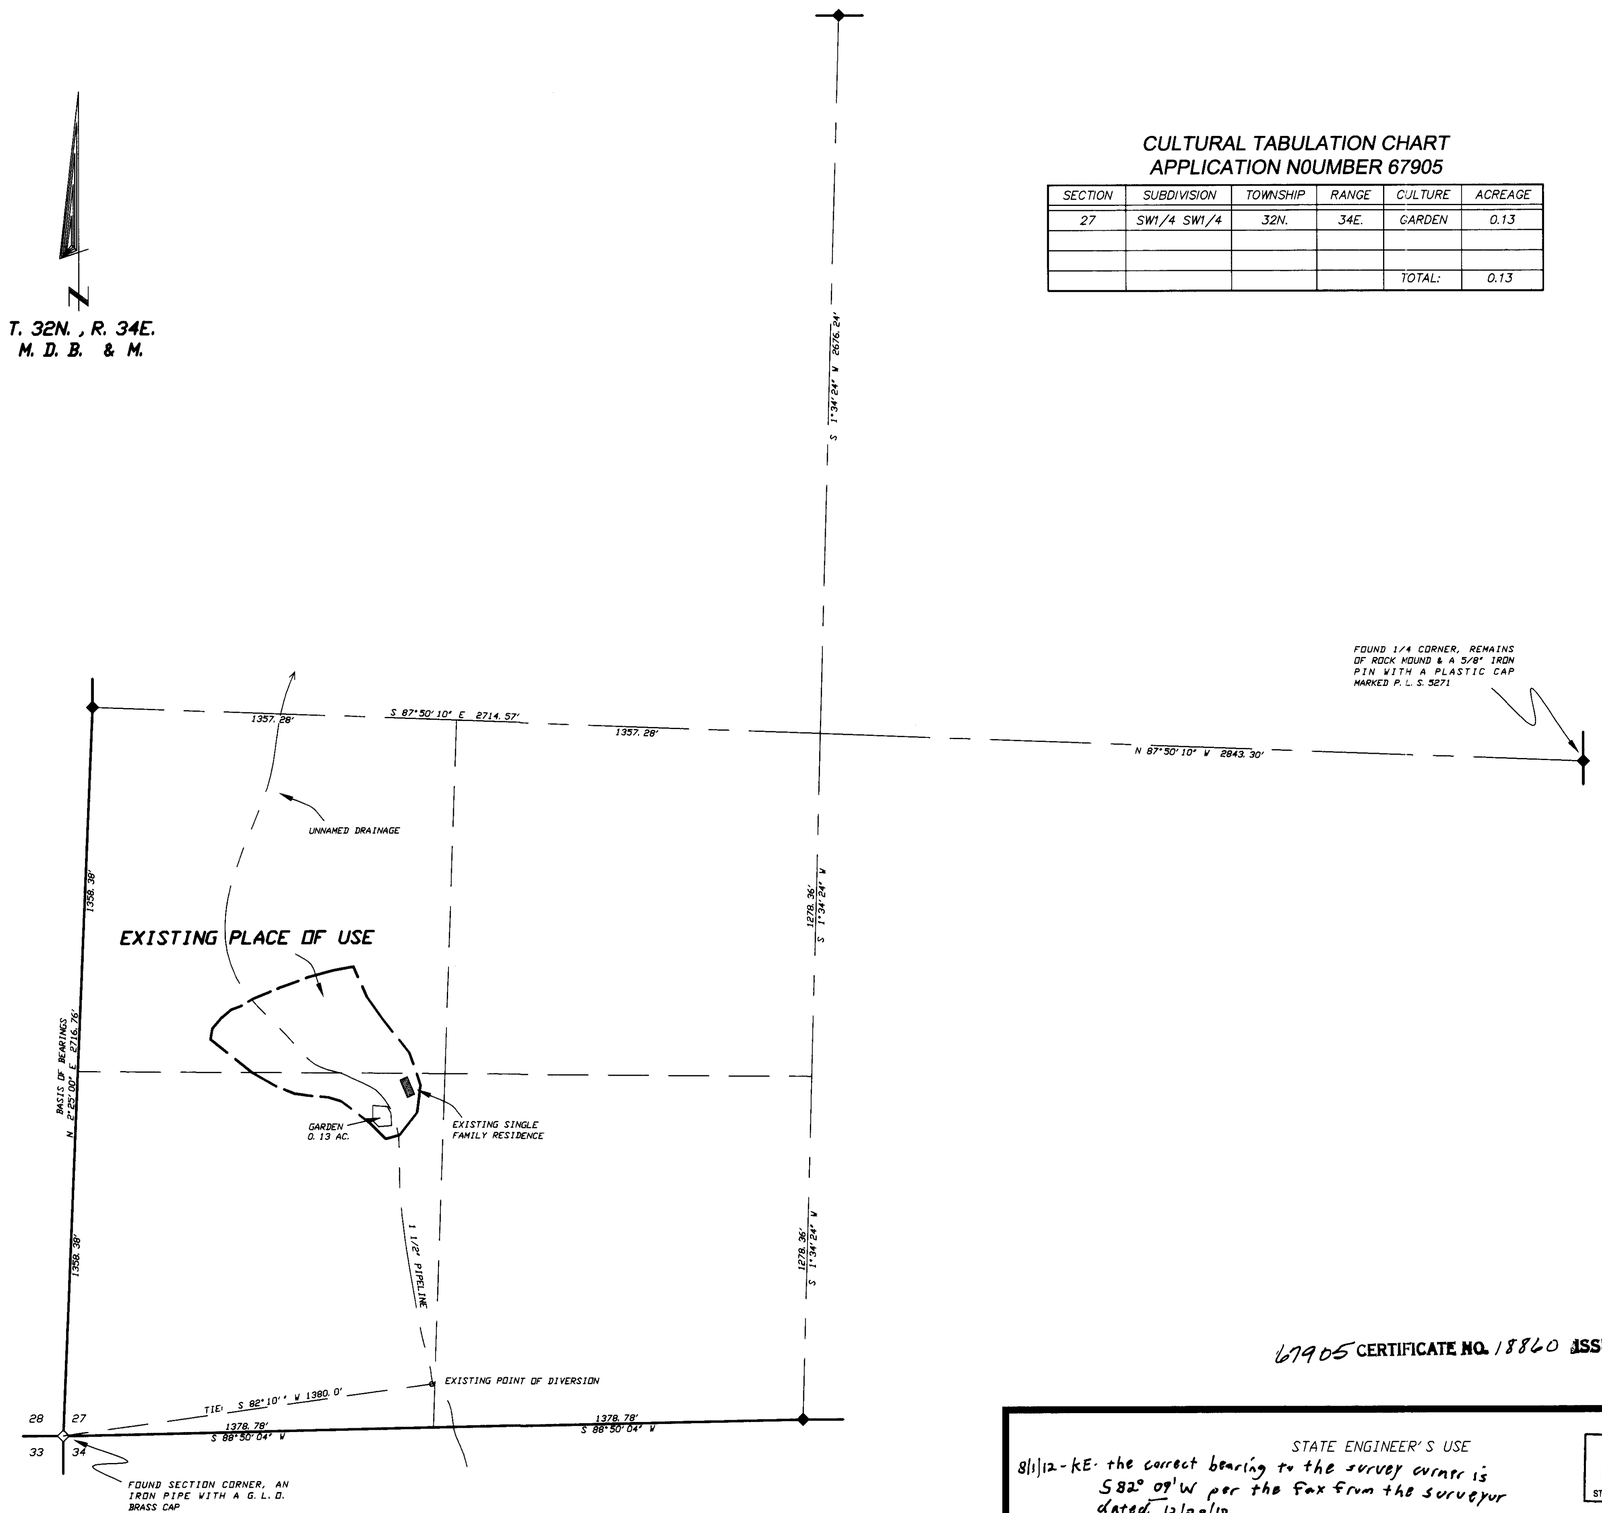

CULTURAL TABULATION CHART
APPLICATION N0UMBER 67905

SECTION	SUBDIVISION	TOWNSHIP	RANGE	CULTURE	ACREAGE
27	SW1/4 SW1/4	32N.	34E.	GARDEN	0.13
				TOTAL:	0.13

STATE OF NEVADA
COUNTY OF HUMBOLDT

I, JOHN H. MILTON III, being first duly sworn, depose and say that this map, consisting of one sheet, numbered from 1 to 1, inclusive, has been correctly drawn to the designated scale from field notes of a survey made by me, or under my supervision and direction, on March 17th, 2009; that it truly and correctl represents the proposed location and extent of the works used to divert water from an unnamed spring in Pershing County, Nevada by ROGER HOPE AND ELLEN KLARBERG, TRUSTEES OF THE ROGER HOPE AND ELLEN KLARBERG 1993 TRUST DATED APRIL 29, 1993 for irrigation and domestic purposes under Application Number 67905. That the point of diversion, the location, size of the diverting channel, location and description of all measuring devices, the location and extnet of lands owned or controlled by the applicant upon which water applied for under Application No. 67905 is used, together with the area and kind of culture in each 40-acre subdivision and the location and names of all other works or streams which are crossed by or connected with the said works are fully and correctly designated thereon.

PROFESSIONAL LAND SURVEYOR — JOHN H. MILTON III — Exp. 12-31-11 — No. 5271 — STATE OF NEVADA

12-22-10

State Water Right Surveyor No. 573

Subscribed and sworn to before me this 22nd day of December, 2010

Doris A. Twichell

DORIS A. TWICHELL
Notary Public in and for Humboldt County, State of Nevada.
My commission expires on: May 28th, 2013.

DORIS A. TWICHELL
Notary Public - State of Nevada
Appointment Recorded in Humboldt County
No: 93-3552-9 - Expires May 28, 2013

NOTES:

Basis of Bearings was taken from the B. L. M. Dependent Resurvey Plat of T. 32N., R. 34E., M. D. B. & M., dated April 29th, 1975.

◇ Indicates a found section corner, an iron pipe with a B. L. M. brass cap, unless otherwise noted.

◆ Indicates a found 1/4 corner, an iron pipe with a B. L. M. brass cap, unless otherwise noted.

SCALE 1" = 300'

300 0 300 600 900 1200

67905 CERTIFICATE NO. 18860 ISSUED 9-26-12

STATE ENGINEER'S USE

8/1/12 - KE - the correct bearing to the survey corner is S 82° 09' W per the fax from the surveyor dated 12/29/10.

FILED
DEC 23 2010
STATE ENGINEER'S OFFICE

Desert Mountain Surveying
Land and Water Right Surveyors
146 West Second Street
WINNEMUCCA, NEVADA 89445 (775) 623-4414

MAP TO ACCOMPANY PROOF OF BENEFICAL USE UNDER APPLICATION NUMBER 67905

BY ROGER HOPE AND ELLEN KLARBERG, TRUSTEES OF THE ROGER HOPE AND KLARBERG 1993 TRUST DATED APRIL 29, 1993

FROM AN UNNAMED SPRING FOR IRRIGATION AND DOMESTIC USE IN PERSHING COUNTY, NEVADA

C:\0107BA.dwg, Model, 12/22/2010 11:34:42 AM

67905