T.13N., R.67E., M.D.B.& M.

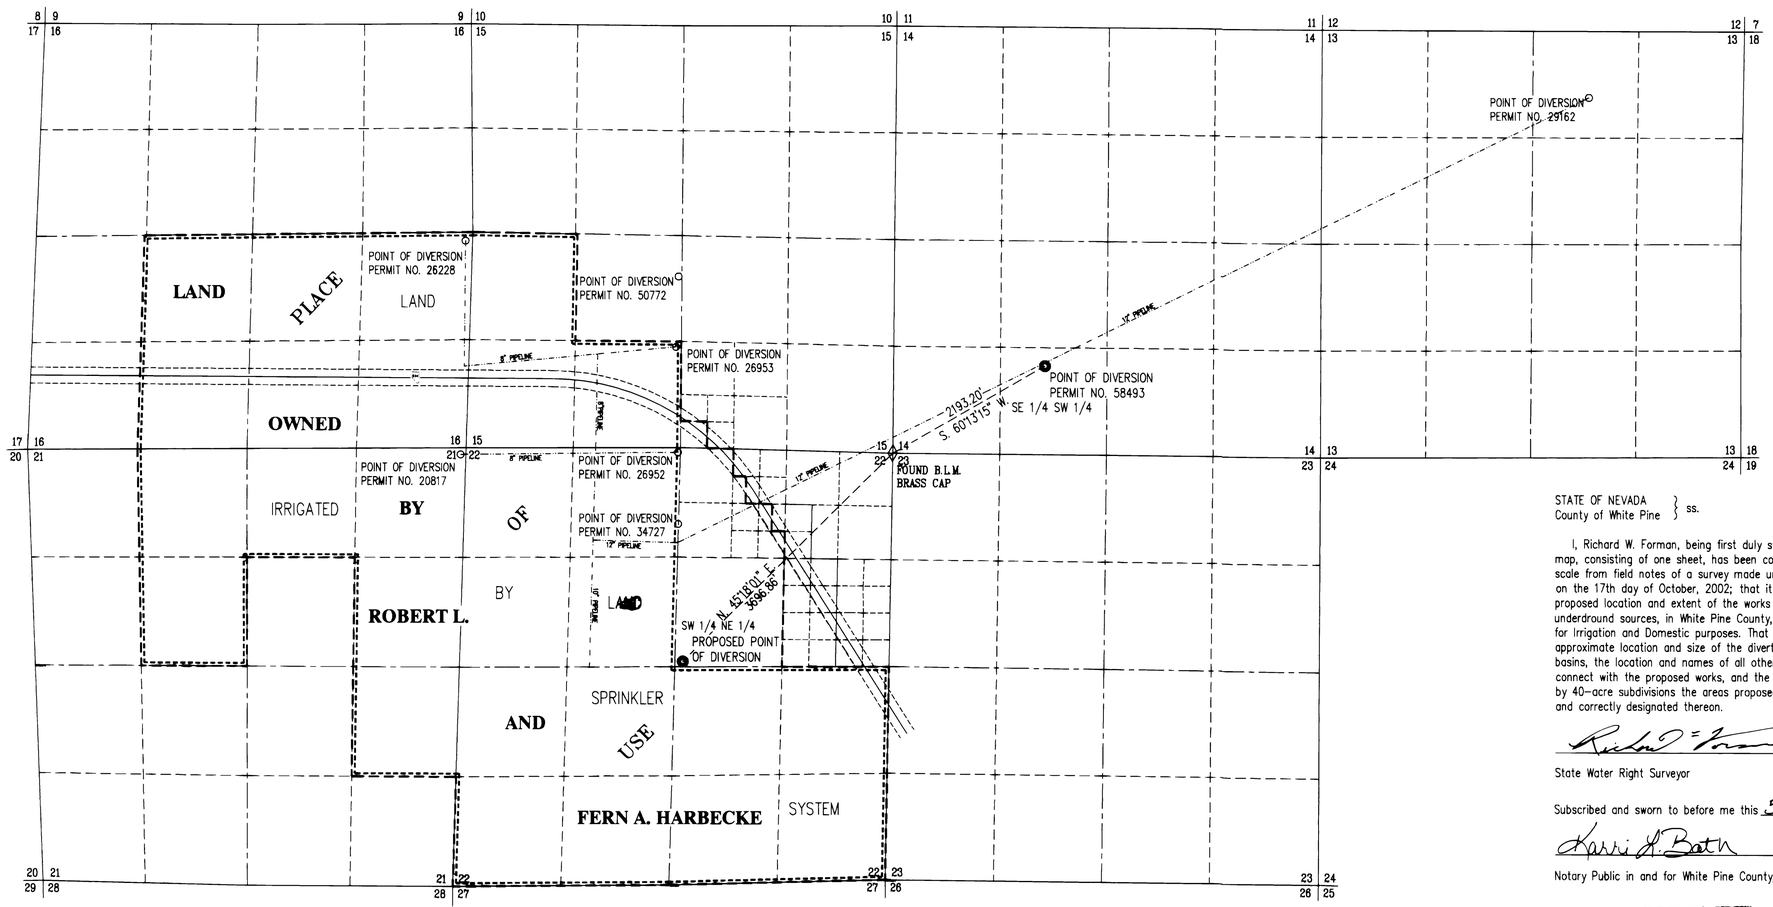

BASIS OF BEARING
GPS @ SW COR.SEC. 14

STATE OF NEVADA
County of White Pine } ss.

I, Richard W. Forman, being first duly sworn, depose and say that this map, consisting of one sheet, has been correctly drawn to the designated scale from field notes of a survey made under my supervision and direction on the 17th day of October, 2002; that it truly and correctly represents the proposed location and extent of the works used to divert water from underdround sources, in White Pine County, by Robert L. and Fern A. Harbecke for Irrigation and Domestic purposes. That the proposed point of diversion, the approximate location and size of the diverting channel, all reservoirs or basins, the location and names of all other works which will cross or connect with the proposed works, and the boundary of all lands, showing by 40-acre subdivisions the areas proposed to be irrigated, are fully and correctly designated thereon.

State Water Right Surveyor

PROFESSIONAL LAND SURVEYOR
RICHARD W. FORMAN
11-05-02
No. 2898
STATE OF NEVADA
Exp 6-30-03

Subscribed and sworn to before me this 5th day of Nov., 2002.

Notary Public in and for White Pine County, Nevada.

KARRI L. BATH
Notary Public State of Nevada
No. 02-72515-17
My appt. exp. Nov 16, 2005

0 1000 2000 3000 4000

SCALE 1" = 1000'

---------- PLACE OF USE
- - - - - - - - OWNERSHIP BOUNDARY

BFI BOUNDY & FORMAN, INC.
CIVIL ENGINEERS, LAND AND WATER RIGHTS SURVEYORS
ELY, NEVADA

JOB #02100037W
NOVEMBER, 2002

STATE ENGINEER'S USE

69316

FILED
NOV 8 2002
STATE ENGINEER'S OFFICE

MAP TO ACCOMPANY
APPLICATION TO CHANGE THE
POINT OF DIVERSION
UNDER PERMIT NO. 58493

FOR IRRIGATION AND DOMESTIC
BY ROBERT L. AND FERN A. HARBECKE
FROM UNDERGROUND SOURCES
IN WHITE PINE COUNTY, NEVADA

69316