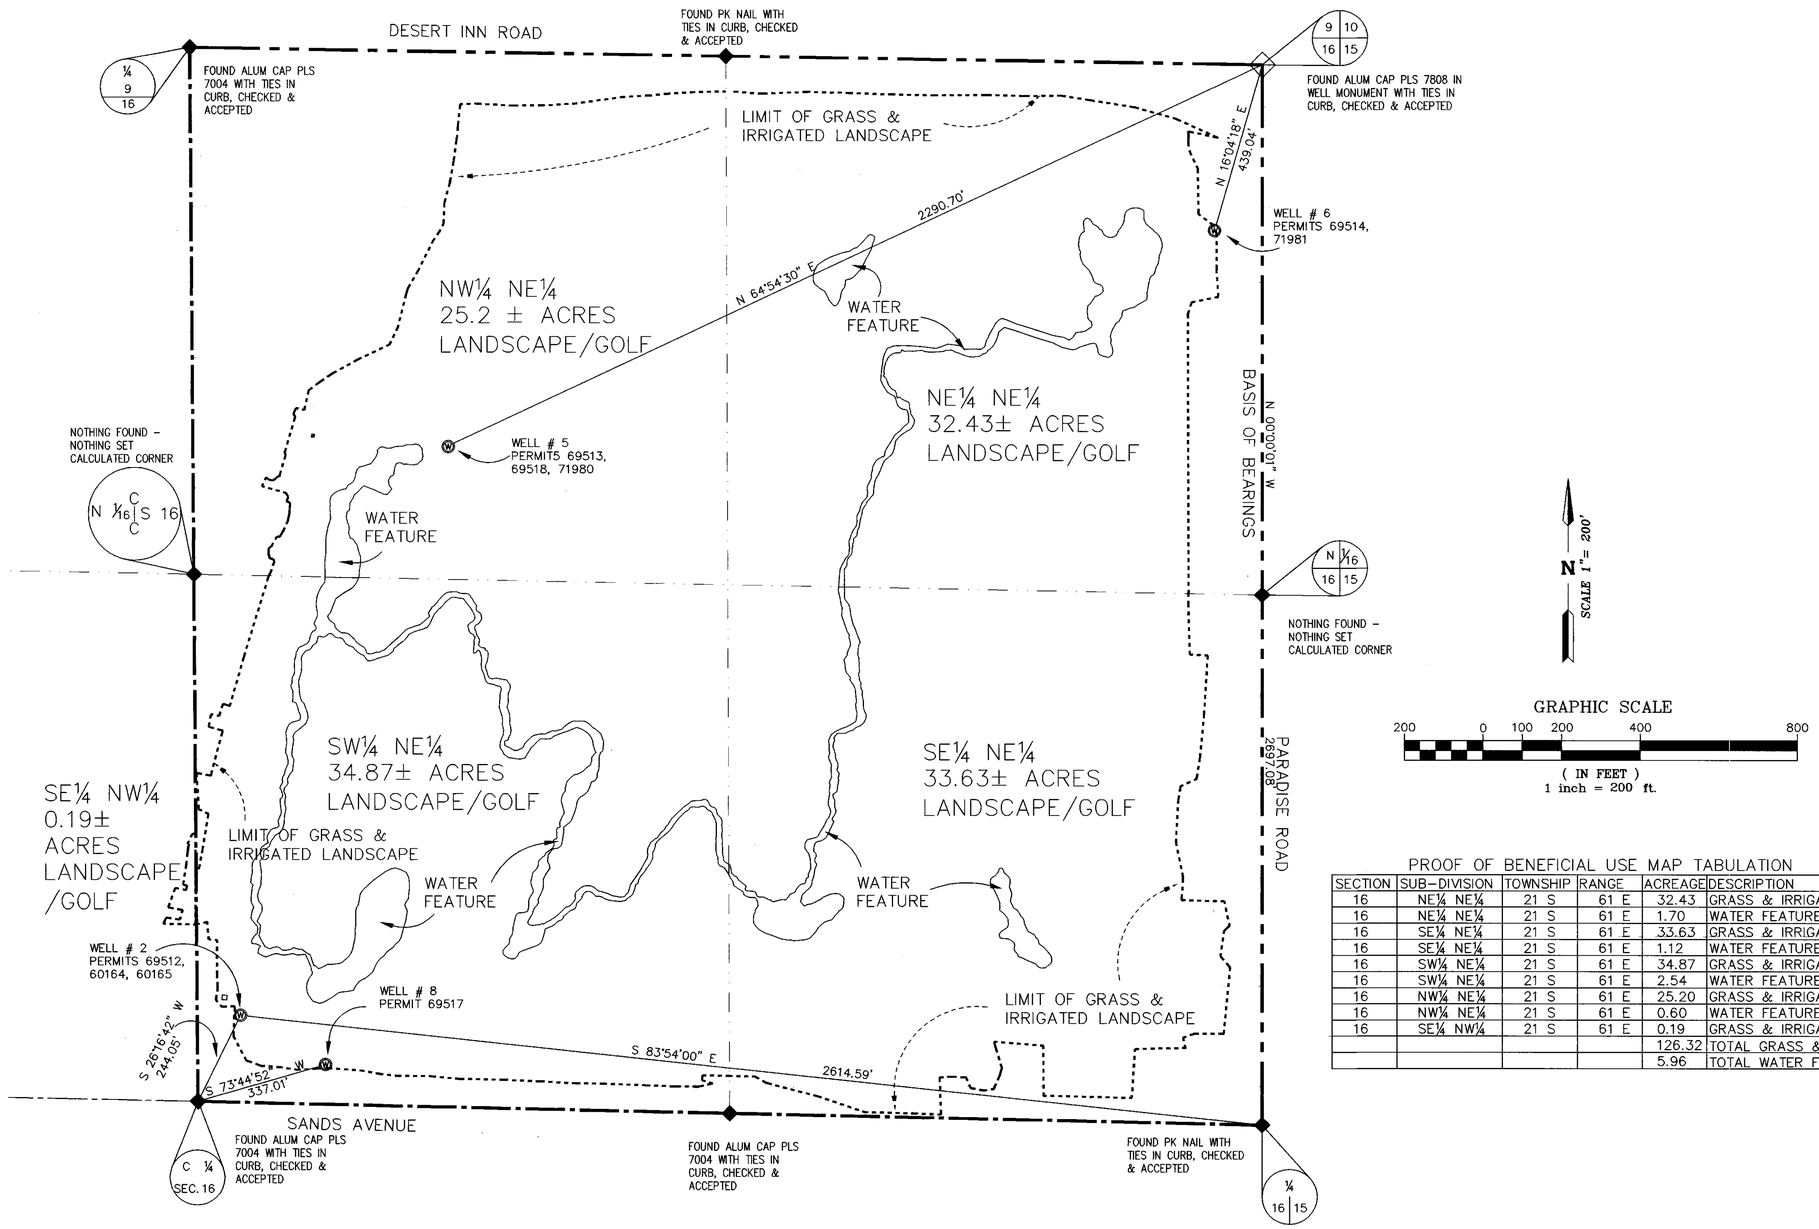

PROOF OF BENEFICIAL USE MAP TABULATION

SECTION	SUB-DIVISION	TOWNSHIP	RANGE	ACREAGE	DESCRIPTION
16	NE¼ NE¼	21 S	61 E	32.43	GRASS & IRRIGATED LANDSCAPE
16	NE¼ NE¼	21 S	61 E	1.70	WATER FEATURE
16	SE¼ NE¼	21 S	61 E	33.63	GRASS & IRRIGATED LANDSCAPE
16	SE¼ NE¼	21 S	61 E	1.12	WATER FEATURE
16	SW¼ NE¼	21 S	61 E	34.87	GRASS & IRRIGATED LANDSCAPE
16	SW¼ NE¼	21 S	61 E	2.54	WATER FEATURE
16	NW¼ NE¼	21 S	61 E	25.20	GRASS & IRRIGATED LANDSCAPE
16	NW¼ NE¼	21 S	61 E	0.60	WATER FEATURE
16	SE¼ NW¼	21 S	61 E	0.19	GRASS & IRRIGATED LANDSCAPE
				126.32	TOTAL GRASS & IRR. LANDSCAPE
				5.96	TOTAL WATER FEATURES

SURVEYOR'S CERTIFICATE
STATE OF NEVADA) S.S.

COUNTY OF CLARK

I, GREGORY D. RIVERO, BEING FIRST DULY SWORN, DEPOSE AND SAY THAT THIS MAP, CONSISTING OF ONE (1) SHEET, HAS BEEN CORRECTLY DRAWN TO THE DESIGNATED SCALE FROM FIELD NOTES OF A SURVEY MADE BY ME, OR UNDER MY SUPERVISION AND DIRECTION, BETWEEN THE 25th DAY OF JANUARY, 2008 AND THE 28th DAY OF APRIL, 2008; THAT IT TRULY AND CORRECTLY REPRESENTS THE PROPOSED LOCATION AND THE EXTENT OF THE WORKS USED TO DIVERT WATER FROM AN UNDERGROUND SOURCES, IN LAS VEGAS BASIN # 212, CLARK COUNTY, NEVADA, BY WYNN GOLF, LLC, FOR RECREATION (GOLF COURSE IRRIGATION) PURPOSES UNDER PERMITS 69513, 69514, 69517, 69518, 71980, AND 71981

GREGORY D. RIVERO
STATE WATER RIGHTS SURVEYOR
NEVADA LICENSE No. 6902
NEVADA WATER RIGHTS CERT.No. 1016

PROFESSIONAL LAND SURVEYOR - STATE OF NEVADA
GREGORY D. RIVERO
Exp. 12-31-09
6902

May 9, 2008

69513 CERTIFICATE NO. 18178 ISSUED 8-31-11
69514 CERTIFICATE NO. 18179 ISSUED 8-31-11
69517 CERTIFICATE NO. 18180 ISSUED 8-31-11
69518 CERTIFICATE NO. 18181 ISSUED 8-31-11
71980 CERTIFICATE NO. 18182 ISSUED 8-31-11
71981 CERTIFICATE NO. 18183 ISSUED 8-31-11

BASIS OF BEARING:
THE BASIS OF BEARING FOR THIS SURVEY IS THE EASTERLY LINE OF THE NORTHEAST QUARTER (NE 1/4) OF SECTION 16, TOWNSHIP 21 SOUTH, RANGE 61 EAST, M.D.M., COUNTY OF CLARK, STATE OF NEVADA, WHICH BEARS, NORTH 00°00'01" WEST, AS PER MAP RECORDED IN BOOK 100, PAGE 20, O.R. IN THE OFFICE OF THE COUNTY RECORDER OF SAID COUNTY.

SOLARUS, LLC
4085 No. RANCHO #140 LAS VEGAS, NEVADA 89130
Phone 702.869.6902 Fax 702.395.6202

ACKNOWLEDGMENT

SUBSCRIBED AND SWORN TO BEFORE ME THIS 9TH DAY OF MAY, 2008

NOTARY PUBLIC IN AND FOR CLARK COUNTY, NEVADA.
MY COMMISSION EXPIRES ~~Aug 1, 2009~~ 2011

Notary Public - State of Nevada
County of Clark
ROBERT DEMARS
My Appointment Expires
August 1, 2011
No. 94-2073-1

LEGEND

◇	SECTION CORNER
◆	1/4 CORNER, 1/16 CORNER
- - - - - -	PLACE OF USE
— — —	SECTION LINE
— · — · —	1/4 SECTION LINE
— · · — · · —	1/16 SECTION LINE
FND.	FOUND

STATE ENGINEERS USE

FILED
MAY 14 2008
STATE ENGINEER'S OFFICE

MAP TO ACCOMPANY
PROOF OF BENEFICIAL USE
UNDER PERMIT NUMBERS
69513, 69514, 69517, 69518, 71980, & 71981

FOR RECREATION (GOLF COURSE IRRIGATION)
BY: WYNN GOLF, LLC
FROM: UNDERGROUND SOURCE, LAS VEGAS VALLEY BASIN #212, IN CLARK COUNTY, NEVADA

84600 84599 84598 83167 71981 71980 69518 69517 69514 69513