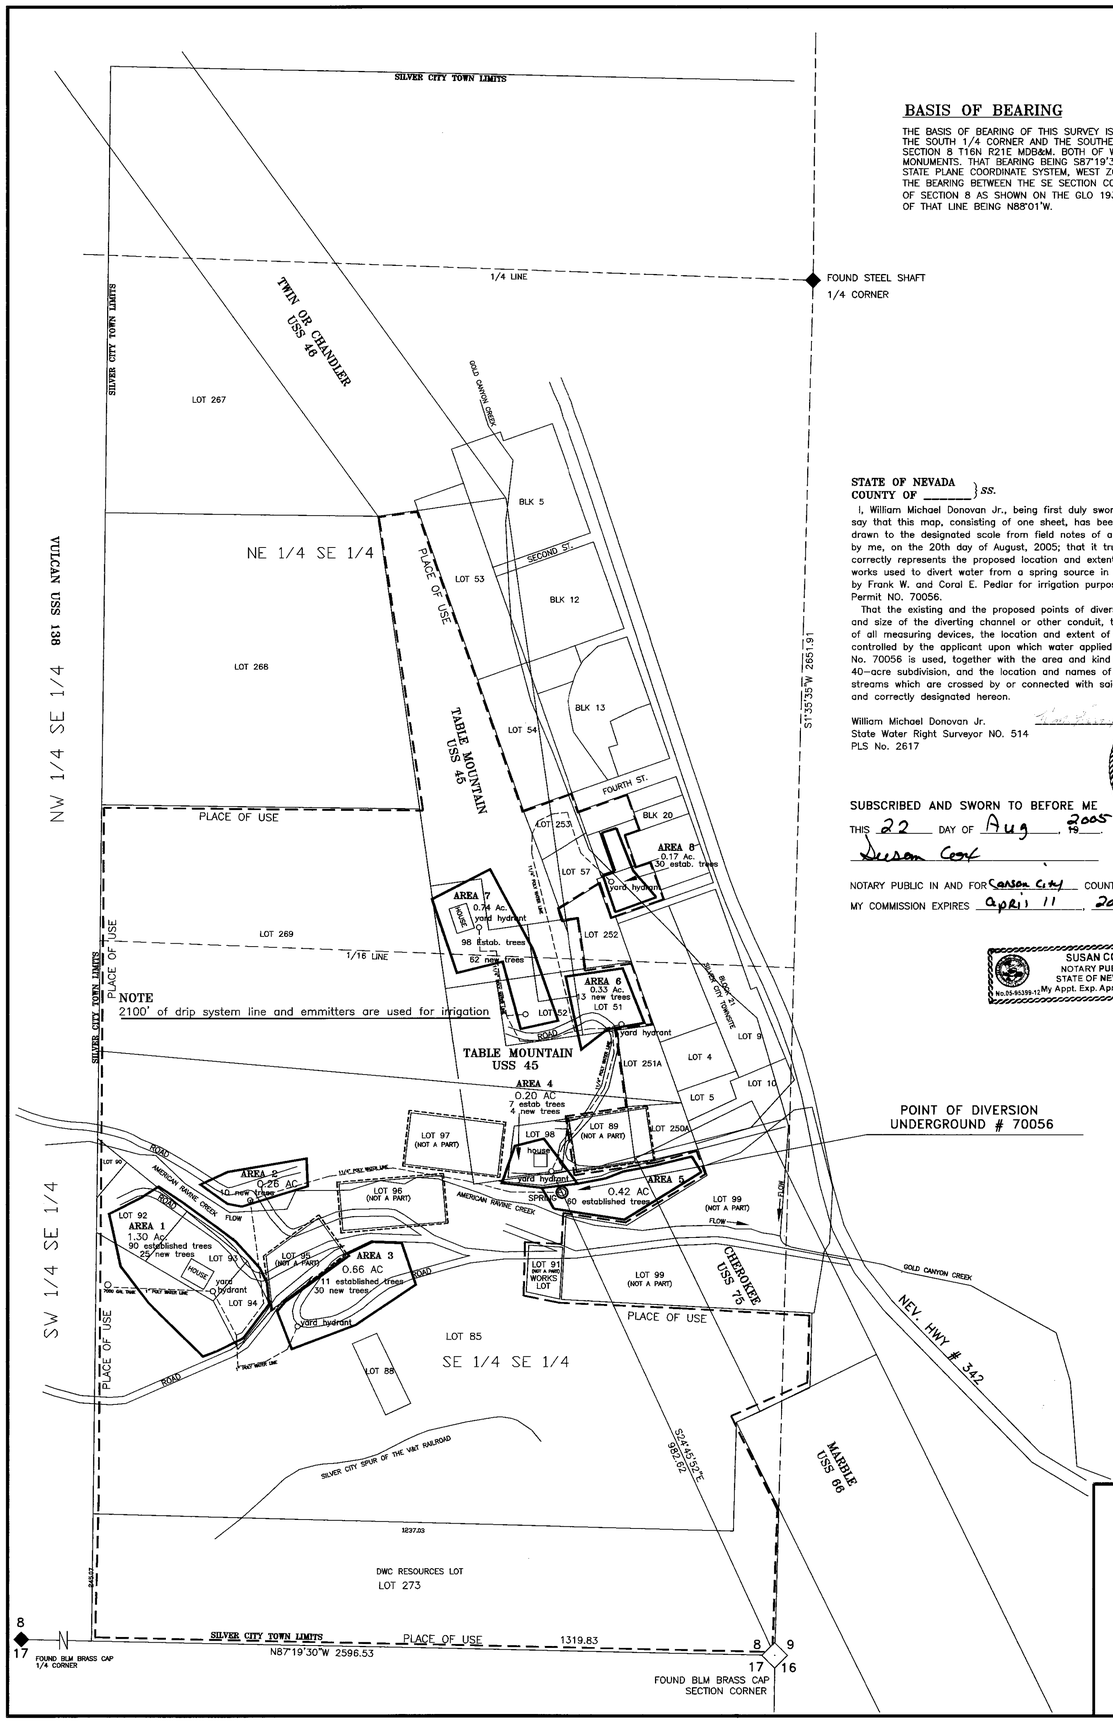

NOTE
2100' of drip system line and emmitters are used for irrigation

BASIS OF BEARING

THE BASIS OF BEARING OF THIS SURVEY IS THE LINE BETWEEN THE SOUTH 1/4 CORNER AND THE SOUTHEAST SECTION CORNER OF SECTION 8 T16N R21E MDB&M. BOTH OF WHICH ARE BLM BRASS CAP MONUMENTS. THAT BEARING BEING S87°19'30"E WITHIN THE NEVADA STATE PLANE COORDINATE SYSTEM, WEST ZONE.
THE BEARING BETWEEN THE SE SECTION CORNER AND THE SOUTH 1/4 OF SECTION 8 AS SHOWN ON THE GLO 1932 DEPENDENT RESURVEY OF OF THAT LINE BEING N88°01'W.

STATE OF NEVADA
COUNTY OF _____ } *ss.*

I, William Michael Donovan Jr., being first duly sworn, depose and say that this map, consisting of one sheet, has been correctly drawn to the designated scale from field notes of a survey made by me, on the 20th day of August, 2005; that it truly and correctly represents the proposed location and extent of the works used to divert water from a spring source in Lyon County, by Frank W. and Coral E. Pedlar for irrigation purposes under Permit NO. 70056.

That the existing and the proposed points of diversion, the approximate location and size of the diverting channel or other conduit, the location and description of all measuring devices, the location and extent of lands owned or controlled by the applicant upon which water applied for under Permit No. 70056 is used, together with the area and kind of culture in each 40-acre subdivision, and the location and names of all other works or streams which are crossed by or connected with said works are fully and correctly designated hereon.

William Michael Donovan Jr.
State Water Right Surveyor NO. 514
PLS No. 2617

PROFESSIONAL LAND SURVEYOR STATE OF NEVADA
WM. MICHAEL DONOVAN, JR.
No. 2617

SUBSCRIBED AND SWORN TO BEFORE ME
THIS 22 DAY OF Aug 2005 19__.
Susan Cox
NOTARY PUBLIC IN AND FOR Carson City COUNTY, NEVADA.
MY COMMISSION EXPIRES April 11 2009

SUSAN COX
NOTARY PUBLIC
STATE OF NEVADA
No: 05-95399-12 My Appt. Exp. Apr. 11, 2009

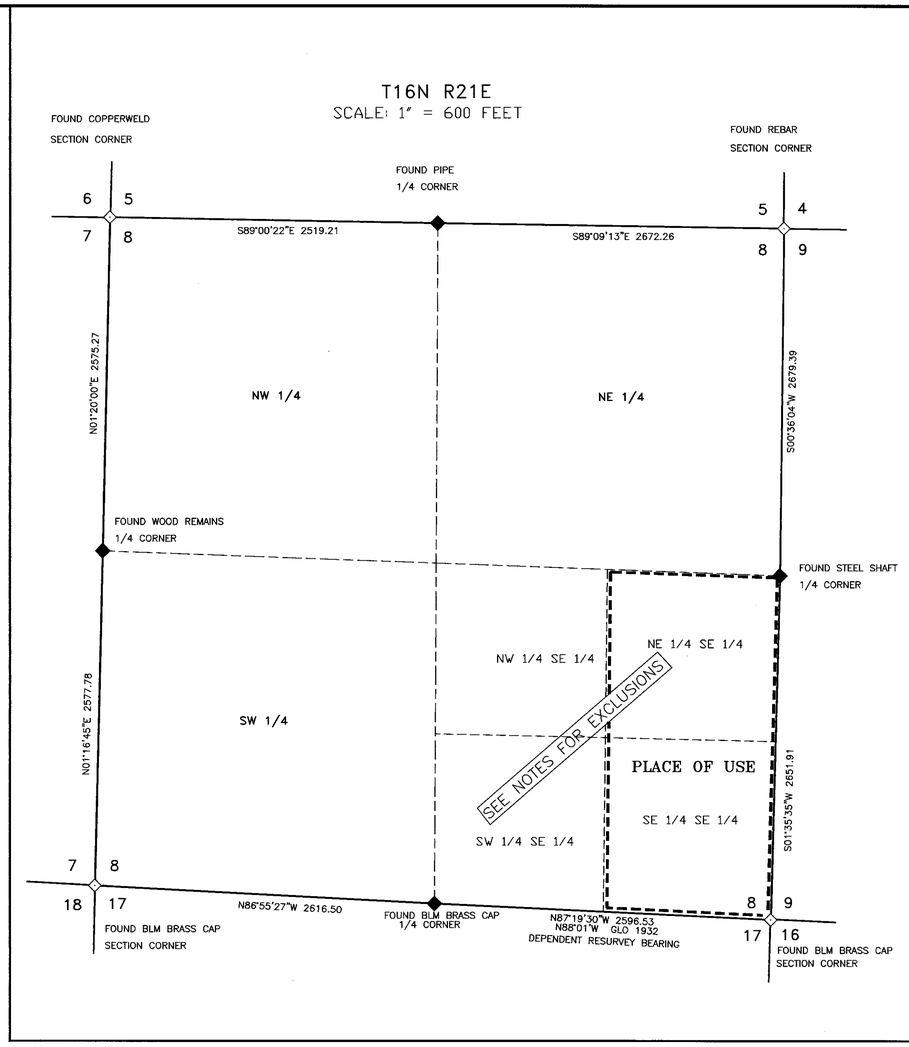

CULTURAL MAP TABULATION

SECTION	SUBDIVISION	TOWNSHIP	RANGE	CULTIVATED ACREAGE	DESCRIPTION OF CULTURE	DATE OF FIRST CULTURE
8	SE1/4 SE1/4 AREA 1	16N	21E	1.30	115 TREES	
8	SE1/4 SE1/4 AREA 2	16N	21E	0.26	10 TREES	
8	SE1/4 SE1/4 AREA 3	16N	21E	0.66	41 TREES	
8	SE1/4 SE1/4 AREA 4	16N	21E	0.20	11 TREES	
8	SE1/4 SE1/4 AREA 5	16N	21E	0.42	60 TREES	
8	SE1/4 SE1/4 AREA 6	16N	21E	0.33	13 TREES	
8	NE1/4 SE1/4 AREA 7	16N	21E	0.74	160 TREES	
8	NE1/4 SE1/4 AREA 8	16N	21E	0.17	30 TREES	

70056 CERTIFICATE NO. 17148 ISSUED 12-31-08

0 37.5 75 150 300 450 600 750
SCALE 1" = 150'

PREPARED BY: PIEDMONT SURVEYING CO. P.O. BOX 1 SILVER CITY, NV 89428 (775) 847-0641 AUGUST 22, 2005

"STATE ENGINEER'S USE"

70056
FILED
AUG 22 2005
STATE ENGINEER'S OFFICE

RECEIVED
05 AUG 22 PM 4:18
STATE ENGINEERS OFFICE

MAP TO ACCOMPANY
PROOF OF BENEFICIAL USE
UNDER PERMIT NO. 70056
FOR IRRIGATION PURPOSES
BY; FRANK W. AND CORAL E. PEDLAR
FROM A SPRING
IN LYON COUNTY NEVADA

70056