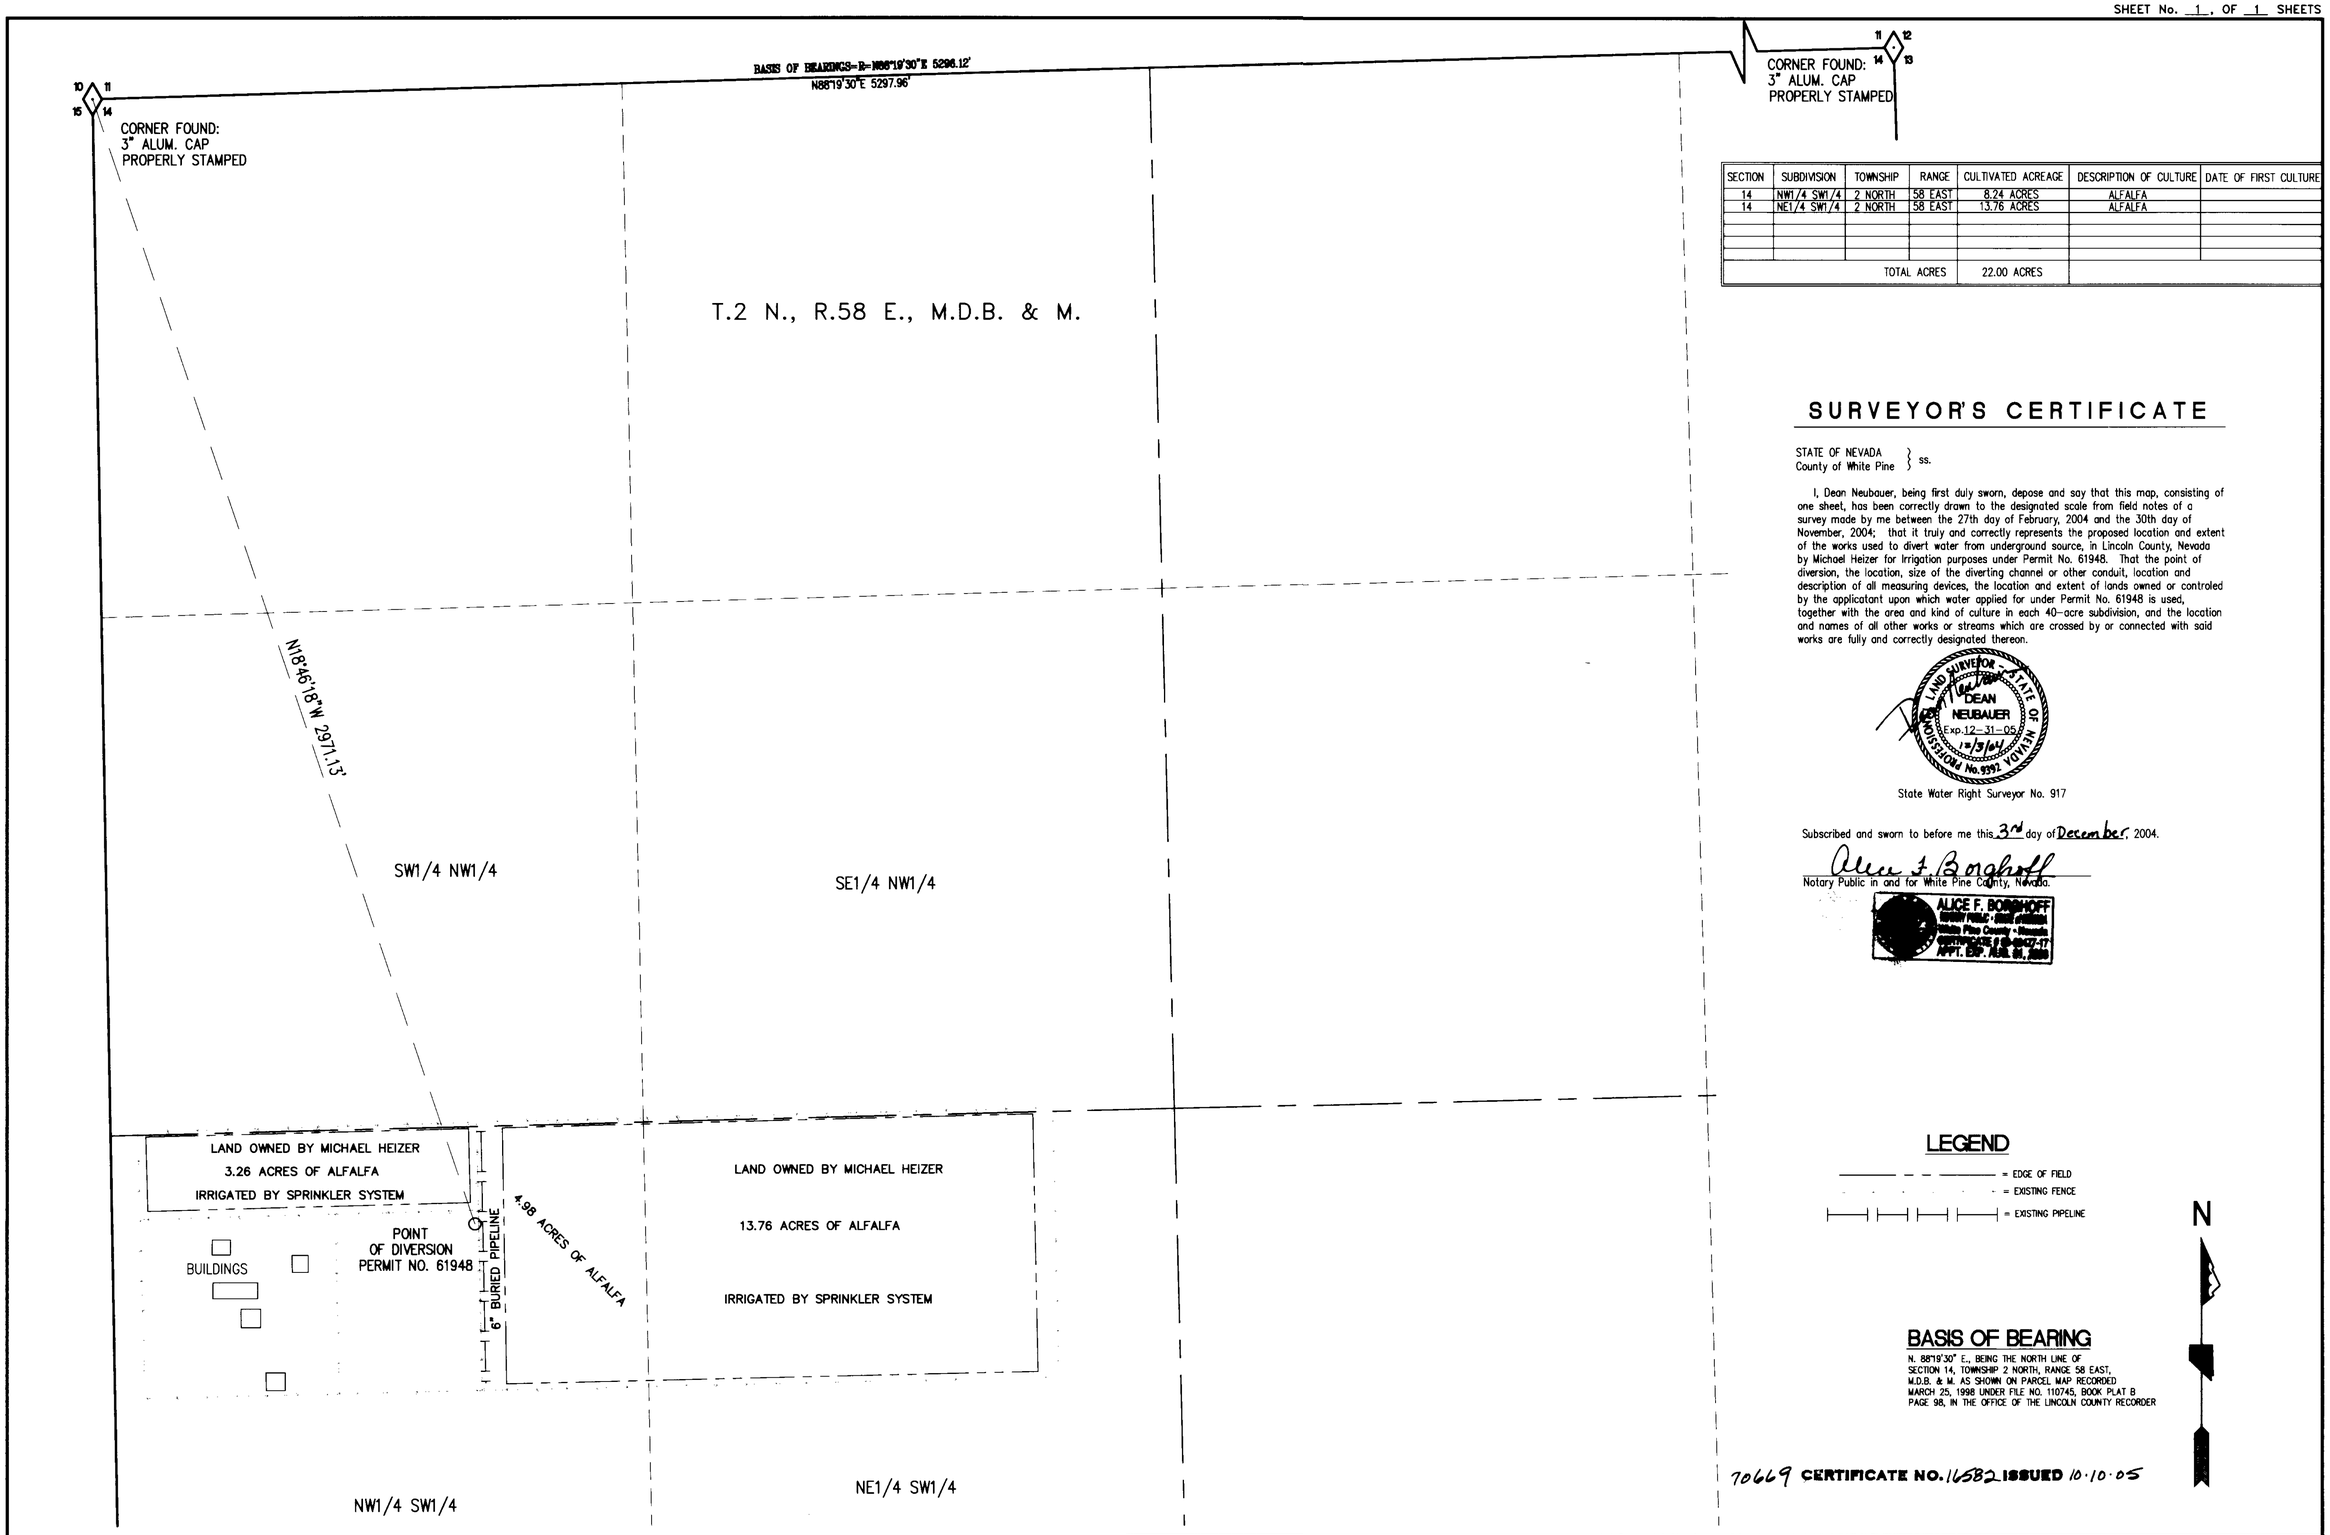

SECTION	SUBDIVISION	TOWNSHIP	RANGE	CULTIVATED ACREAGE	DESCRIPTION OF CULTURE	DATE OF FIRST CULTURE
14	NW1/4 SW1/4	2 NORTH	58 EAST	8.24 ACRES	ALFALFA	
14	NE1/4 SW1/4	2 NORTH	58 EAST	13.76 ACRES	ALFALFA	
			TOTAL ACRES	22.00 ACRES		

SURVEYOR'S CERTIFICATE

STATE OF NEVADA }
County of White Pine } ss.

I, Dean Neubauer, being first duly sworn, depose and say that this map, consisting of one sheet, has been correctly drawn to the designated scale from field notes of a survey made by me between the 27th day of February, 2004 and the 30th day of November, 2004; that it truly and correctly represents the proposed location and extent of the works used to divert water from underground source, in Lincoln County, Nevada by Michael Heizer for Irrigation purposes under Permit No. 61948. That the point of diversion, the location, size of the diverting channel or other conduit, location and description of all measuring devices, the location and extent of lands owned or controled by the applicatant upon which water applied for under Permit No. 61948 is used, together with the area and kind of culture in each 40-acre subdivision, and the location and names of all other works or streams which are crossed by or connected with said works are fully and correctly designated thereon.

LAND SURVEYOR - STATE OF NEVADA
DEAN NEUBAUER
Exp. 12-31-05
12/3/04
PROFESSIONAL No. 9392

State Water Right Surveyor No. 917

Subscribed and sworn to before me this 3rd day of December, 2004.

Alice F. Borghoff
Notary Public in and for White Pine County, Nevada.

ALICE F. BORGHOFF
NOTARY PUBLIC • STATE OF NEVADA
White Pine County • Nevada
CERTIFICATE # 94-0427-17
APPT. EXP. AUG. 31, 2006

SUMMIT JOB #4-10125

SUMMIT™ ENGINEERING CORPORATION
CONSULTING ENGINEERS AND SURVEYORS
824 East Aultman Street, Ely, Nevada, 89301
PHONE (775) 289-4445 FAX (775) 289-4043

STATE ENGINEER'S USE

9/22/2005 70669 ABROGATED PERMIT 61948 ON April 22, 2004 (CORRECTS THE POD) SAC

61948

FILED
DEC 06 2004
STATE

MAP TO ACCOMPANY
PROOF OF BENEFICIAL USE UNDER
PERMIT No. 61948

FOR *IRRIGATION*
BY MICHAEL HEIZER
FROM *UNDERGROUND*
IN LINCOLN COUNTY, NEVADA

70669