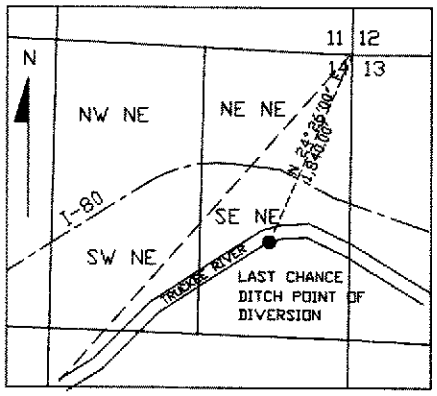

LAST CHANCE DITCH
POINT OF DIVERSION - SE NE
SECTION 14, T.19N., R.18E., M.D.B.&M.
NOT TO SCALE

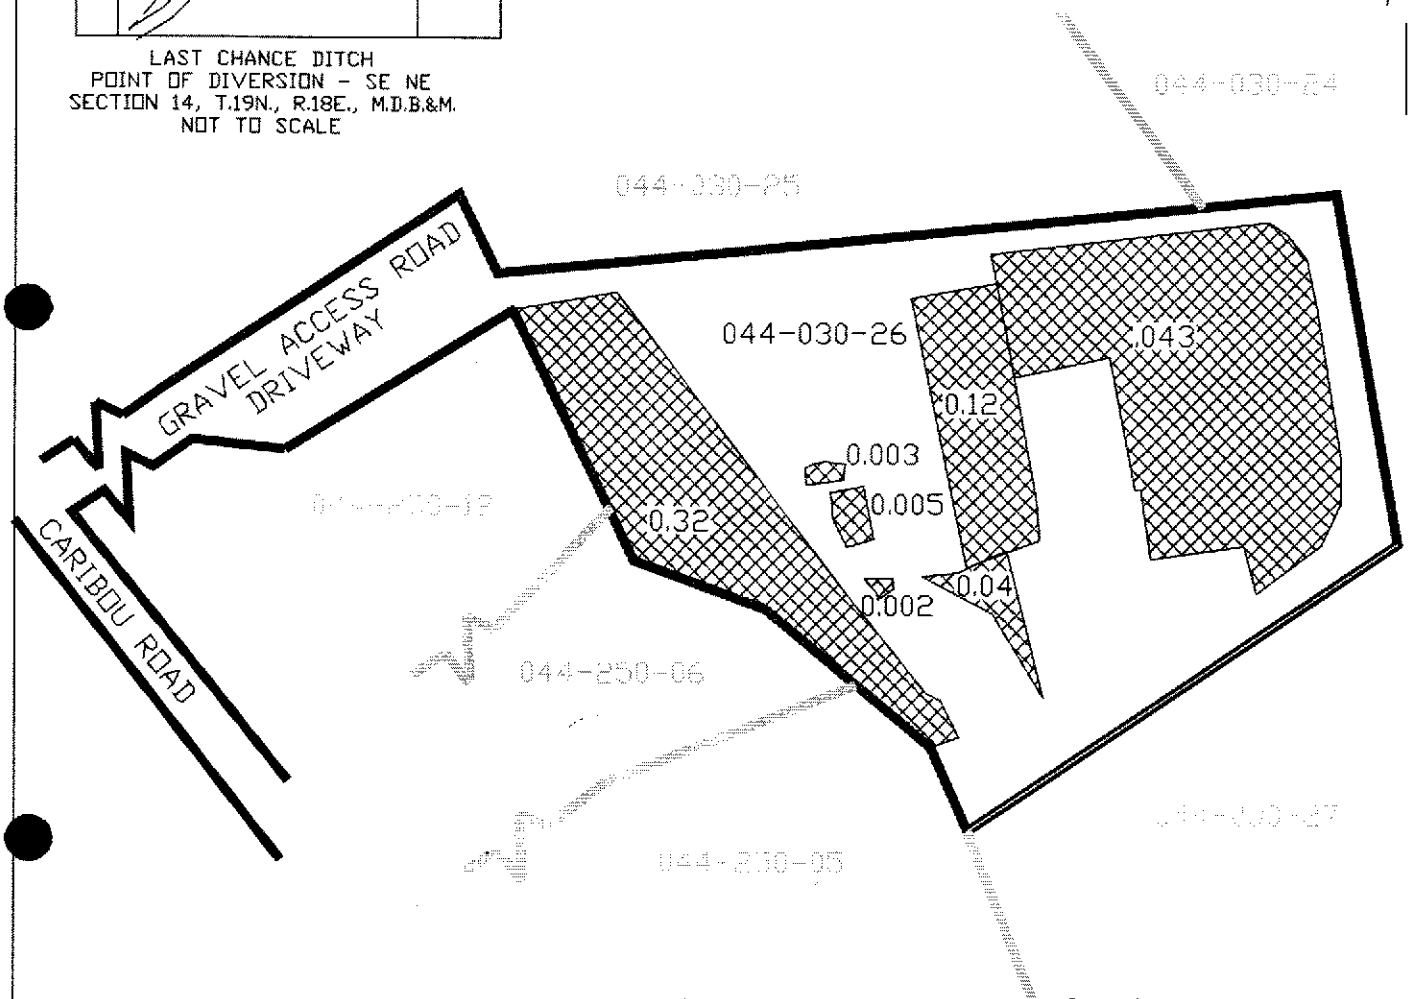

T0973 CERTIFICATE NO. 17718 ISSUED 9/15/2010

NE1/4 NE1/4 SECTION 18, T.18N., R.20E., M.D.B.&M.

LEGEND

IRRIGATED ACREAGE
(MEASURED IN ACRES)

SCALE: 1"=100'

FILED
JUL 13 2010
STATE ENGINEER'S OFFICE

PROOF OF APPLICATION FOR
WATER TO BENEFICIAL USE MAP
FOR PERMIT 70973
RANGESAN PROPERTY A.P.N. 040-030-26
WASHOE COUNTY, NEVADA

70973