A PORTION OF SECTION 19, T.19N., R.19E., M.D.M.
WASHOE COUNTY, NEVADA

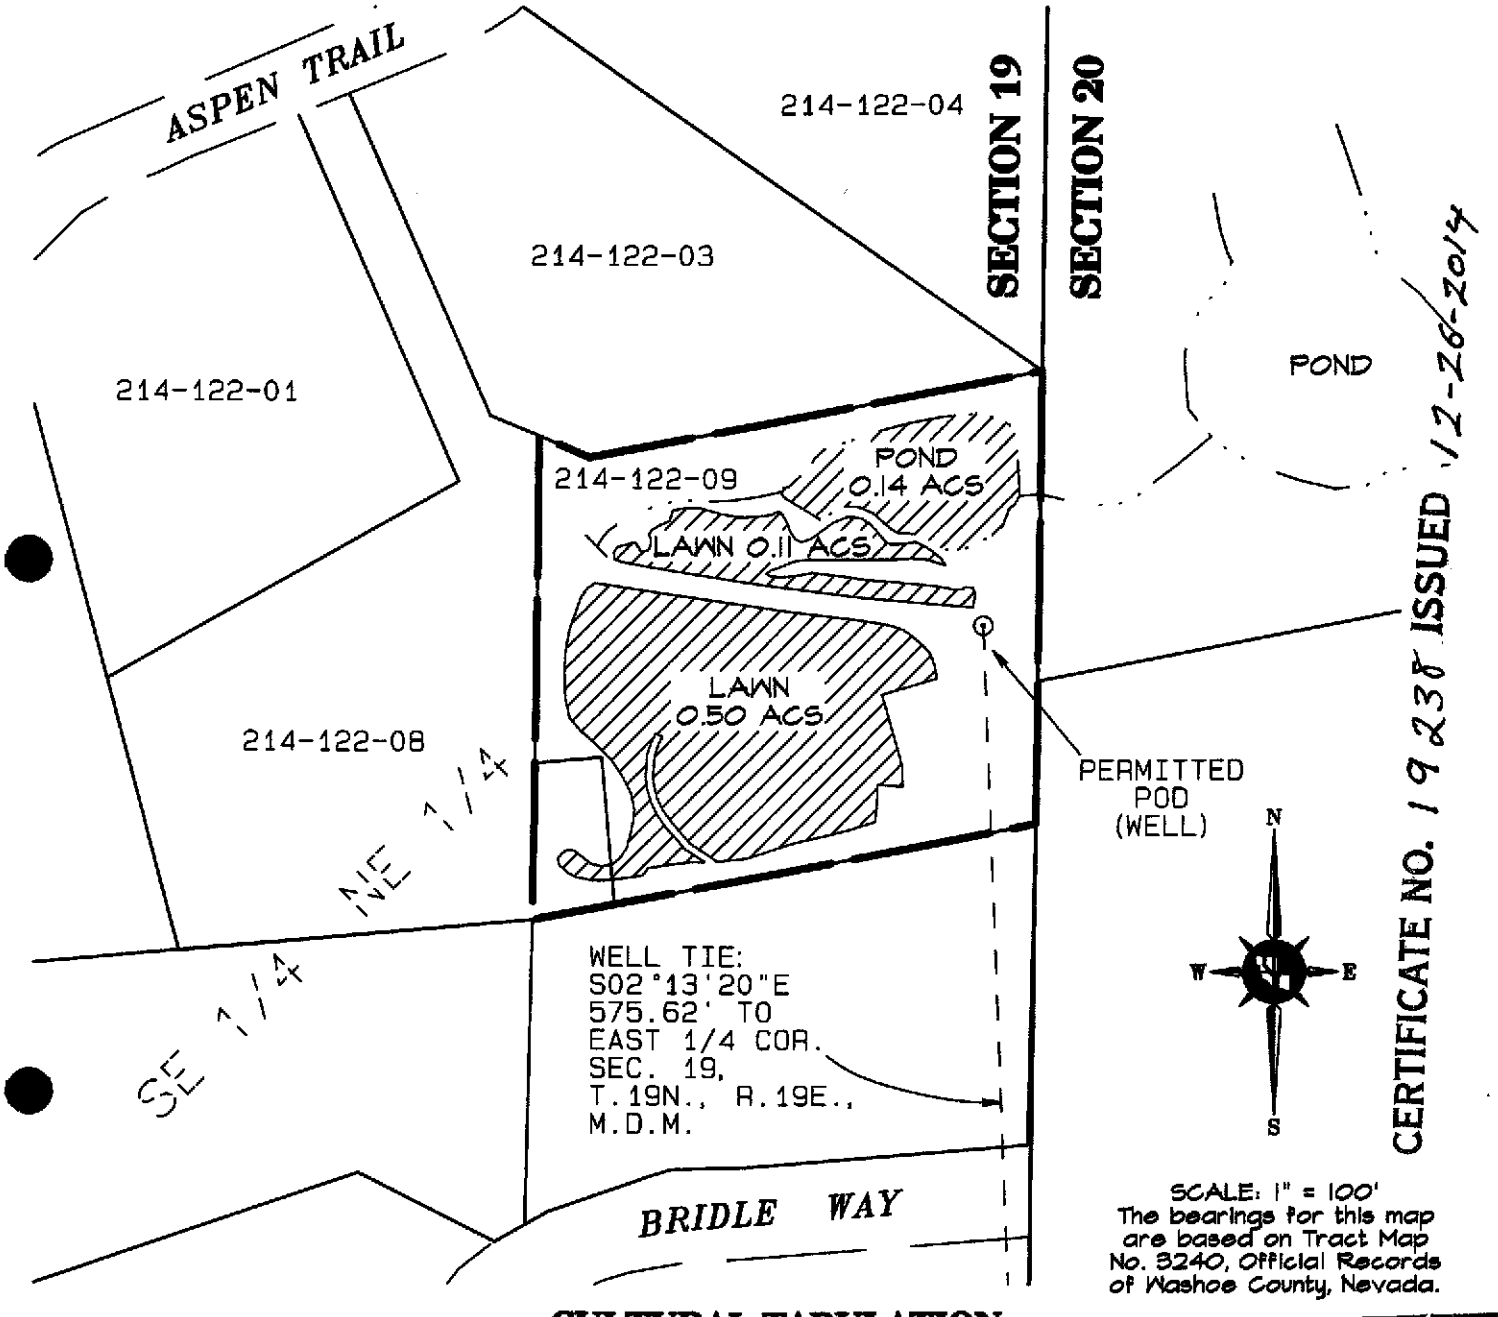

SCALE: 1" = 100'
The bearings for this map are based on Tract Map No. 3240, Official Records of Washoe County, Nevada.

CULTURAL TABULATION
PERMIT NO. 71551 @ 4.00 ACRE FEET / ACRE
MICHAEL C. DERMODY REVOCABLE TRUST

APN	SECTION	SUBDIVISION	TOWNSHIP	RANGE	CULTIVATED ACREAGE	DESCRIPTION OF CULTURE
214-122-09	19	SE1/4 NE1/4	19N	19E	0.74 ACS	LANDSCAPING
214-122-08	19	SE1/4 NE1/4	19N	19E	0.01 ACS	LANDSCAPING
TOTAL					0.75 ACS	LANDSCAPING

FILED
SEP 10 2013
STATE ENGINEER'S OFFICE

LEGEND:

214-122-09
WASHOE COUNTY ASSESSOR'S PARCEL NUMBER

AREAS IRRIGATED UNDER PERMIT NO. 71551

PERMITTED PLACE OF USE

TRI STATE SURVEYING, LTD
1925 E. PRATER WAY
SPARKS, NEVADA 89434
(775) 358-9491 * FAX # 358-3664

71551