CULTURAL MAP TABULATION

SEC.	SUBDIVISION	TWP	RANGE	CULTIVATED AC.	DESCP CULTURE	DATE OF FIRST CULT.
13	W½ NE¼ NW¼ NE¼	6N	40E	1.94±	HAY	2007

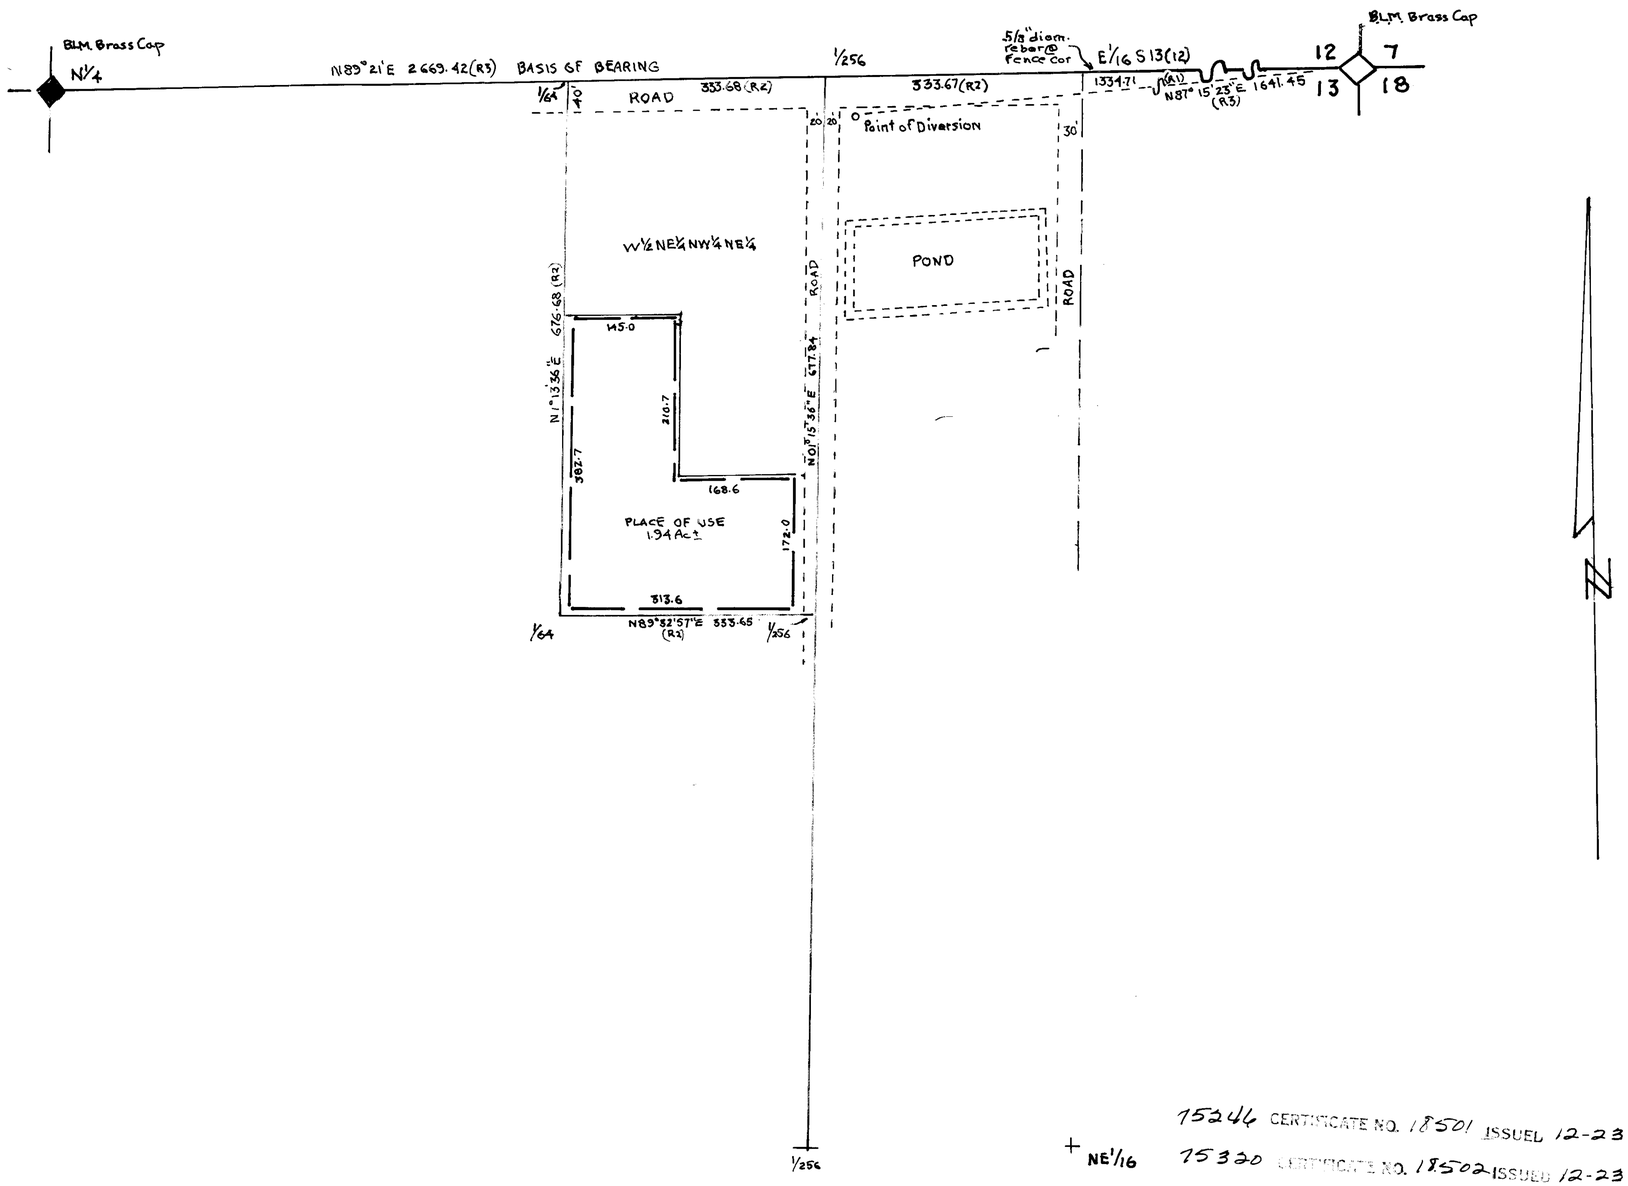

STATE OF NEVADA }
COUNTY OF NYE } SS

I JOHN P DAVIS BEING FIRST DULY SWORN DEPOSE AND SAY THIS MAP CONSISTING OF ONE SHEET HAS BEEN CORRECTLY TO THE DESIGNATED SCALE FROM FIELD NOTES OF A SURVEY MADE BY ME IN SEPT 2010, THAT IT CORRECTLY REPRESENTS THE LOCATION AND EXTENT OF THE WORKS USED TO DIVERT WATER FROM AN UNDERGROUND SOURCE IN NYE COUNTY, NEVADA BY KEN REID et al FOR IRRIGATION PURPOSES. THAT ALL OTHER WORKS AND STREAMS WHICH ARE CROSSED BY OR CONNECTED WITH SAID WORKS AND THE BOUNDARY AREA AND KIND OF CULTURE OF LANDS IRRIGATED, ARE CORRECTLY SHOWN AND DESIGNATED HEREON.

John P. Davis
Sept 5, 2010

John P. Davis
JOHN P DAVIS
STATE WATER RIGHTS
SURVEYOR #545

SUBSCRIBED AND SWORN TO ME THIS 7th DAY OF SEPT 2010 NOTARY PUBLIC FOR NYE COUNTY, NEVADA

Sandra L Merlino

SANDRA L. MERLINO
NOTARY PUBLIC
STATE OF NEVADA
NYE COUNTY
APPT. NO: 92-0022-14
MY APPT. EXPIRES MARCH 15, 2012

REFERENCES
(R1) PARCEL MAP 72616 NYE Co RECORDS
(R2) PARCEL MAP 72617 NYE Co RECORDS
(R3) MAP TO ACCOMPANY APPLICATION TO CHANGE POINT OF DIVERSION 58403 & 58484
(R4) MAP TO ACCOMPANY CHANGE OF PLACE OF USE PORTION PERMITS 58483 AND 58484

75246 CERTIFICATE NO. 18501 ISSUED 12-23-11
75320 CERTIFICATE NO. 18502 ISSUED 12-23-11

SCALE 1"=100'
100 0 100 200 300

STATE ENGINEER'S USE

75246, 75320

FILED
SEP 08 2011

MAP TO ACCOMPANY PROOF OF APPLICATION OF WATER TO BENEFICIAL USE PERMITS 75246 & 75320

SITUATE IN PORTION OF W½ NE¼ NW¼ NE¼ OF SEC13, T.6N., R.40E, M.D.M.
NYE COUNTY, NEVADA
FROM AN UNDERGROUND SOURCE FOR AGRIC.

FOR KEN REID et al
P.O. BOX 1406
TONOPAH, NEVADA
89049

75320 75246