In the SE1/4, Section 32, Township 4 South, Range 70 East, Mount Diablo Meridian

CULTURAL MAP TABULATION

Section	Subdivision	Township	Range	Cultivated acreage	Description of culture	Date of first culture
32	SW1/4SE1/4	4 South	70 East	.647	grass pasture	2011
32	SE1/4SE1/4	4 South	70 East	3.553	grass pasture	2011

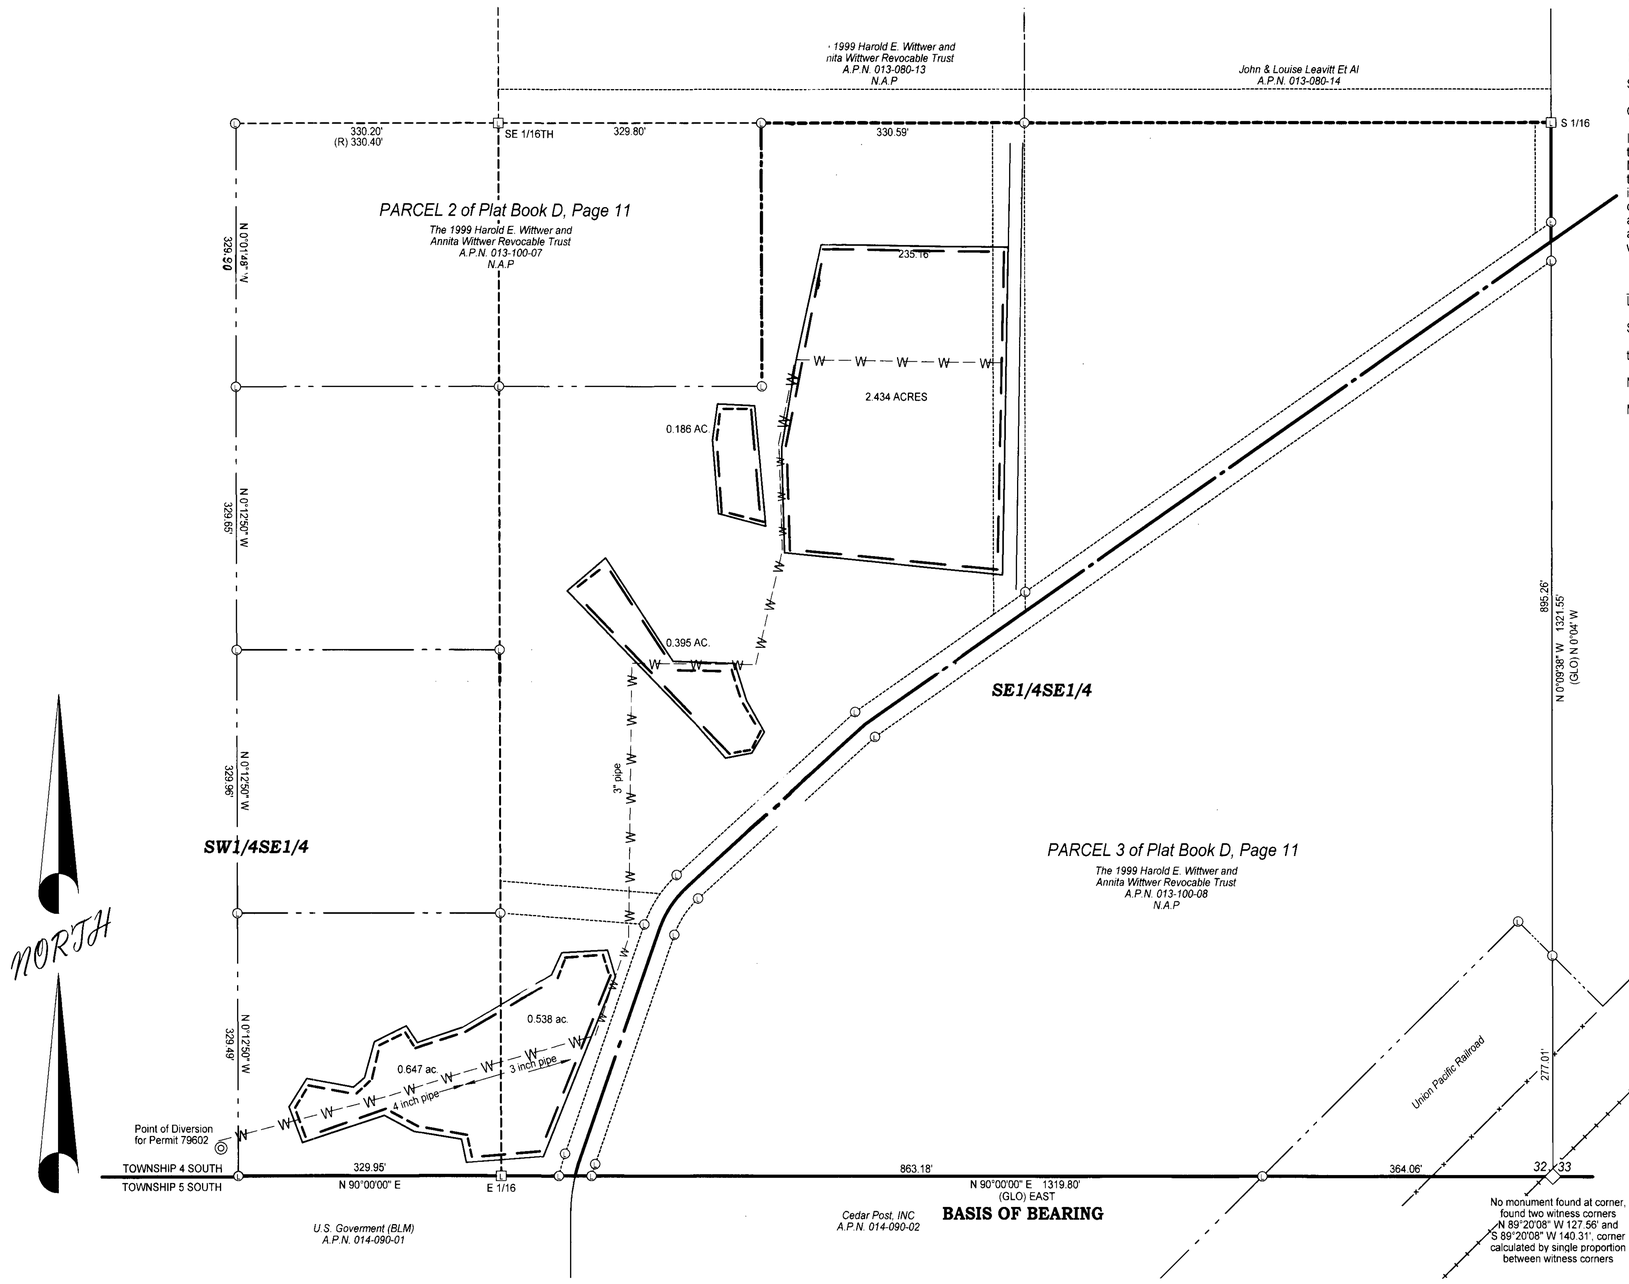

SURVEYOR'S AFFIDAVITT

STATE OF NEVADA

COUNTY OF LINCOLN

I, Lenard D. Smith, being first duly sworn, depose and say that this map, consisting of one sheet has been correctly drawn to the designated scale from field notes of a survey made by me or under my supervision and direction between the 5th day of March 2011 and September 5, 2011, that it truly and correctly represents the proposed location and extent of the works used to divert water from underground in Lincoln County by The 1999 Harold E. Wittwer and Annita Wittwer Revocable Trust for irrigation purposes under Permit No. 79602. That the point of diversion, the location, size of the diverting channel or other conduit, location and description of all measuring devices, the location and extent of lands owned or controlled by the applicant upon which water applied for under Permit No. 79602 is used, together with the area and kind of culture in each 40 acre subdivision, and the location and names of all other works or streams which are crossed by or connected with said works are fully and correctly designated thereon.

Lenard D. Smith PLS WRS

Suscribed and sworn to before me

this 9th day of Sept, 2011

Notary Public in and for Lincoln County, Nevada.

My commission expires 11.8.14

Sept 9, 2011

LEGEND

- Found rebar with 1 1/4" plastic cap stamped L SMITH PLS 12751
- Found rebar with 2 1/2" aluminum cap stamped L SMITH PLS 12751
- (GLO) Shown on the GLO plat of Township 4 South, Range 70 East, M.D.M.
- Section Line
- 1/16th Section lline
- Parcel line
- Railroad Right of Way
- Easement
- Township line

Darker line denotes parcel line

79602 CERTIFICATE NO. 18621 ISSUED 3-7-2012

0 100 200 300 400 500

Scale: 1 inch equals 100 feet

BASIS OF BEARING

The South line of the SE1/4, Section 32, Township 4 South, Range 70 East, M.D.M shown on the Original GLO Survey Plat dated April 8, 1902 as EAST

State Engineer's Use

79602

FILED

Map to accompany Proof of Beneficial Use Under Permit No. 79602

For irrigation use

By The 1999 Harold E. Wittwer and Annita Wittwer Revocable Trust

From underground

In Lincoln County, Nevada

79602