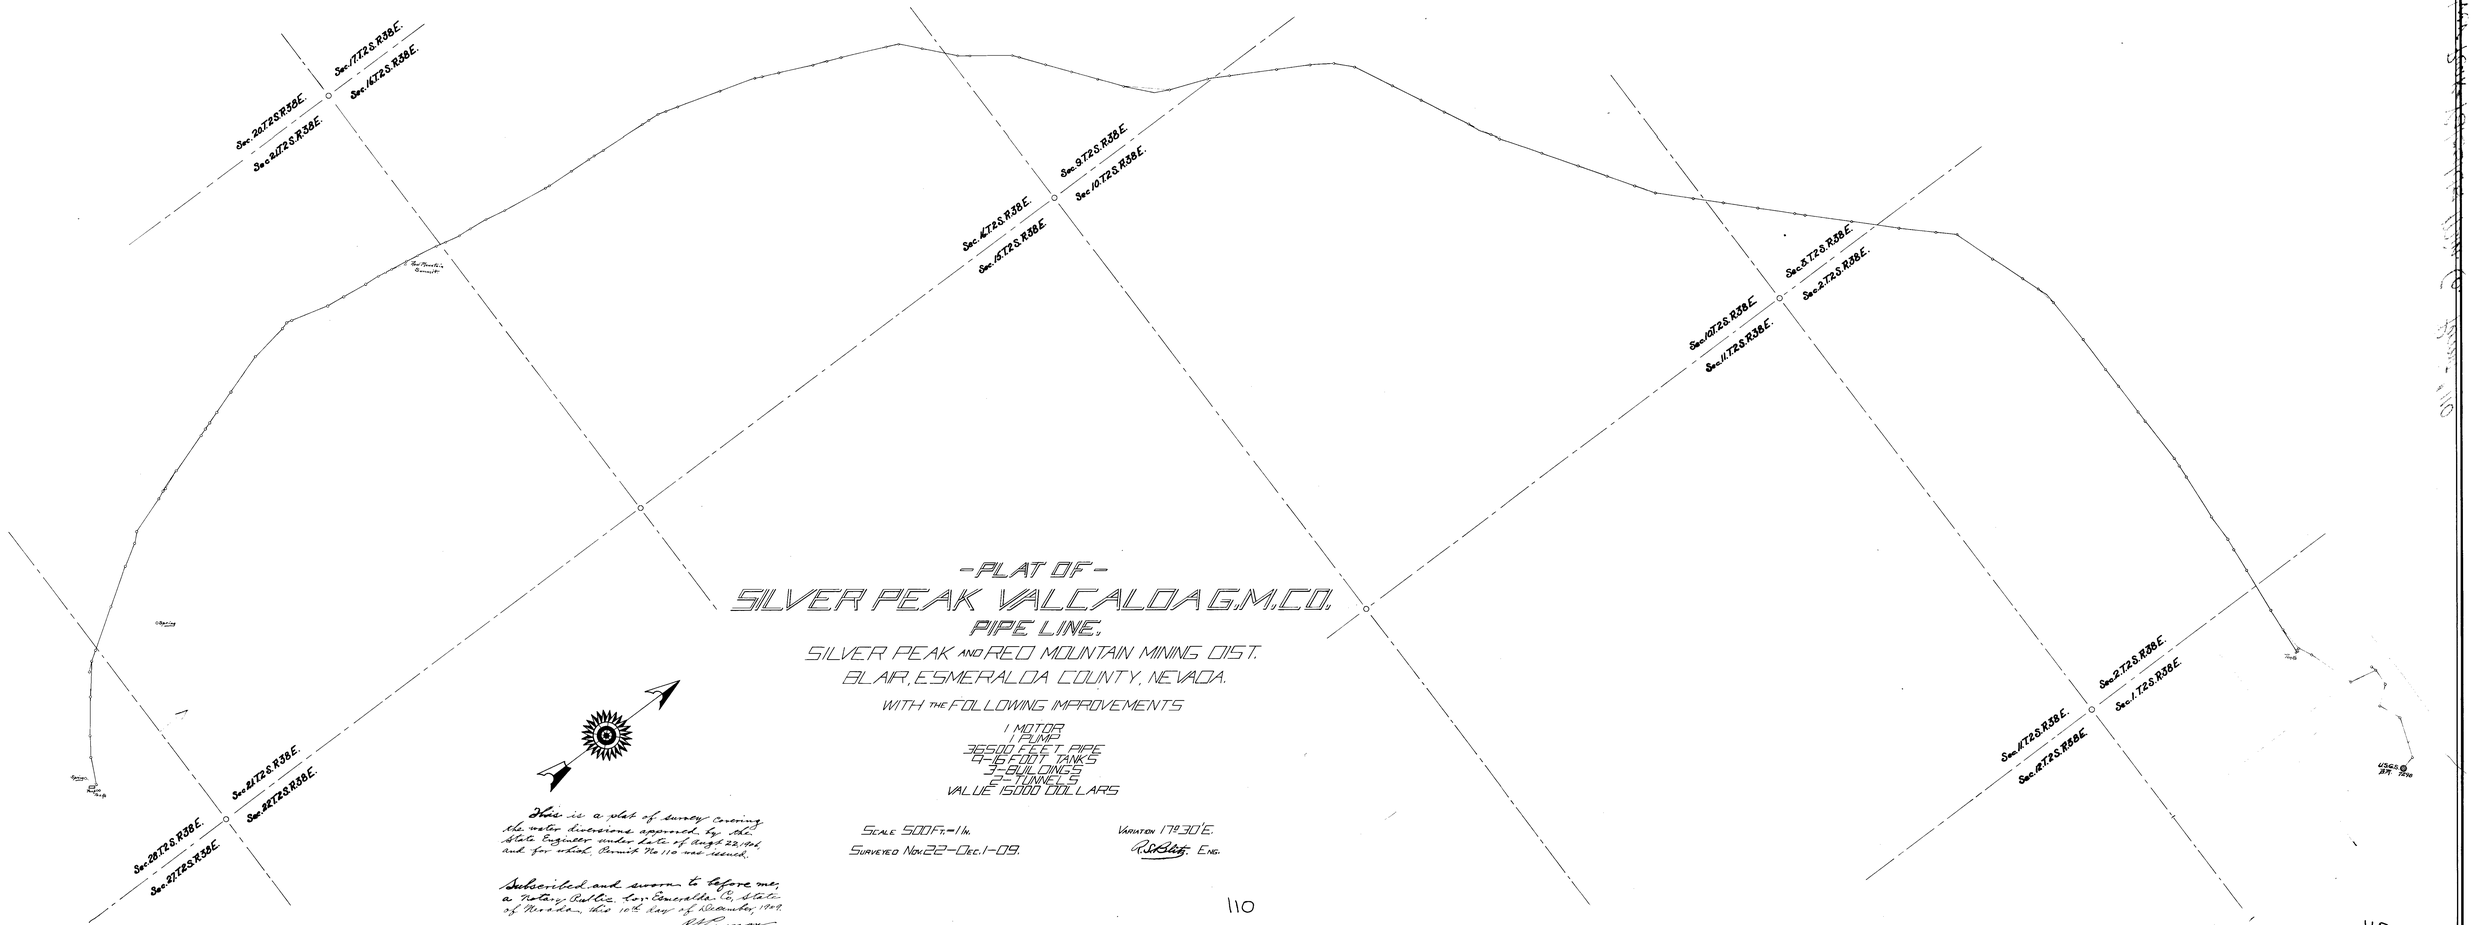

-PLAT OF-
SILVER PEAK VALCALOA G.M.CO.
PIPE LINE.

SILVER PEAK AND RED MOUNTAIN MINING DIST.
BLAIR, ESMERALDA COUNTY, NEVADA.

WITH THE FOLLOWING IMPROVEMENTS

1 MOTOR
1 PUMP
36500 FEET PIPE
4-16 FOOT TANKS
3-BUILDINGS
2-TUNNELS
VALUE 15000 DOLLARS

This is a plat of survey covering the water diversions approved by the State Engineer under date of Aug 22, 1906, and for which, Permit No 110 was issued.

Subscribed and sworn to before me, a Notary Public, for Esmeralda Co, State of Nevada, this 10th day of December, 1909.

R. Thomson
Notary Public.

SCALE 500 FT. = 1 IN.
SURVEYED NOV. 22 - DEC. 1 - 09.

VARIATION 17° 30' E.
R. S. Blitz. ENG.

110

110