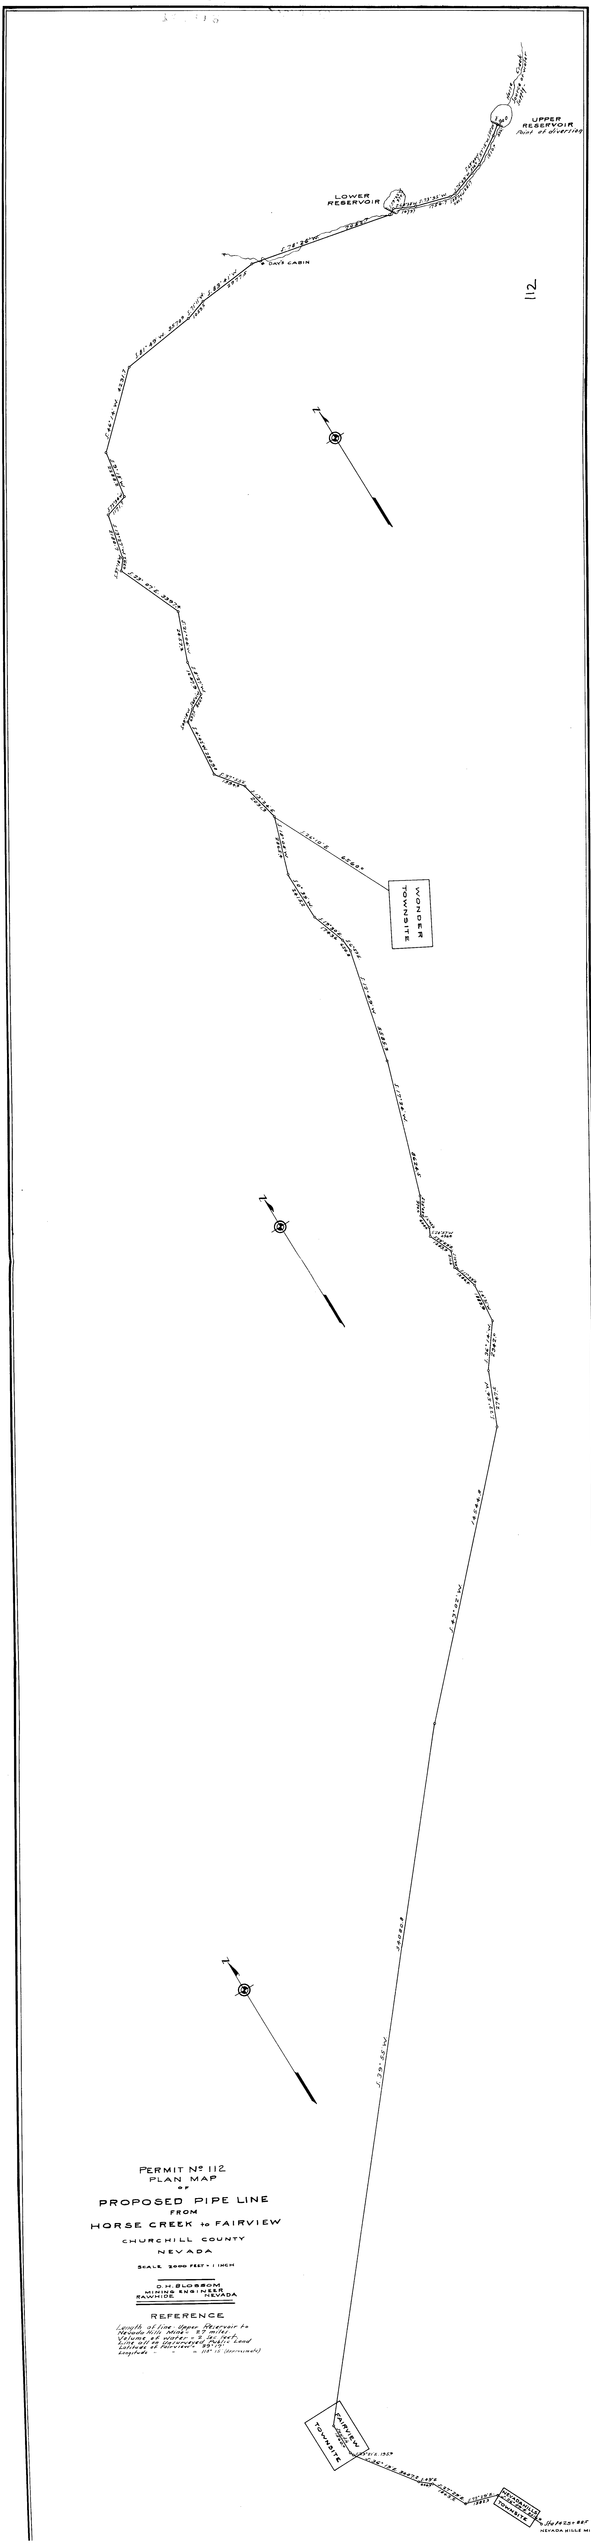
UPPER RESERVOIR
Point of diversion
LOWER RESERVOIR
DAY'S CABIN
WONDER TOWNSITE
FAIRVIEW TOWNSITE
NEVADA-HILLS MINE
112
PERMIT Nº 112
PLAN MAP
OF
PROPOSED PIPE LINE
FROM
HORSE CREEK to FAIRVIEW
CHURCHILL COUNTY
NEVADA
SCALE 2000 FEET = 1 INCH
D. H. BLOSSOM
MINING ENGINEER
RAWHIDE NEVADA
REFERENCE
Length of line Upper Reservoir to Nevada Hills Mine = 27 miles
Volume of water = 3 Ac. feet
Line will be Underwriters Pacific Land Lateral of Fairview = 89.75
Longitude = " = 118°15' (approximate)