Filed Sept 12-06

MAP
SHOWING
WATER PERMIT No 130
JEFFERSON CREEK
JEFFERSON MG. DIST. NYE CO. NEVADA
SURVEYED BY
RICHARDSON BAIHLY & CAMPBELL ENGS.

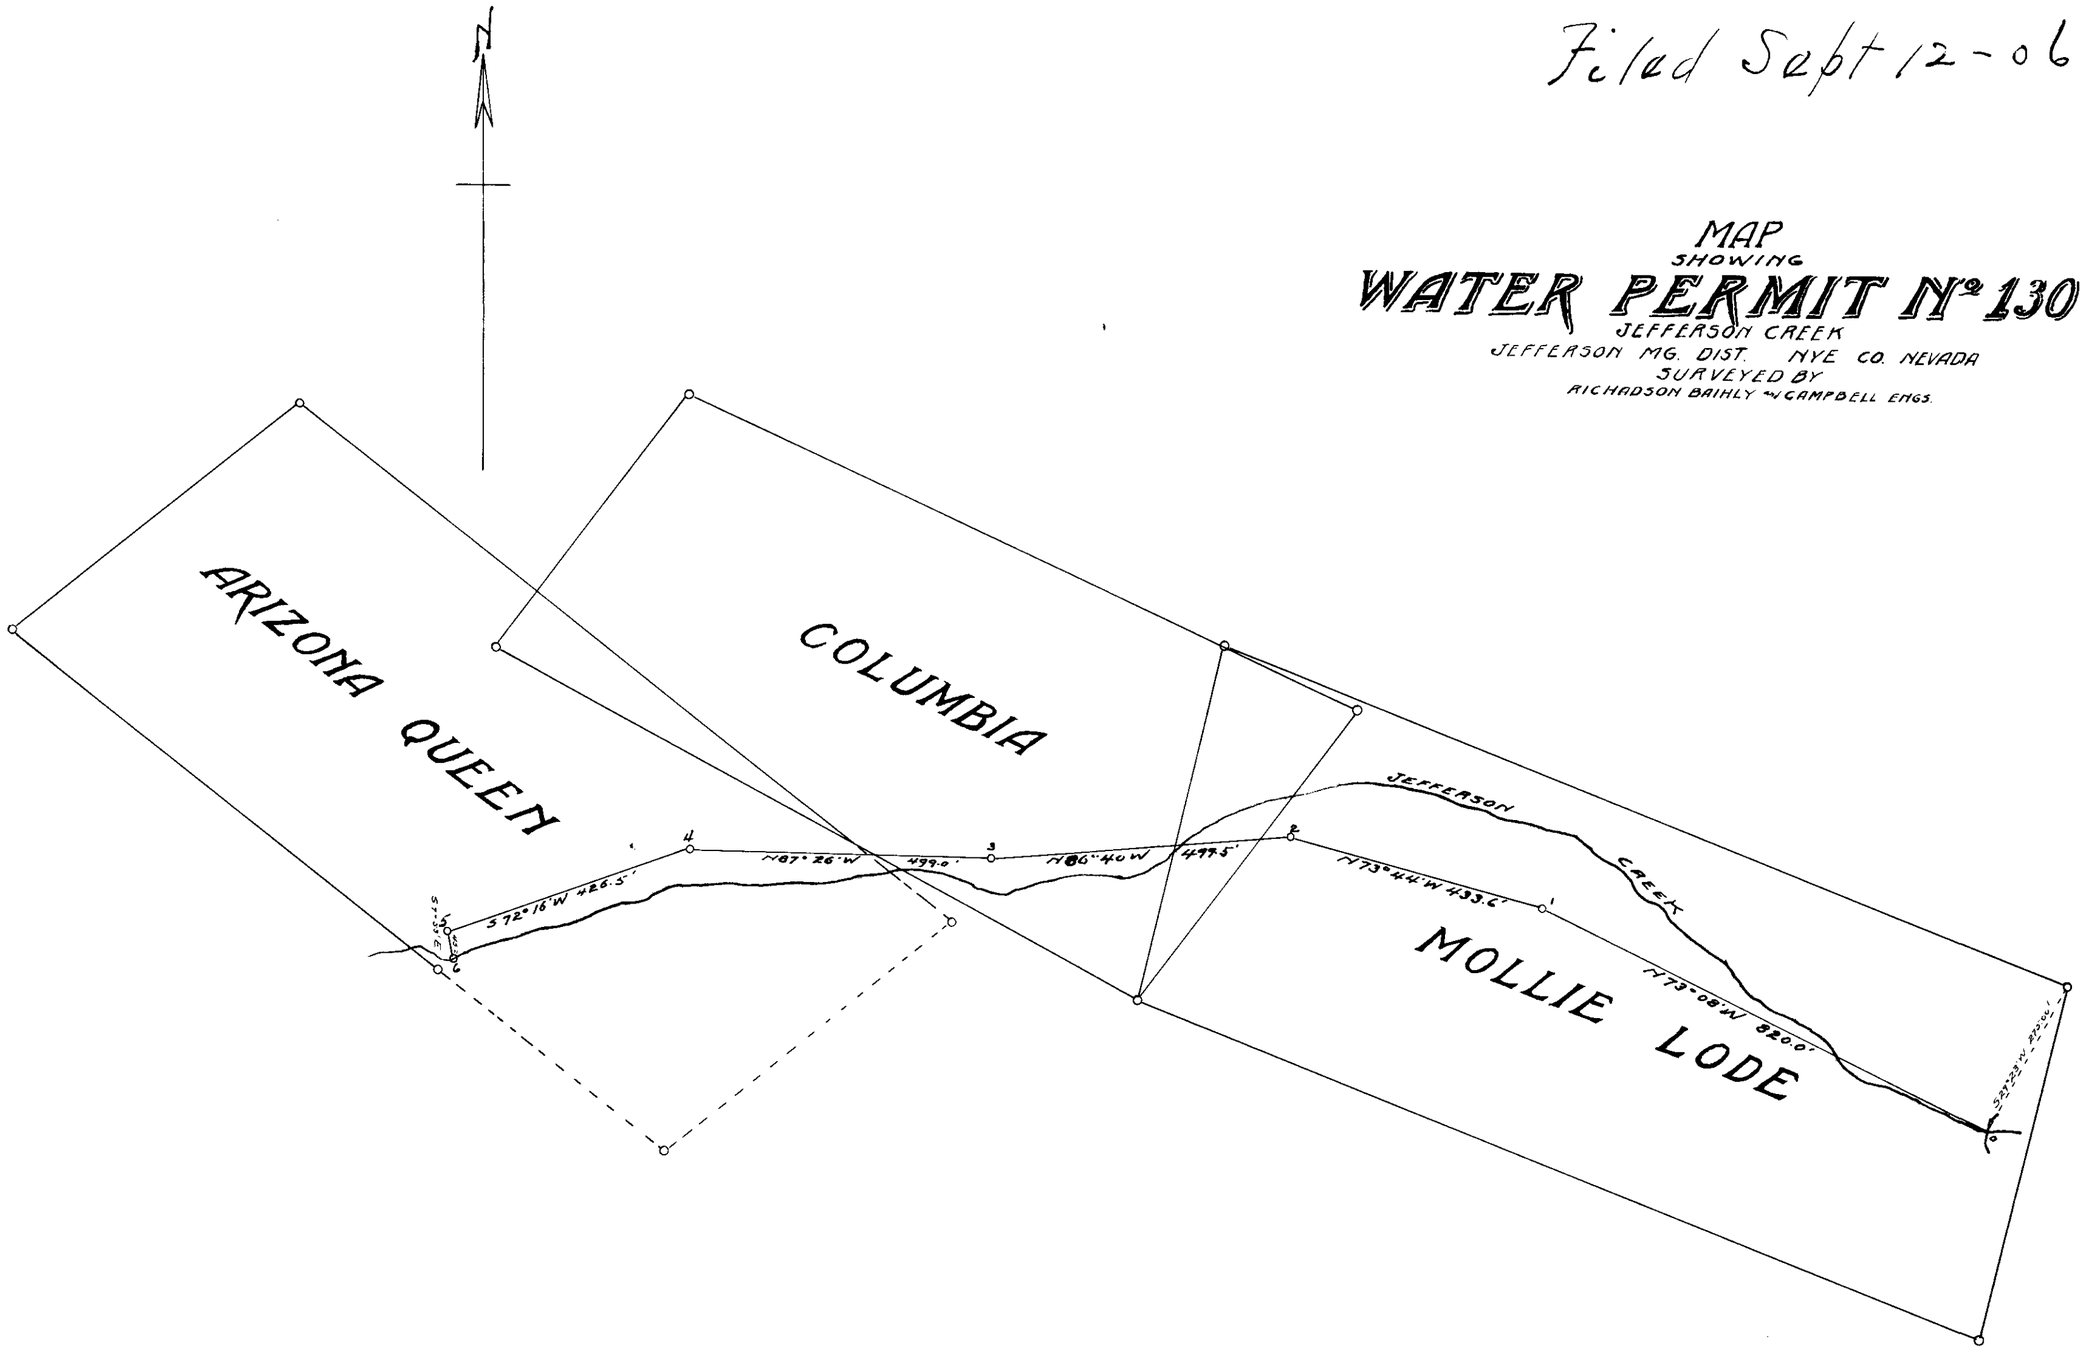

Sta 0 point of deversion Assumed Elev. = 500 ft.
Sta 7 " " return Elev = 359.75 ft.

130

MAP
SHOWING PROPERTY
KNOWN AS THE
McALLISTER GROUP
JEFFERSON CAÑON, NYE CO. NEVADA.
SURVEYED BY
RICHARDSON, BAILY & CAMPBELL.
Scale 1" = 300'

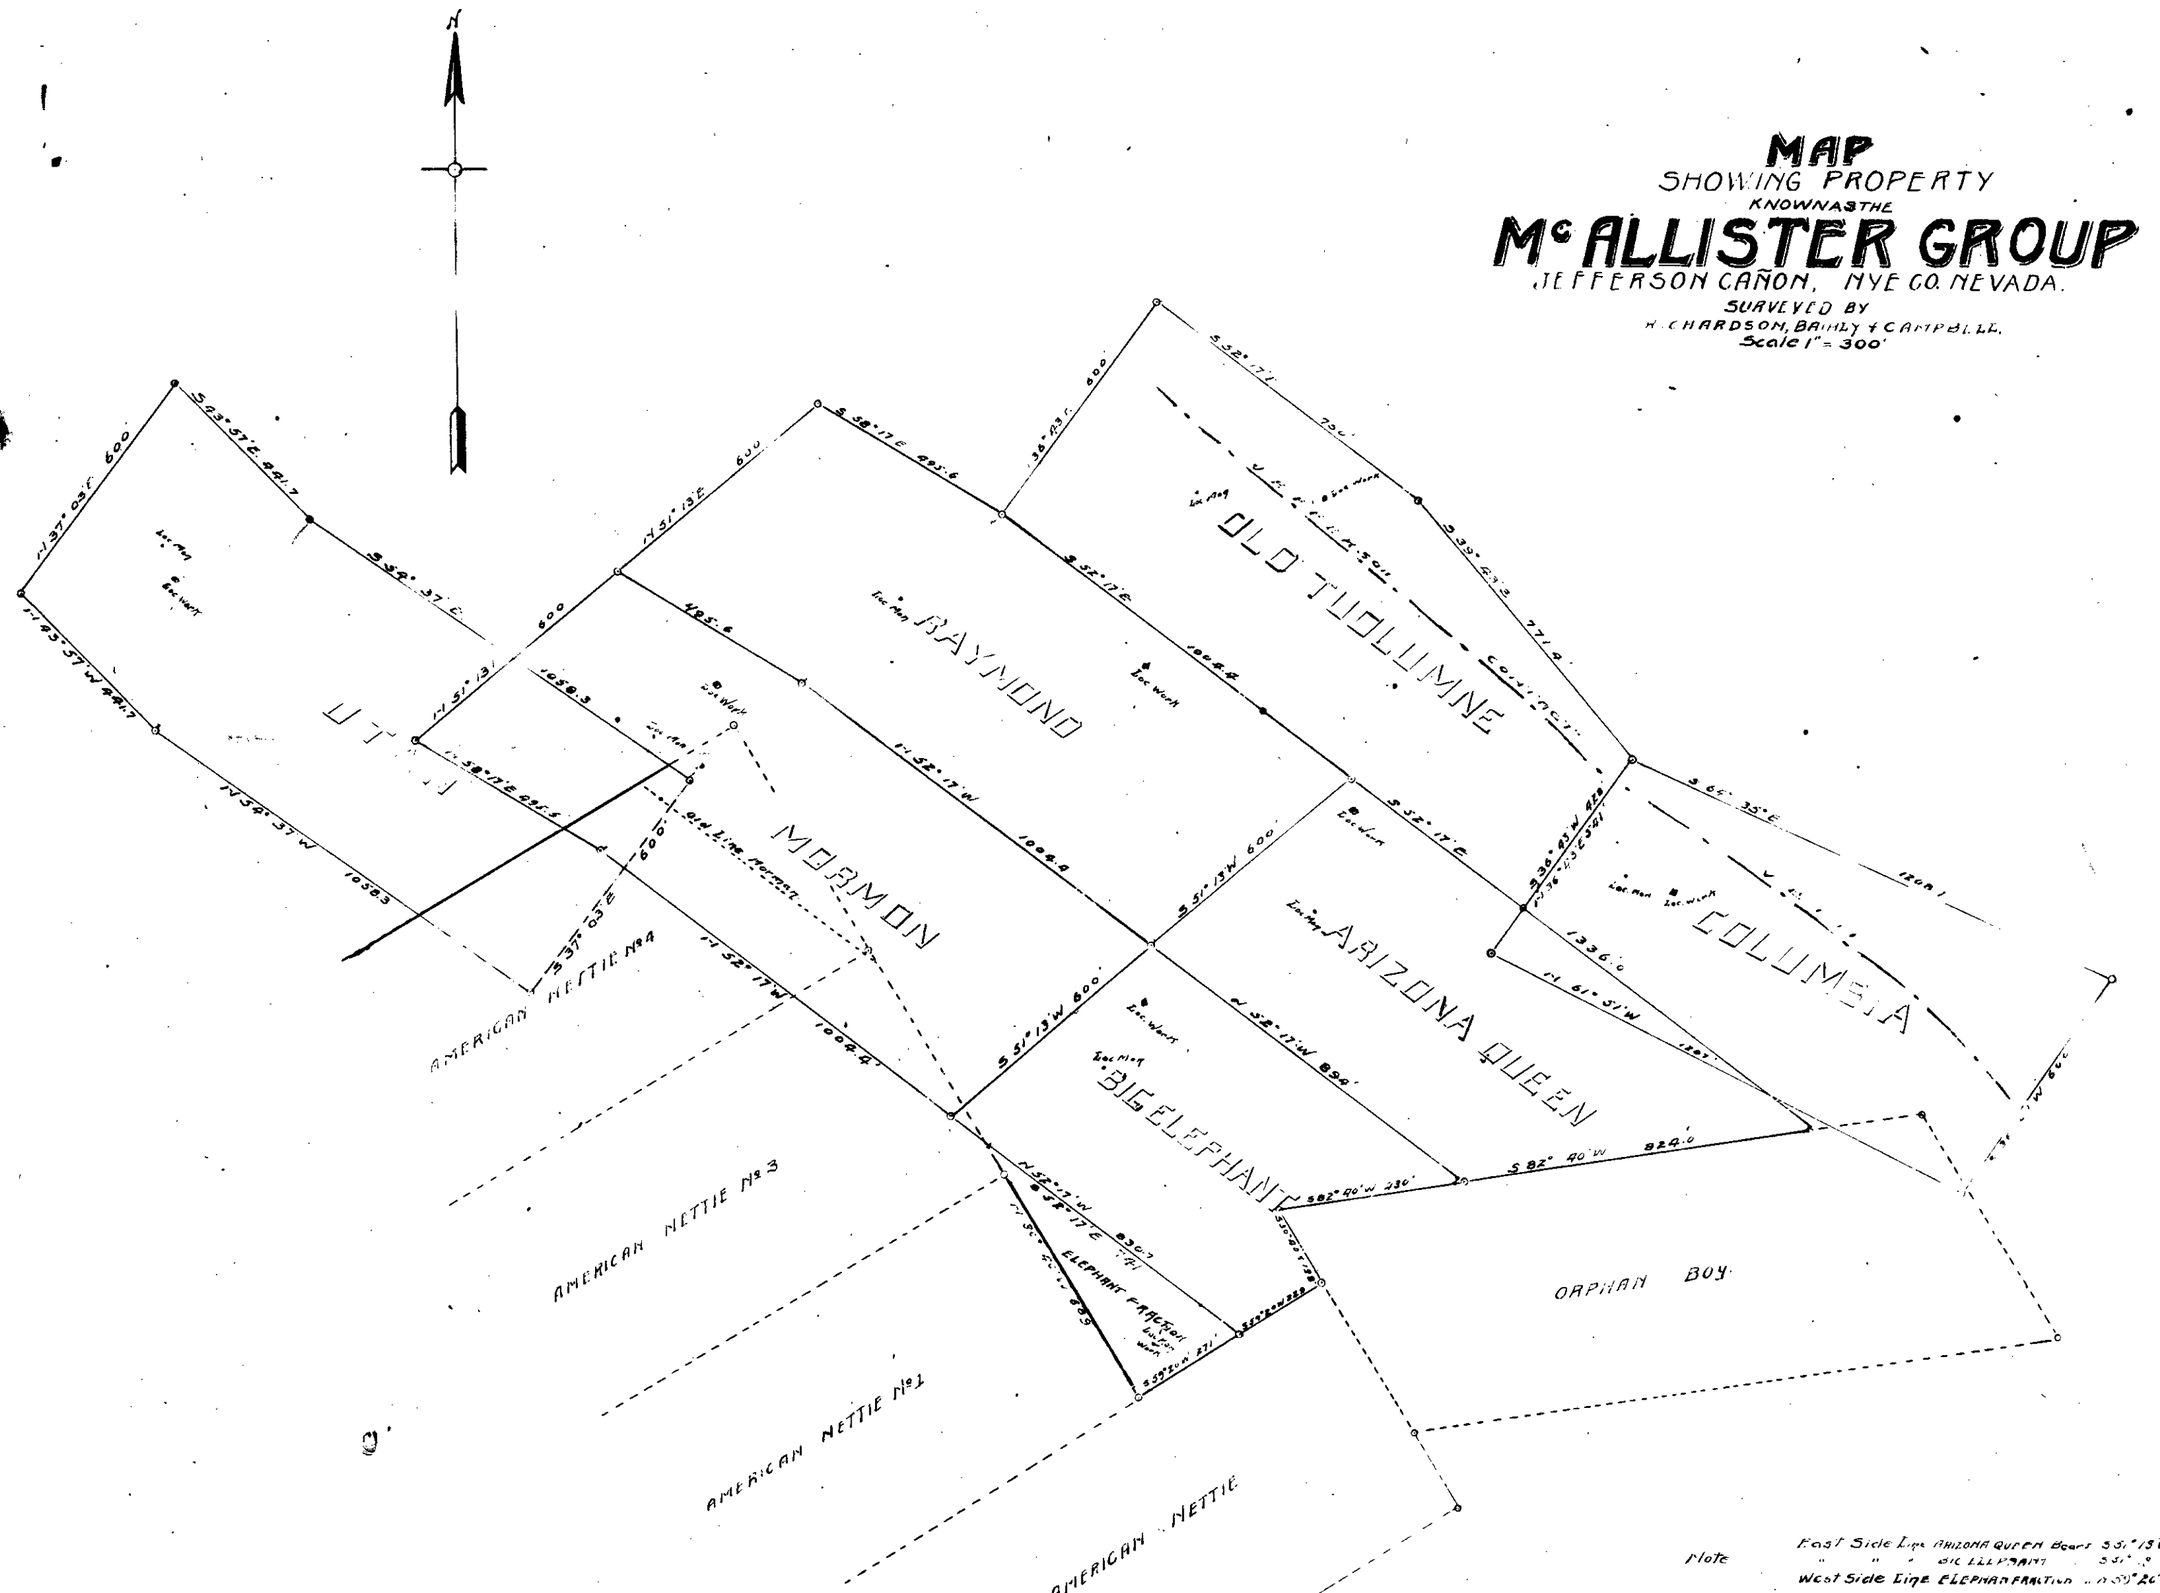

Note East Side Line ARIZONA QUEEN Bears S 51° 13' W 1 ft
" " " BIG ELEPHANT S 51° 13' W 1 ft
West Side Line ELEPHANT FRACTION " N 60° 20' E 1 ft.