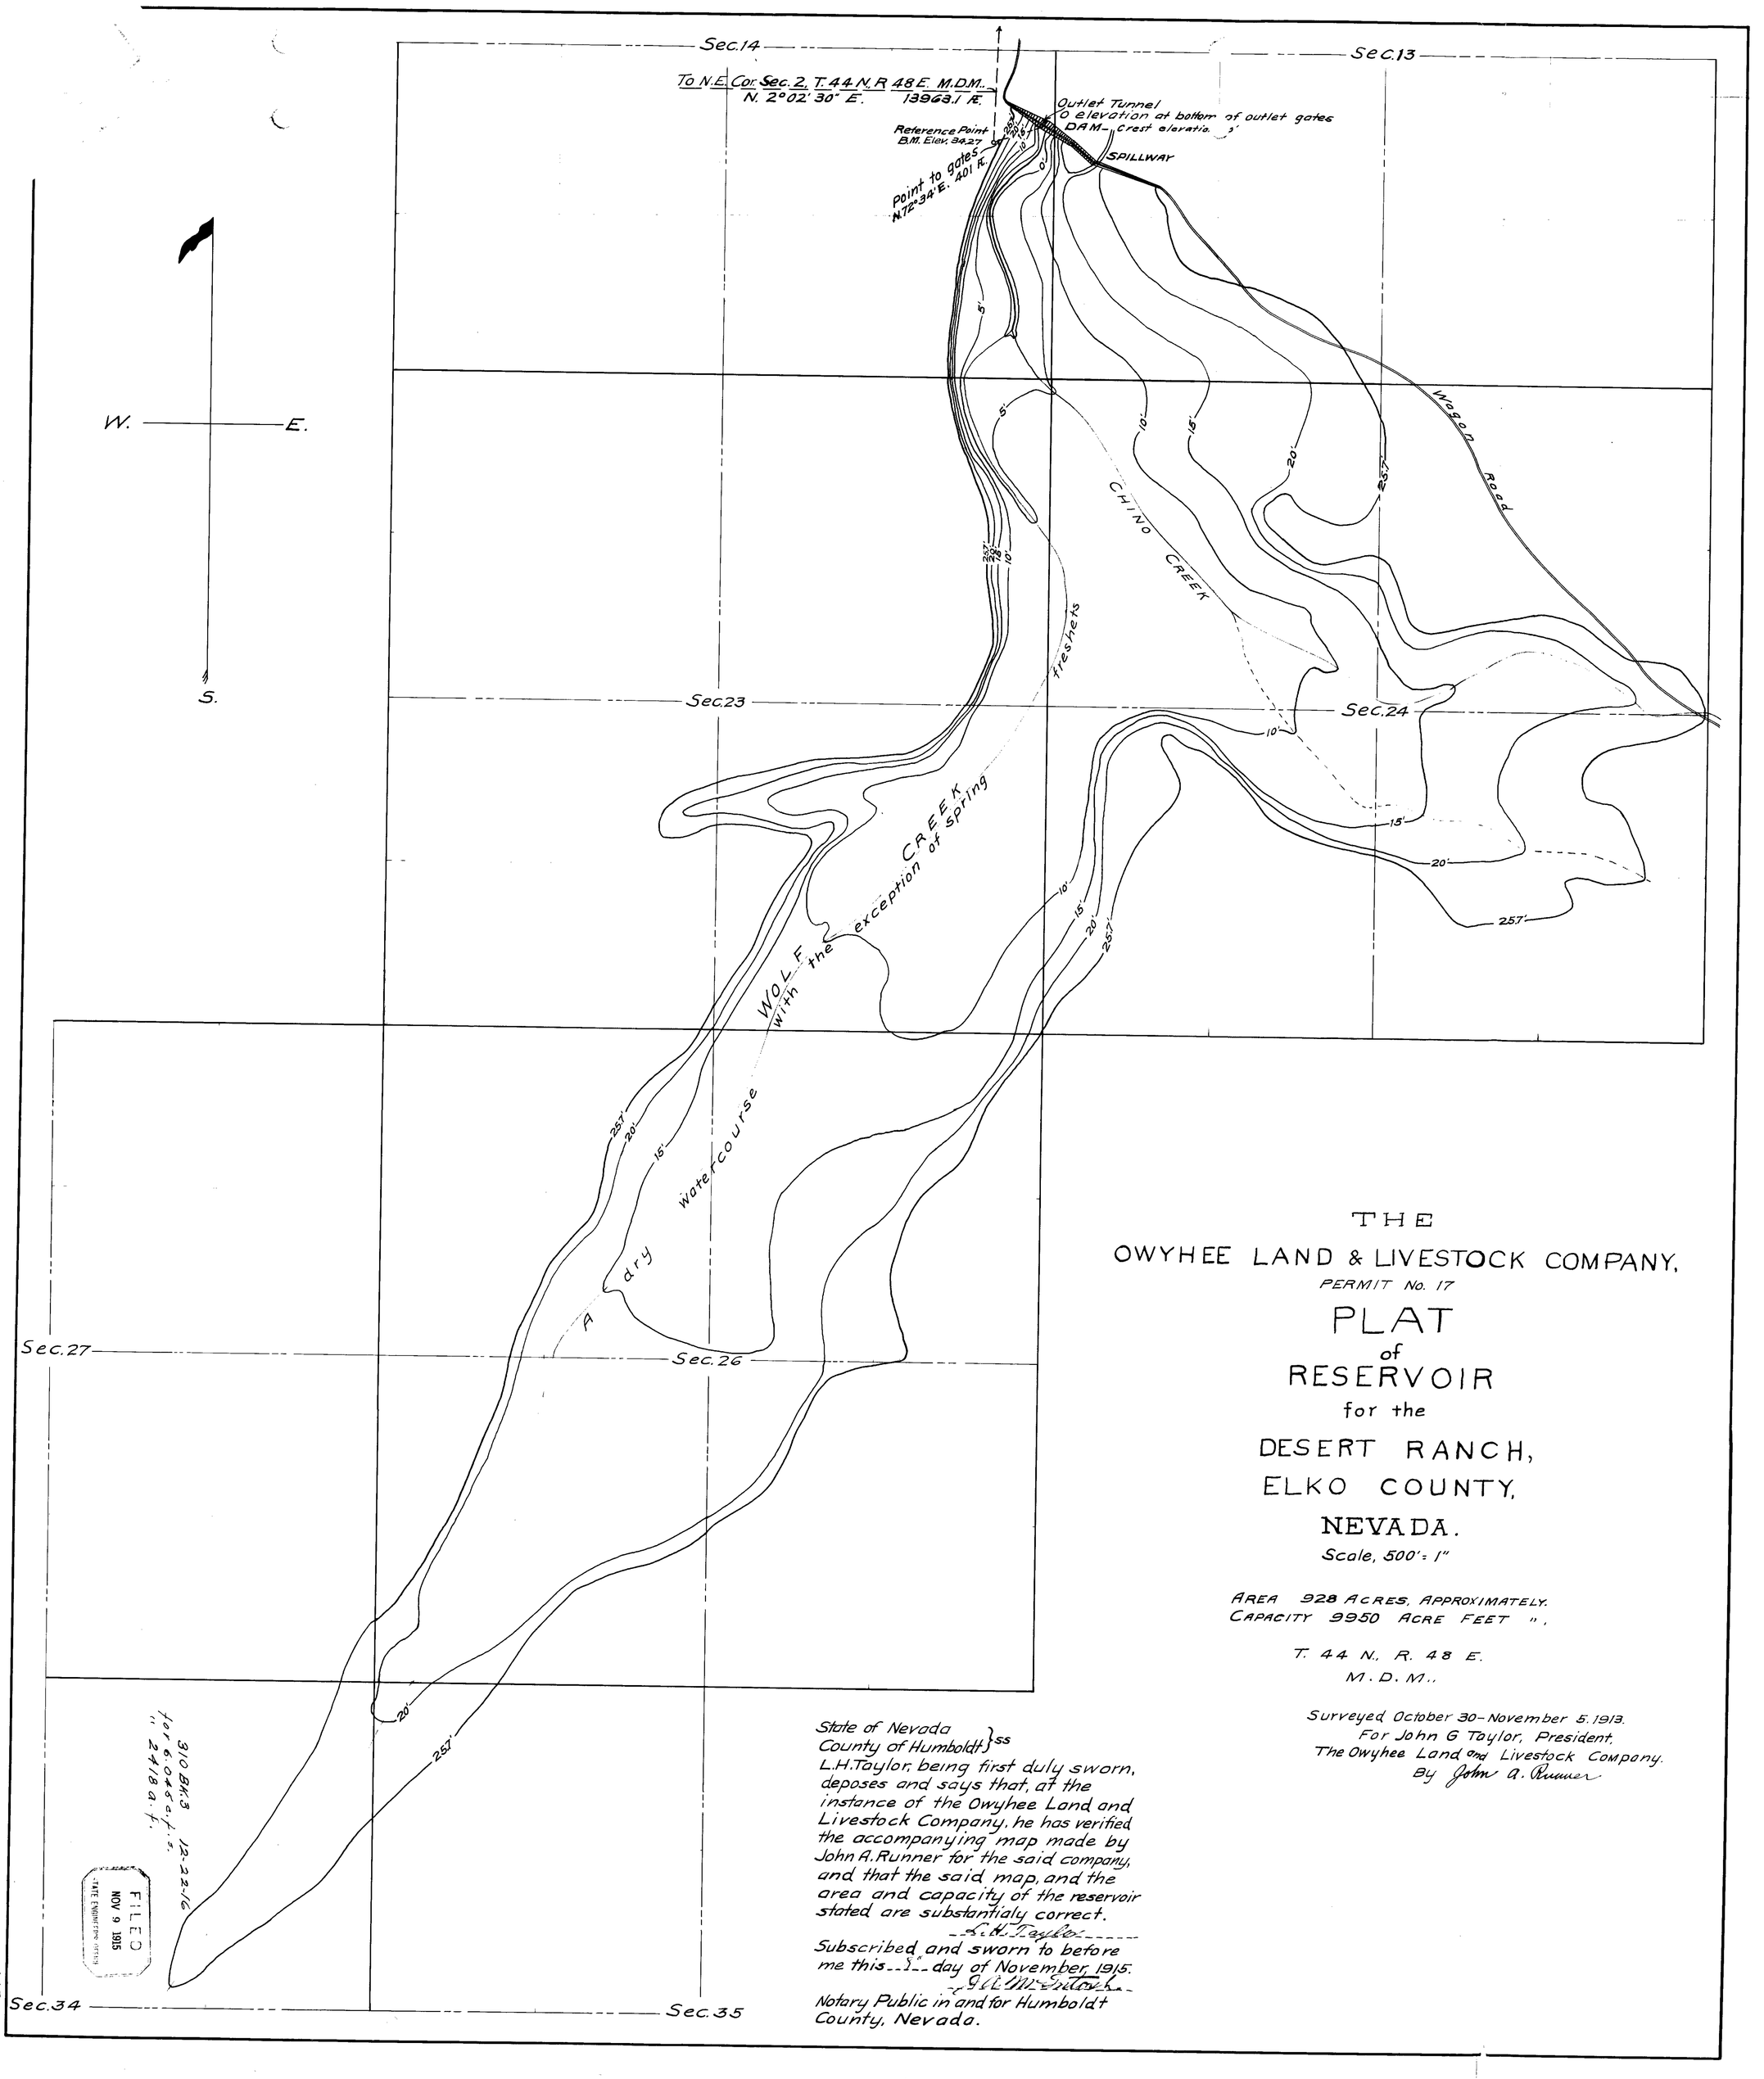

THE

OWYHEE LAND & LIVESTOCK COMPANY,

PERMIT No. 17

PLAT of RESERVOIR for the DESERT RANCH, ELKO COUNTY, NEVADA.

Scale, 500' = 1"

AREA 928 ACRES, APPROXIMATELY.
CAPACITY 9950 ACRE FEET ",

T. 44 N., R. 48 E.
M. D. M.,

Surveyed October 30 - November 5. 1913.
For John G Taylor, President,
The Owyhee Land and Livestock Company.
By John A. Runner

State of Nevada }ss
County of Humboldt }

L.H. Taylor, being first duly sworn, deposes and says that, at the instance of the Owyhee Land and Livestock Company, he has verified the accompanying map made by John A. Runner for the said company, and that the said map, and the area and capacity of the reservoir stated are substantialy correct.

L. H. Taylor

Subscribed and sworn to before me this 8 day of November, 1915.

J. A. McIntosh

Notary Public in and for Humboldt County, Nevada.

17