Map of Definite Location of Irrigation Ditch No 2.

WALKER RIVER INDIAN RESERV'N.

NEVADA.

W. H. Code, Chief Engr. U.S. Indian Service.

For C. H. Asbury, Sup't Stewart, Nev.

By E. E. Jones, Resident Engr. U.S.I.S.

Scale, 1" = 1000 feet.

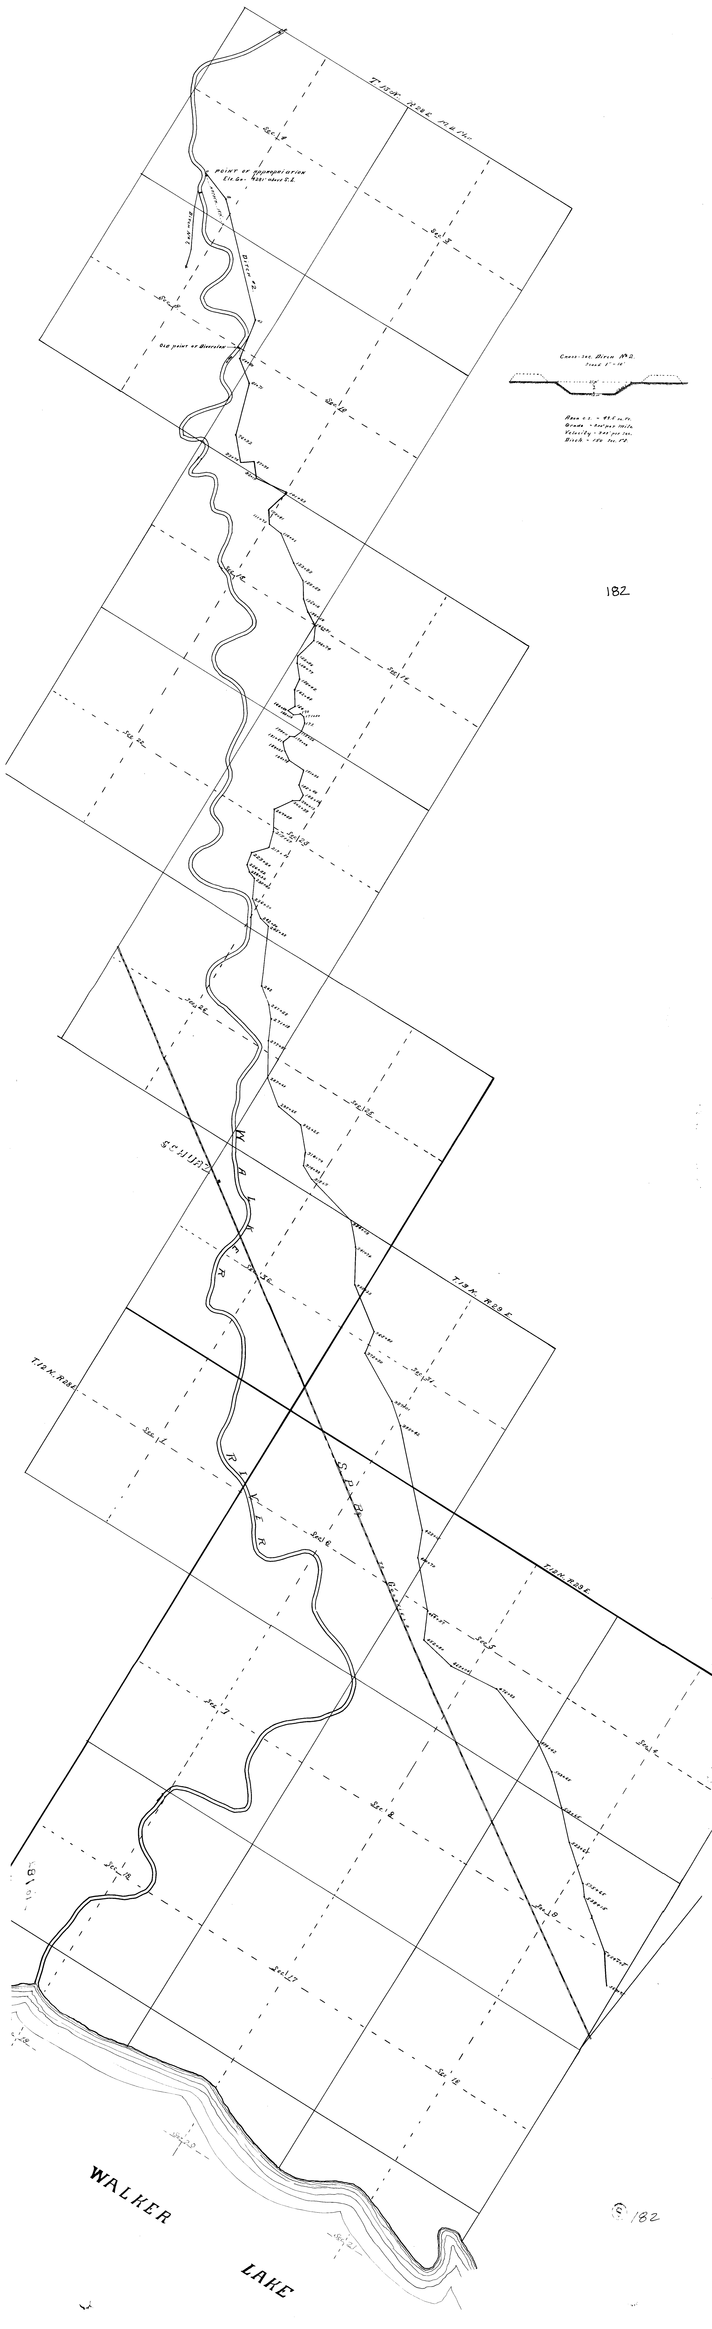

182