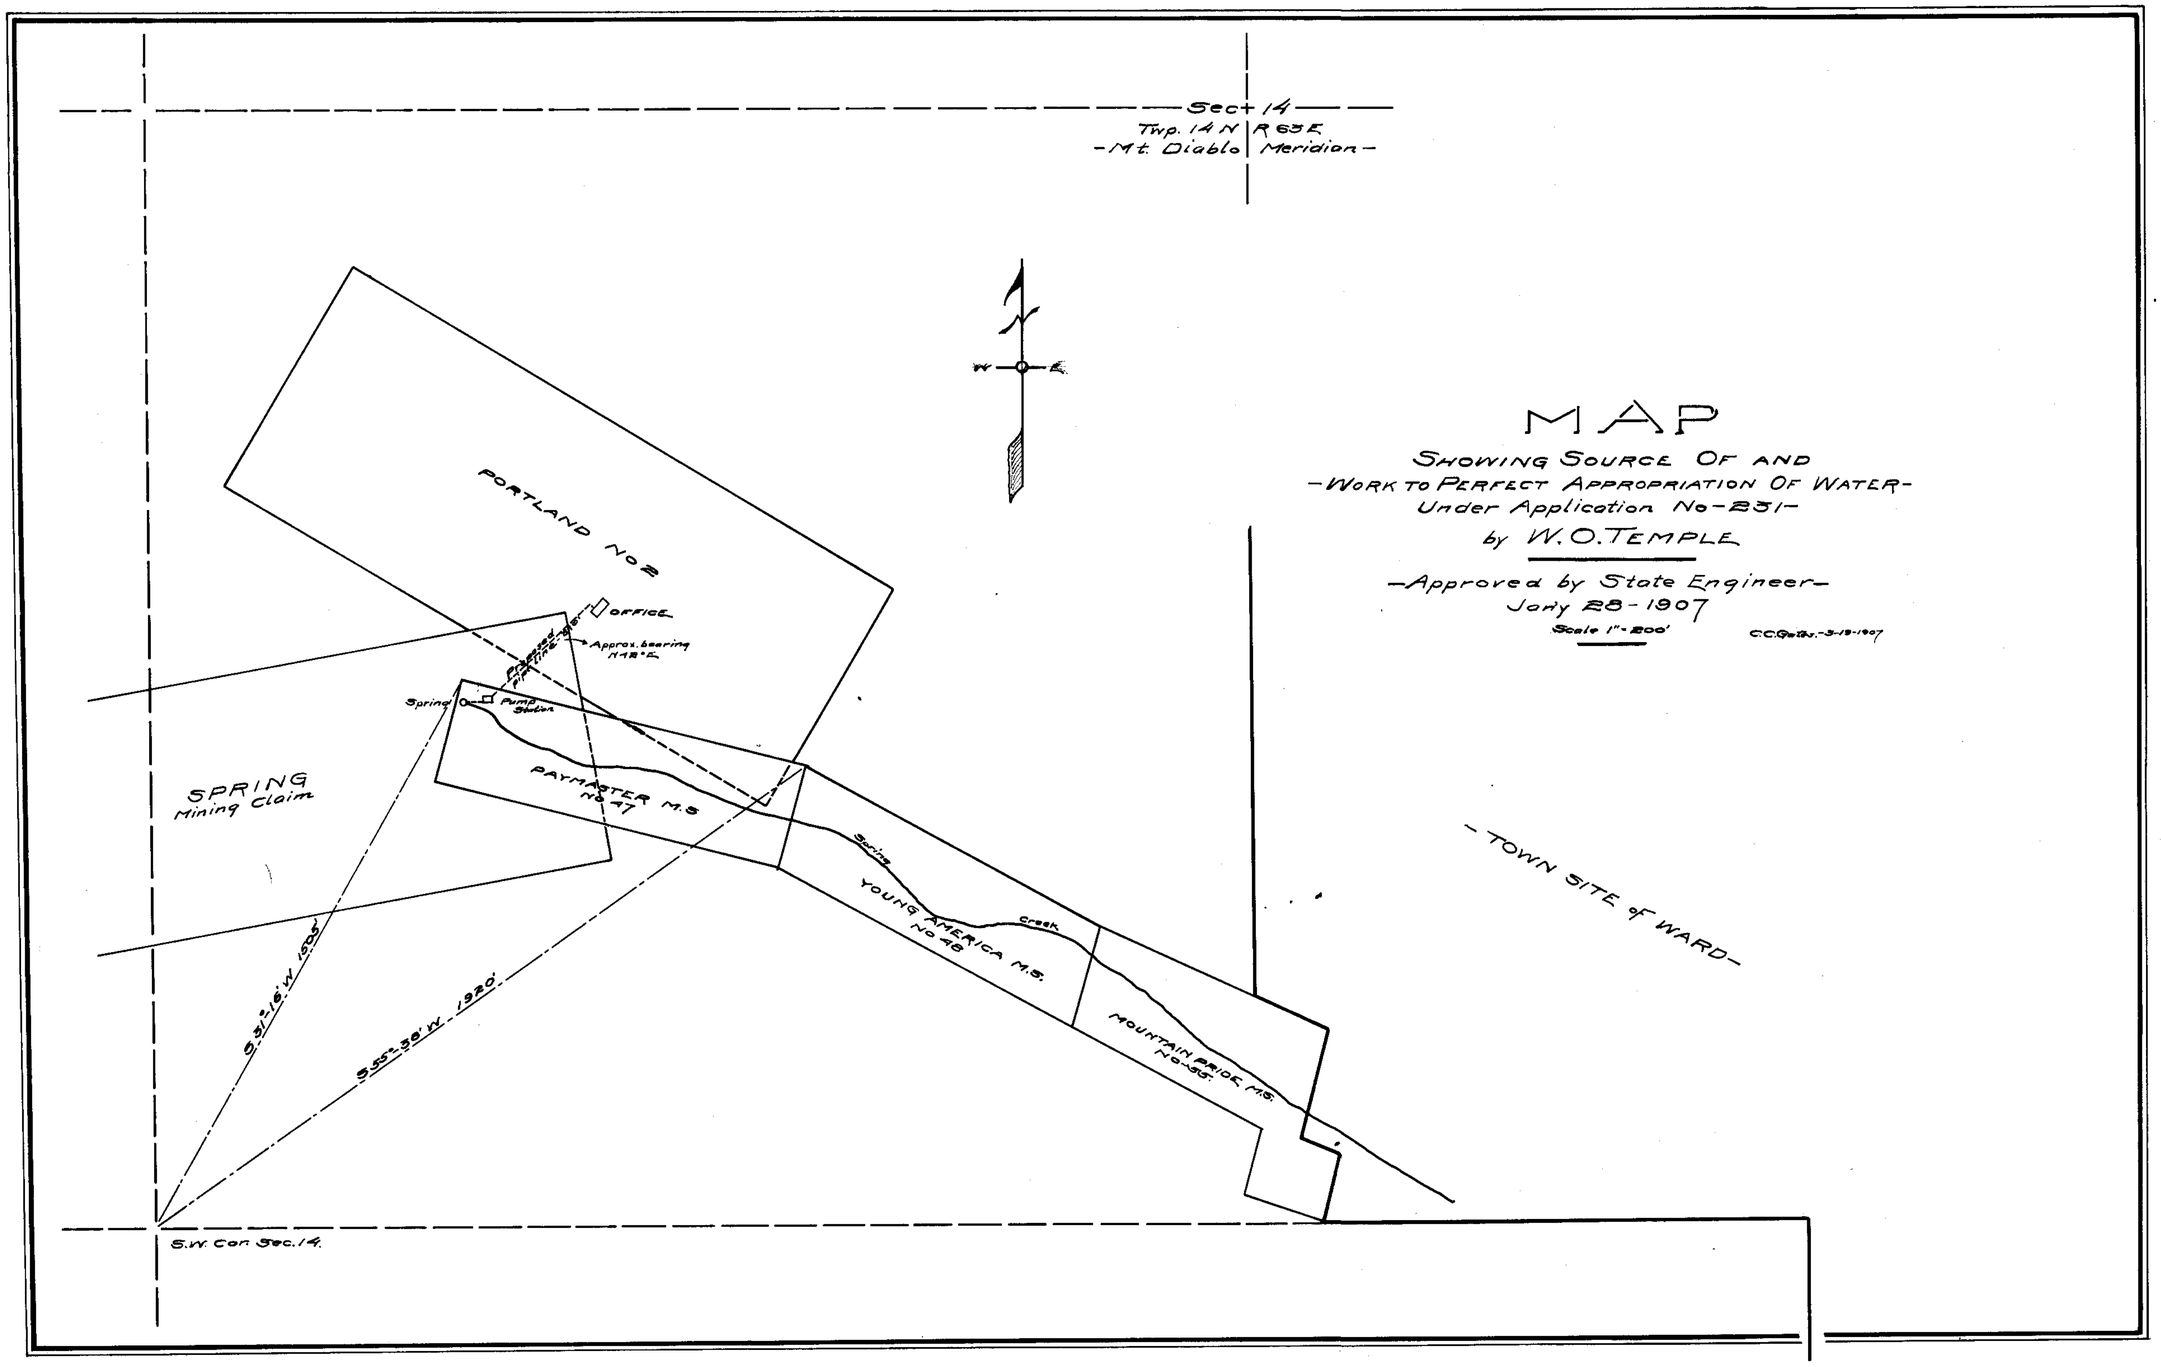
Sec. 14
Twp. 14 N R 63 E
-Mt. Diablo Meridian-
N
W
E
MAP
SHOWING SOURCE OF AND
-WORK TO PERFECT APPROPRIATION OF WATER-
Under Application No-231-
by W. O. TEMPLE
-Approved by State Engineer-
July 28-1907
Scale 1" = 200'
C.C.Gates.-3-19-1907
PORTLAND No 2
OFFICE
Approx. bearing N 48° E
Spring
Pump Station
SPRING
Mining Claim
PAYMASTER M.S
No 47
Spring
YOUNG AMERICA M.S.
No 48
Creek
MOUNTAIN PRIDE M.S.
No 49
-TOWN SITE of WARD-
S. 51° 16' W. 1575'
S. 55° 39' W. 1920'
S.W. Cor. Sec. 14.

231