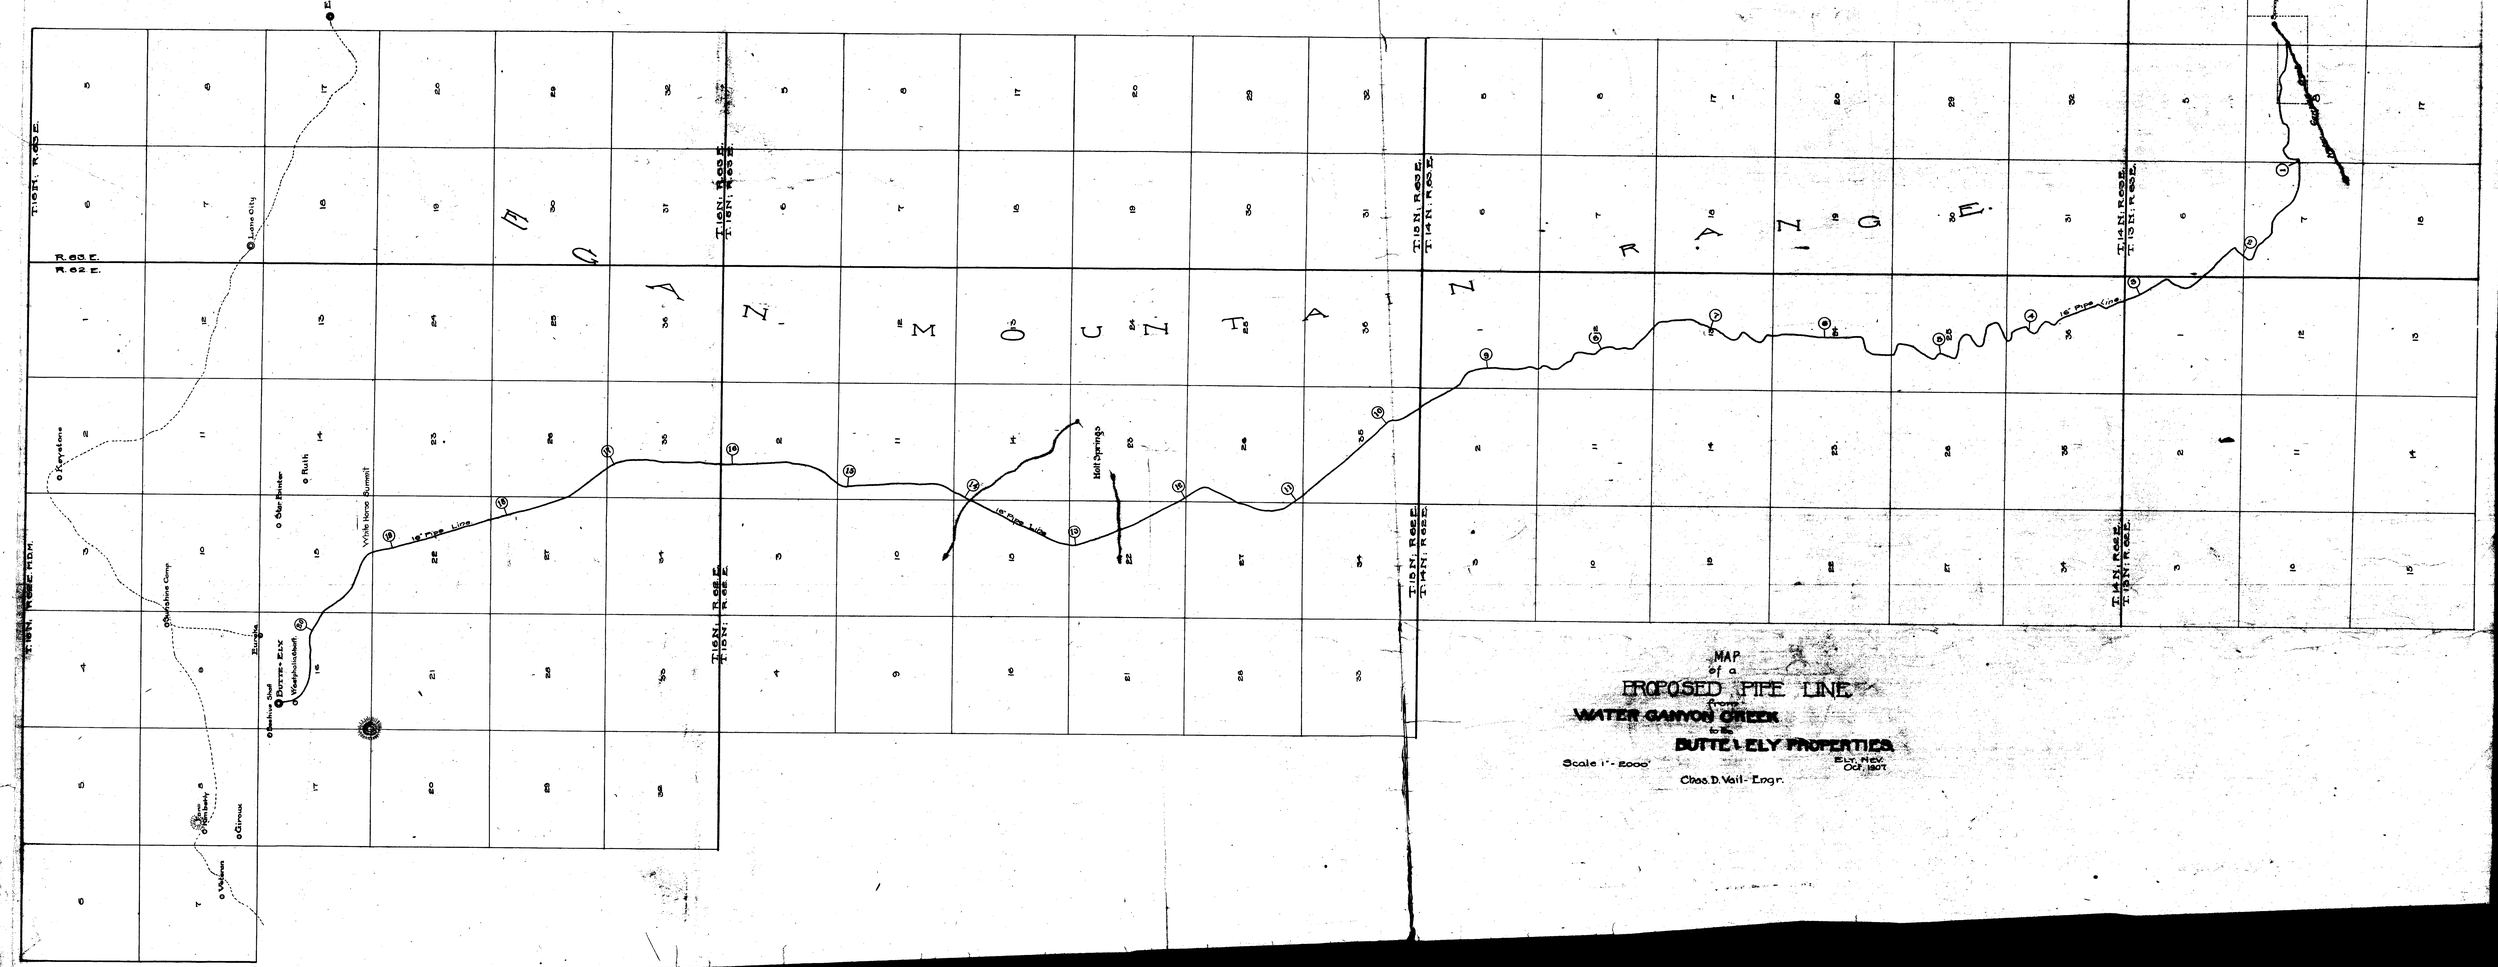

MAP
of a
PROPOSED PIPE LINE
from
WATER CANYON CREEK
to
BUTTE & ELY PROPERTIES

Scale 1" - 2000'

Chas. D. Vail - Engr.

Elko, Nev.
Oct. 1907

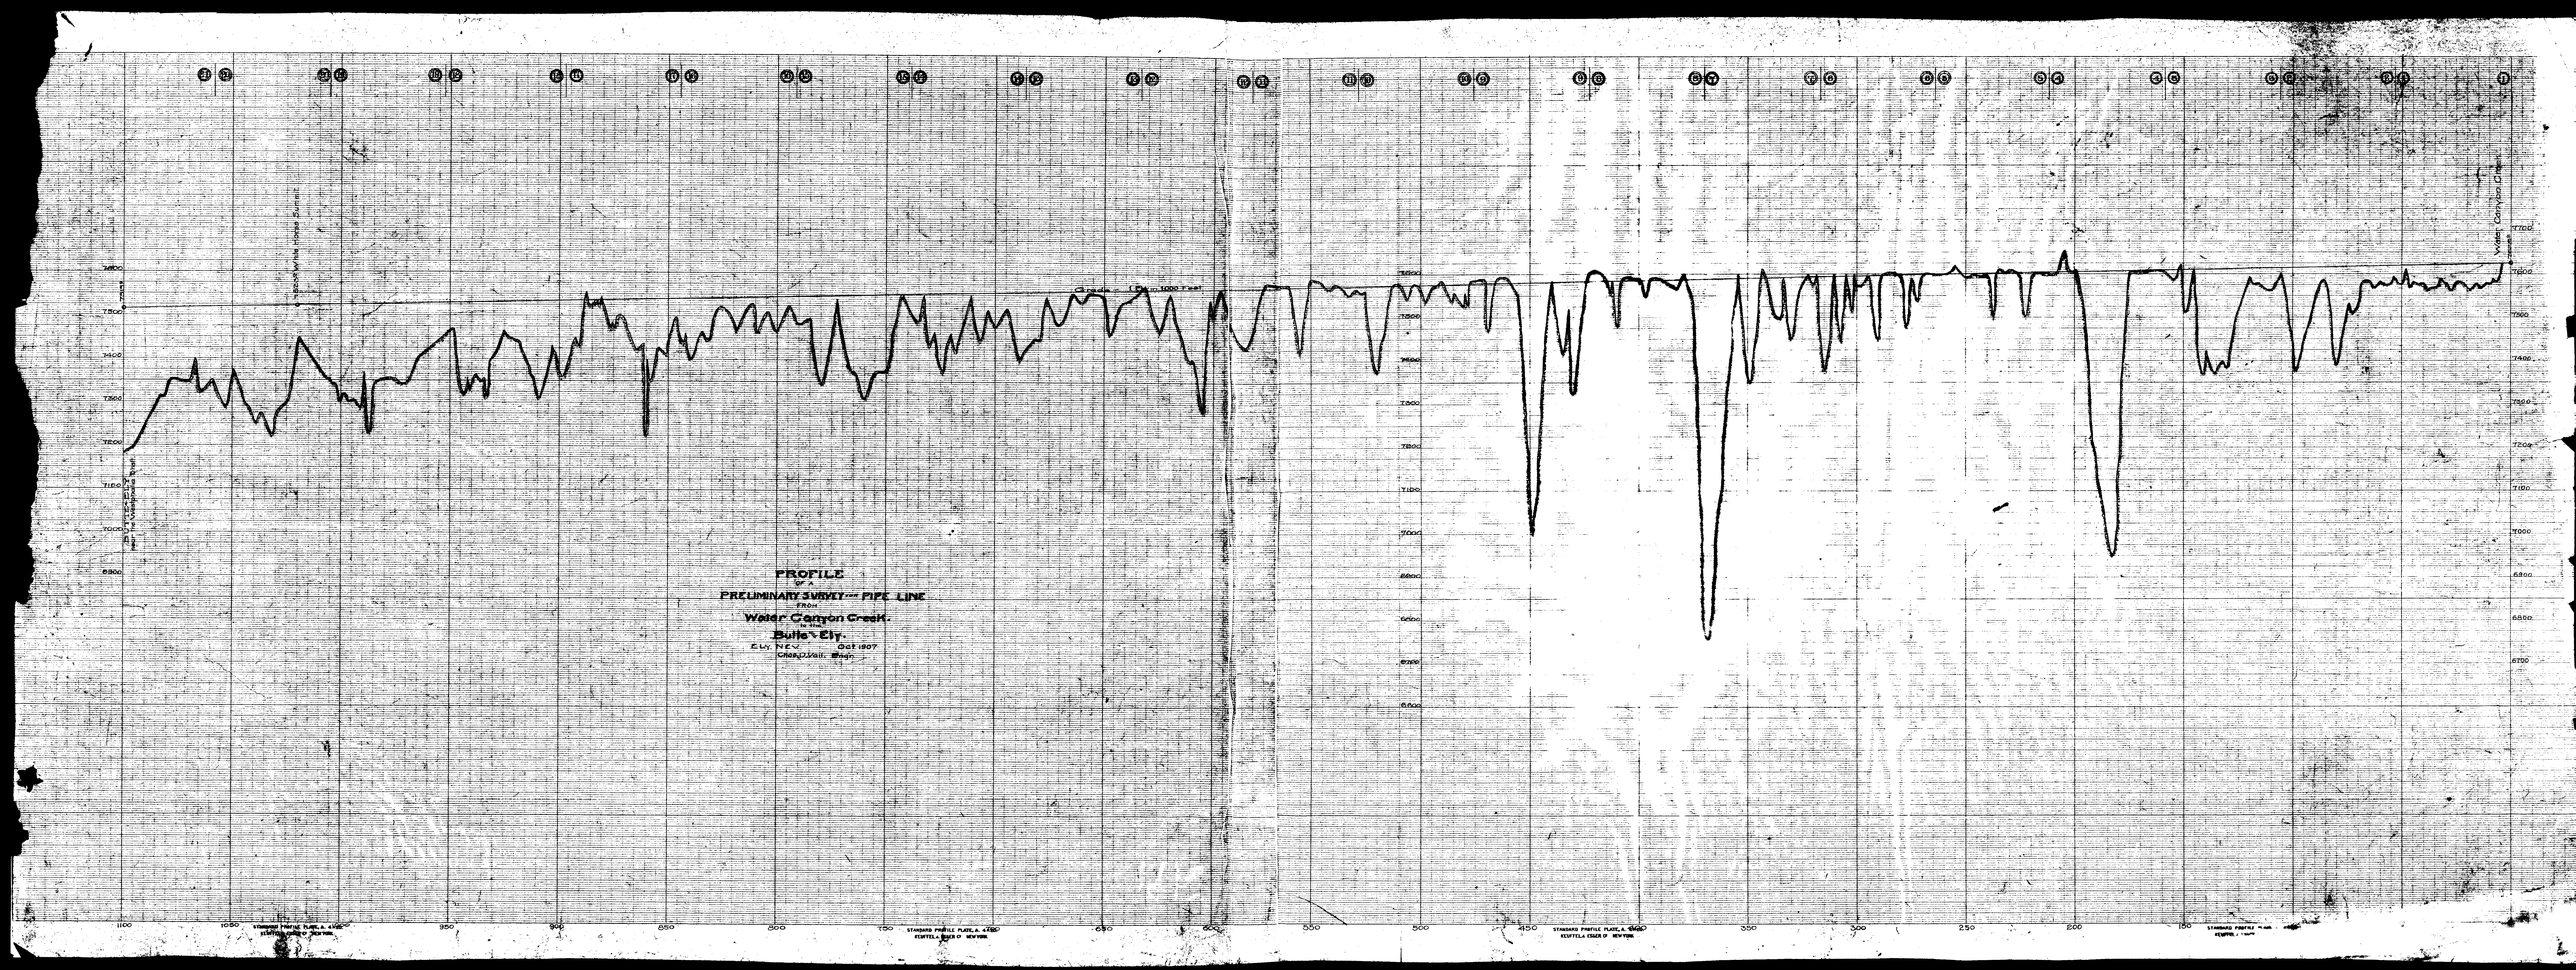
PROFILE
OF A
PRELIMINARY SURVEY FOR PIPE LINE
FROM
Water Canyon Creek.
TO THE
Butte & Ely.
ELY, NEV. Oct 1907
Chas. D. Vail. Engr.
Water Canyon Creek
Grade - 1 Ft. in 1000 Feet
STANDARD PROFILE PLATE, A. 4x20
KEUFFEL & ESSER CO. NEW YORK