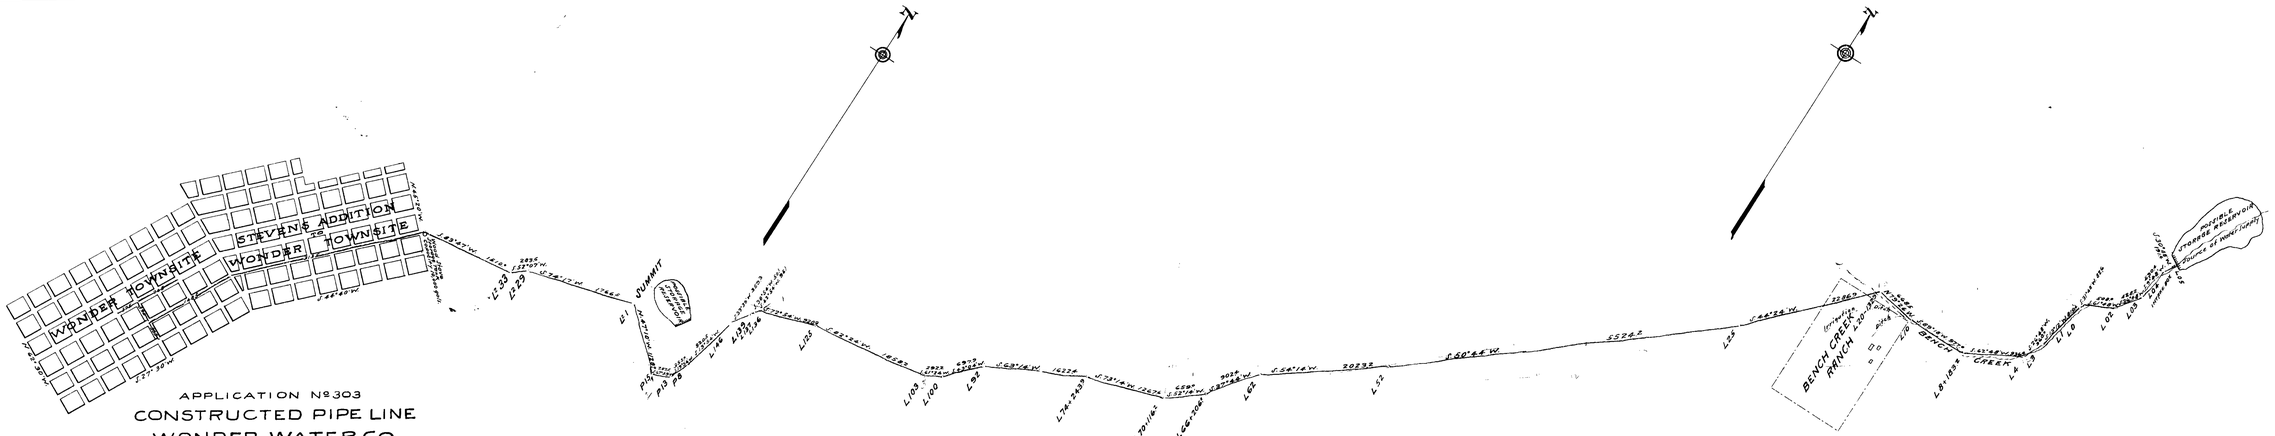

APPLICATION No 303

CONSTRUCTED PIPE LINE

WONDER WATER CO.

FROM

BENCH CREEK TO WONDER

CHURCHILL COUNTY

NEVADA

Scale 1000 Feet = 1 Inch

D H BLOSSOM
MINING ENGINEER
WONDER — NEVADA

FILED NOV 15 1906

REFERENCE

Pipe used beginning at Intake Box
500 ft. 6 inch
500 ft. 5 inch
28000 ft. 4 inch
12900 ft. 3 inch
Actual flow delivered at Storage Tank
5000 Gals per hour
Latitude of Wonder 39° 27' N.
Longitude - - 118° 10' W (Approximately)
All on Unsurveyed Public Land.