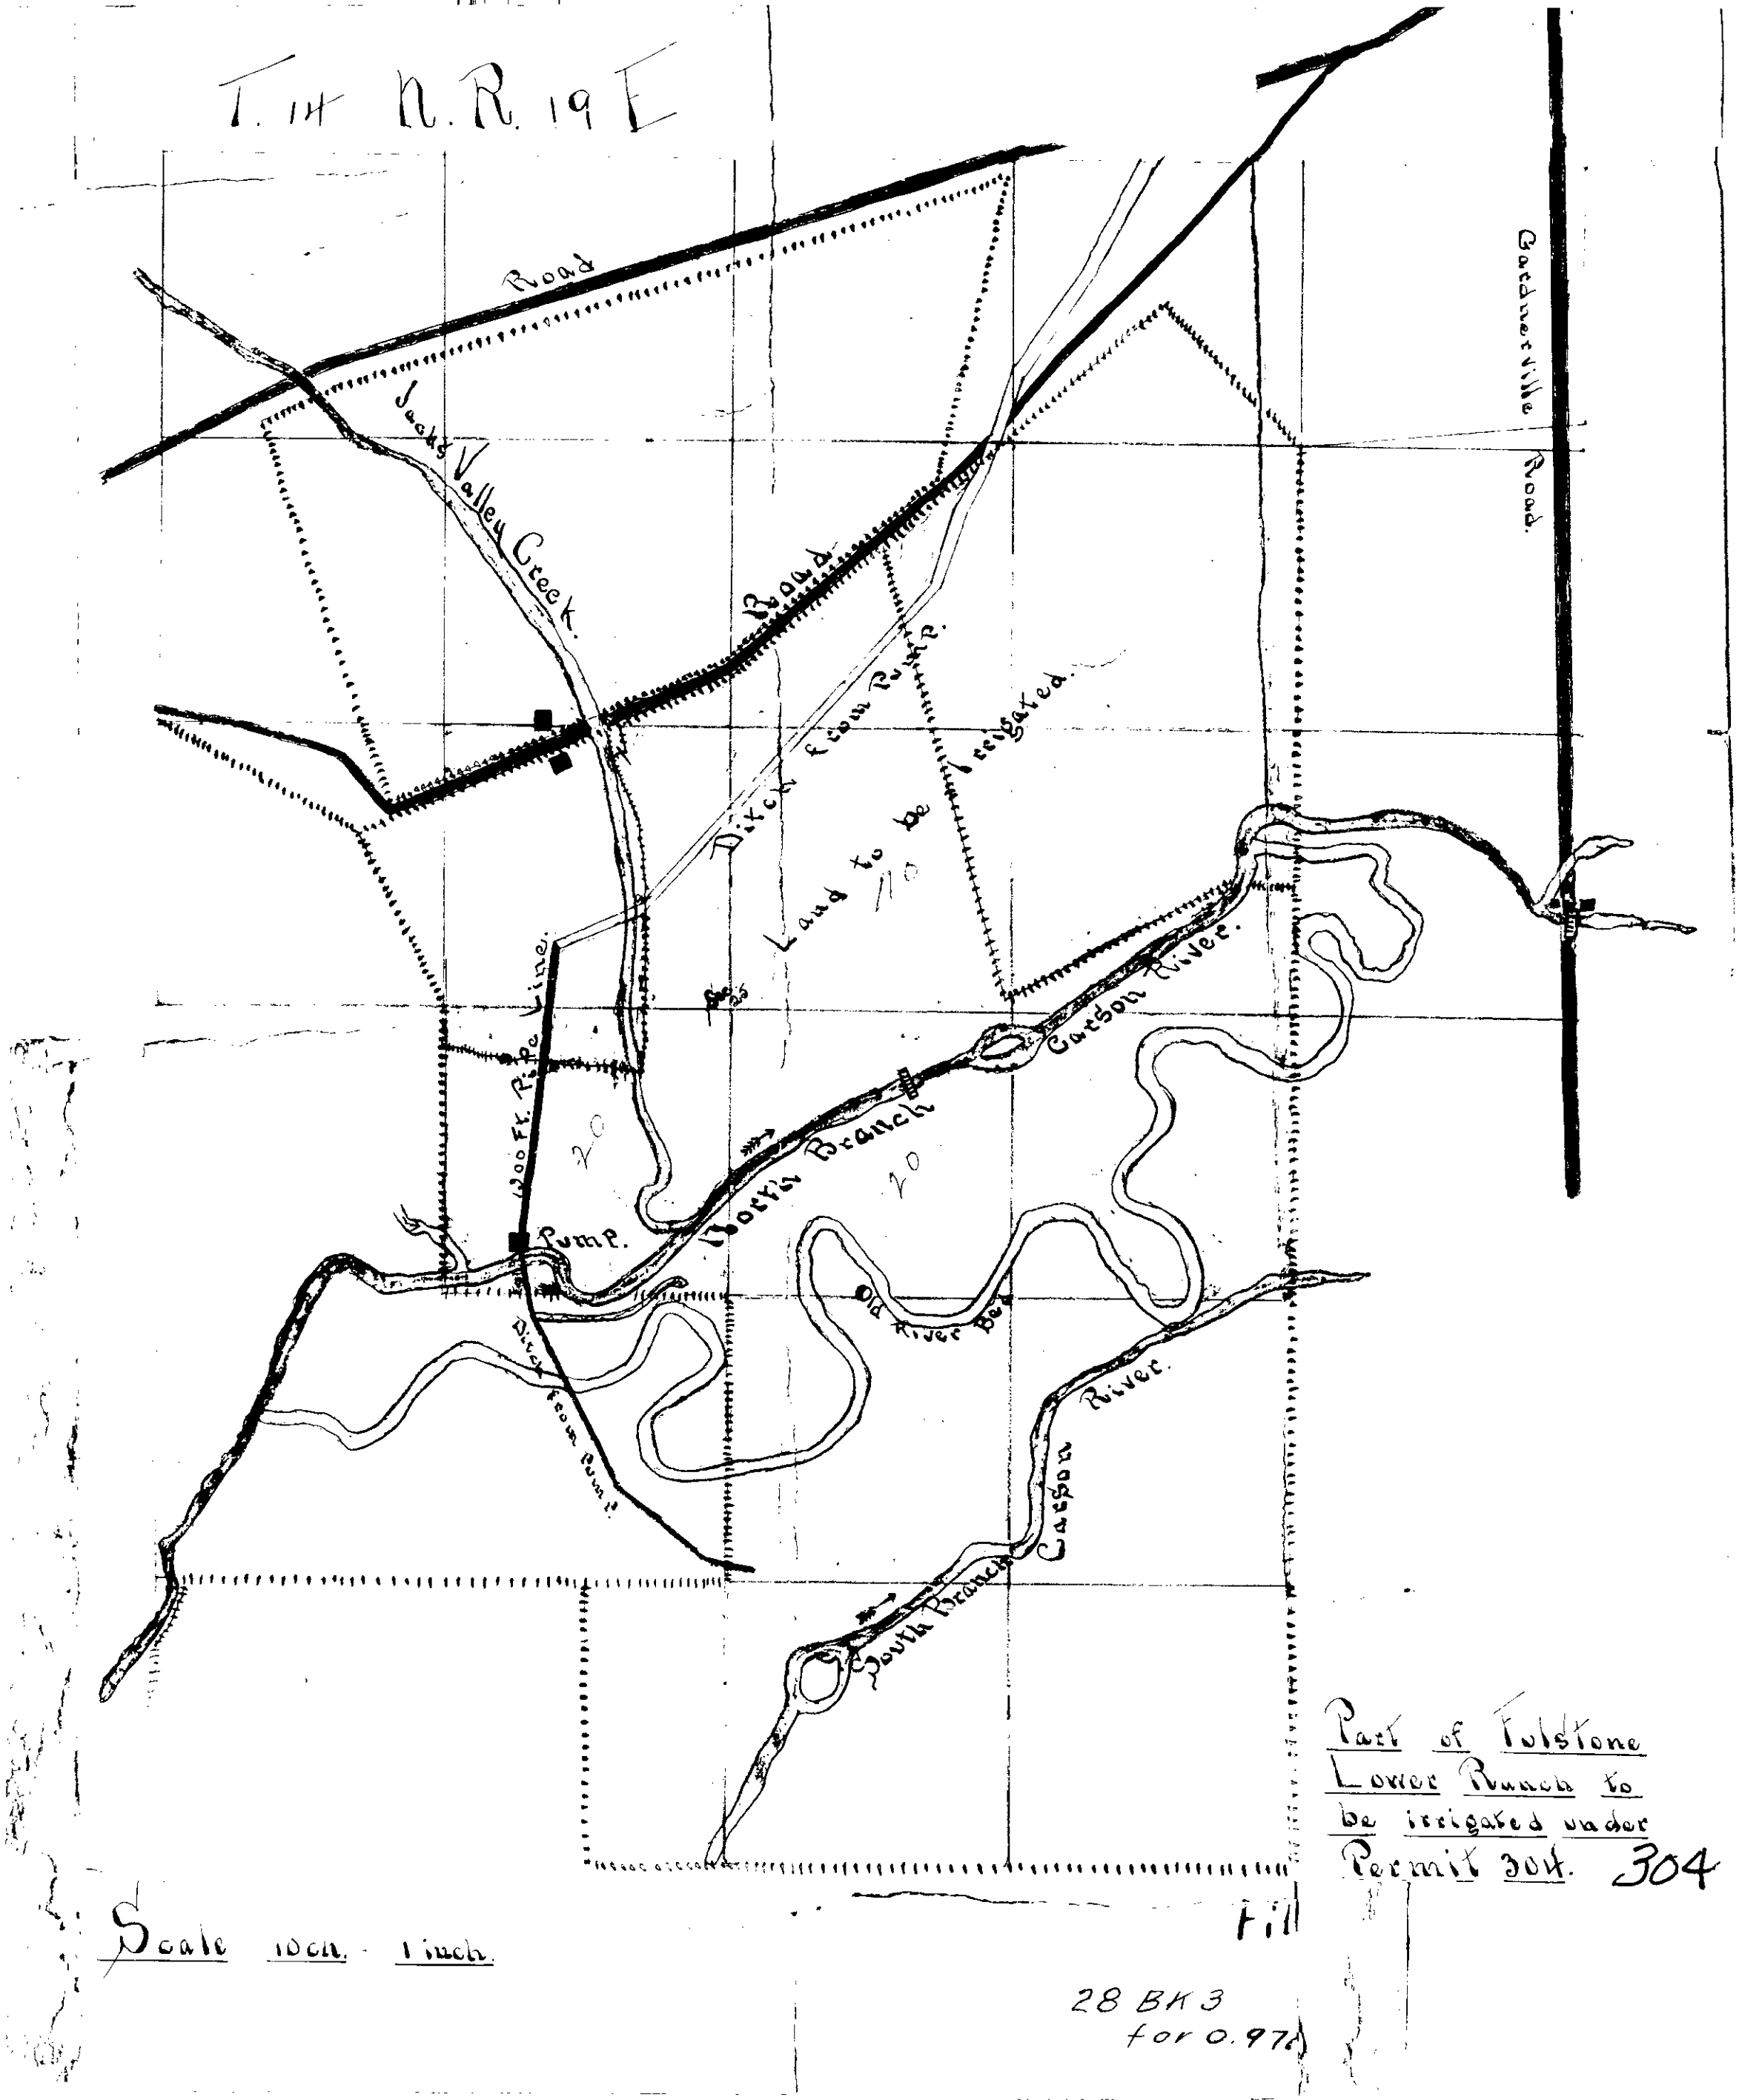
T. 14 N. R. 19 E
Road
Jacks Valley Creek.
Road
Ditch from Pump
Land to be Irrigated.
Gardnerville
Road.
Carson River.
200 Ft. Pipe Line.
Pump.
North Branch
Old River Bed
Ditch from Pump
Carson River.
South Branch
Part of Tolstone Lower Ranch to be irrigated under Permit 304.
304
Scale 10 ch. - 1 inch.
28 BK 3
for 0.97

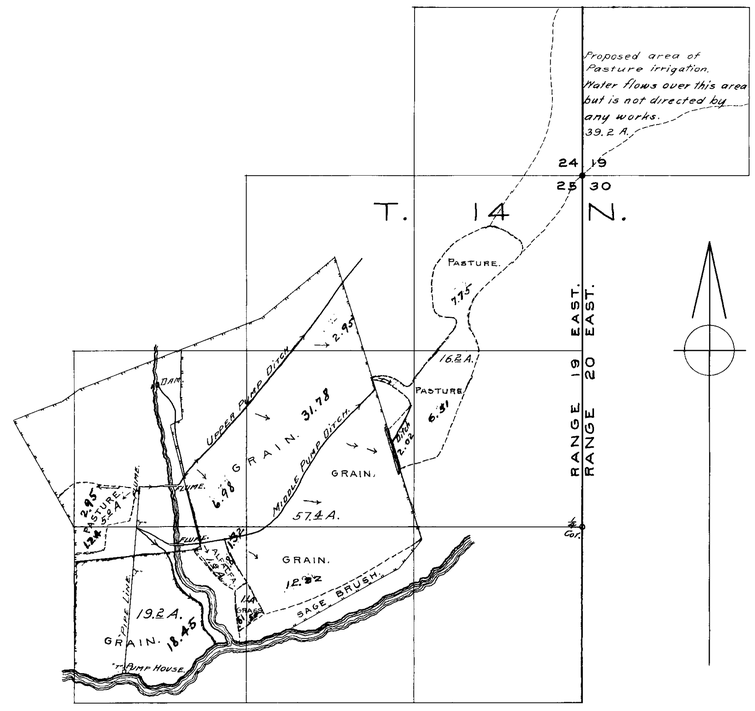

73.70	76.60 Acres -		Grain
1.30	1.30	"	Alfalfa
20.47	21.20	"	Pasture
1.11	1.10	"	Grass
97.08 -	100.70	Acres	Total

This is to certify that I have made a survey of the lands represented on map herewith, and the map accurately represents said lands, drawn to scale, from the field notes of said survey.

Wm. H. Coleman

MAP OF LAND OWNED BY

CHARLES L. FULSTONE

CARSON VALLEY, DOUGLAS COUNTY, NEVADA.

Scale:— 1 Inch = 600 Feet.

28 BK3 6-24-12
for 0.971 c.f.s.

304 304.