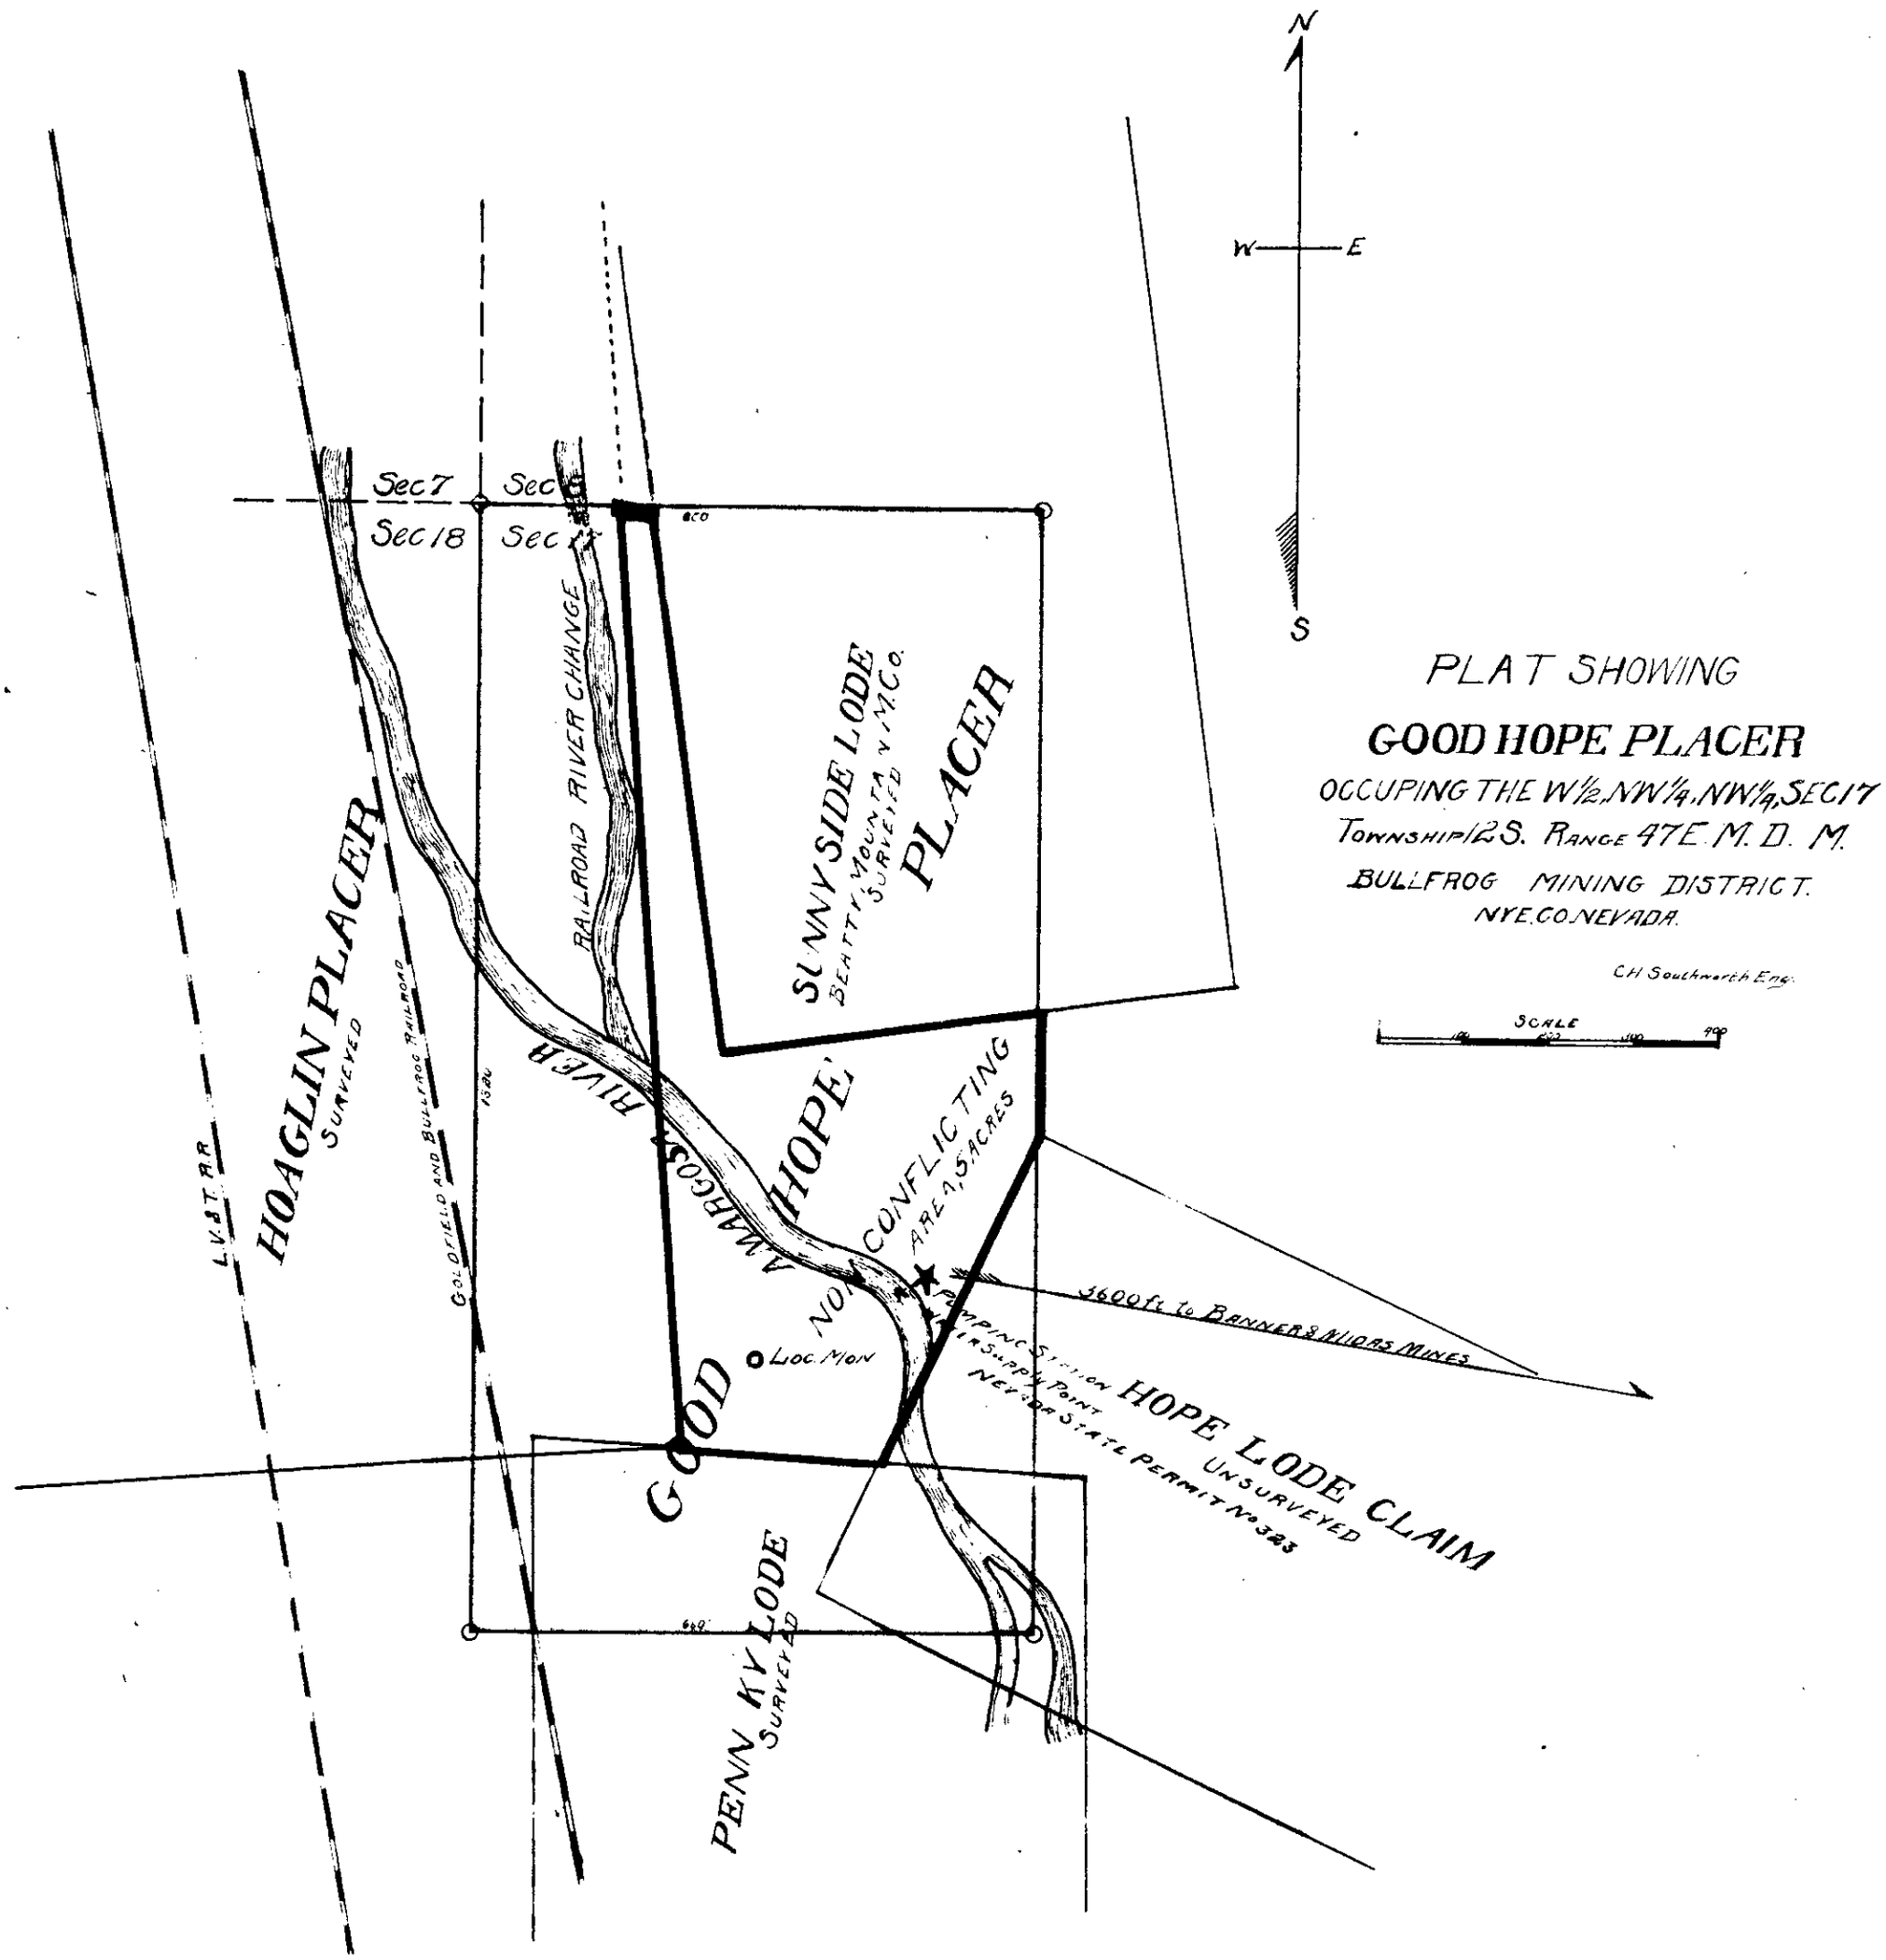
N
W
E
S
PLAT SHOWING
GOOD HOPE PLACER
OCCUPING THE W½, NW¼, NW¼, SEC 17
TOWNSHIP 12 S. RANGE 47 E. M. D. M.
BULLFROG MINING DISTRICT.
NYE CO. NEVADA.
C.H. Southworth Eng.
SCALE
Sec 7
Sec 18
Sec 17
RAILROAD RIVER CHANGE
SUNNYSIDE LODE
BEATTY MOUNTAIN SURVEYED
PLACER
HOAGLIN PLACER
SURVEYED
L.V.&T. R.R.
GOLDFIELD AND BULLFROG RAILROAD
AMARGOSA RIVER
GOOD HOPE
NON CONFLICTING AREA, 5 ACRES
LOC. MON.
3600 ft. to BANNER & ALLDAS MINES
PUMPING STATION
WATER SUPPLY POINT
NEVADA STATE PERMIT No 323
HOPE LODE CLAIM
UNSURVEYED
PENNSYLVANIA LODE
SURVEYED