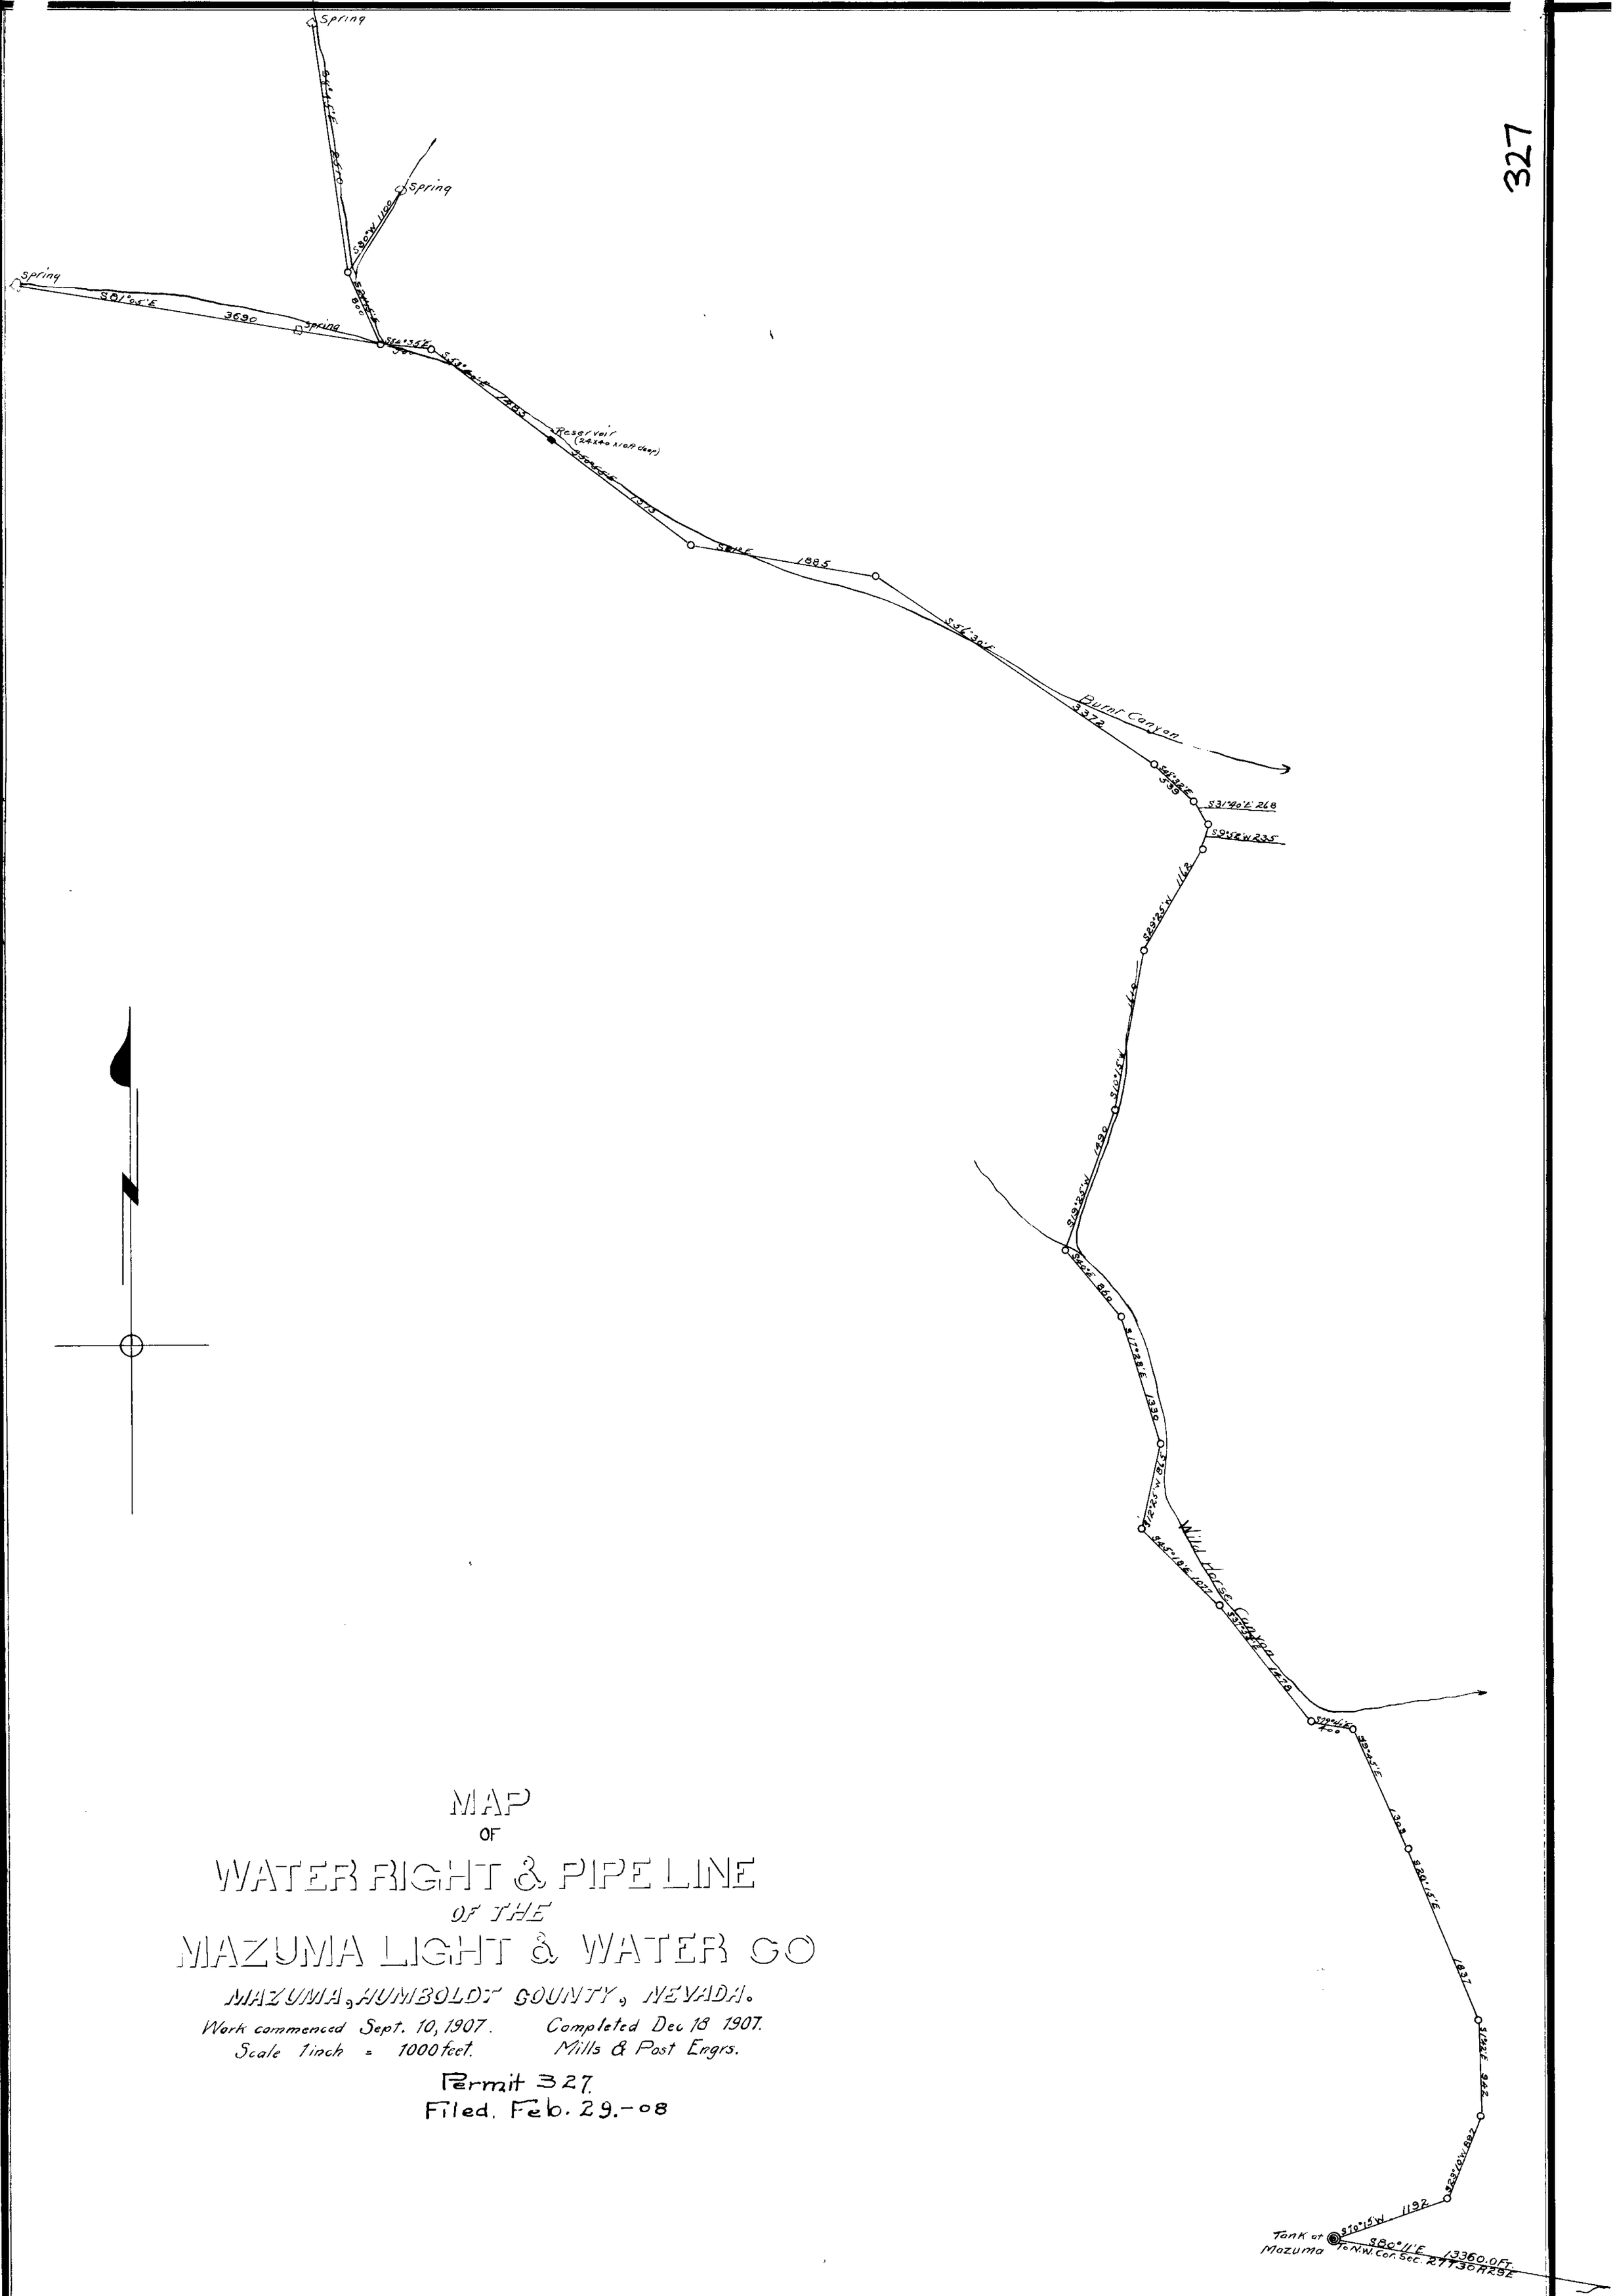

MAP
OF
WATER RIGHT & PIPE LINE
OF THE
MAZUMA LIGHT & WATER CO

MAZUMA, HUMBOLDT COUNTY, NEVADA.

Work commenced Sept. 10, 1907. *Completed Dec 18 1907.*
Scale 1 inch = 1000 feet. *Mills & Post Engrs.*

Permit 327.
Filed. Feb. 29.-08