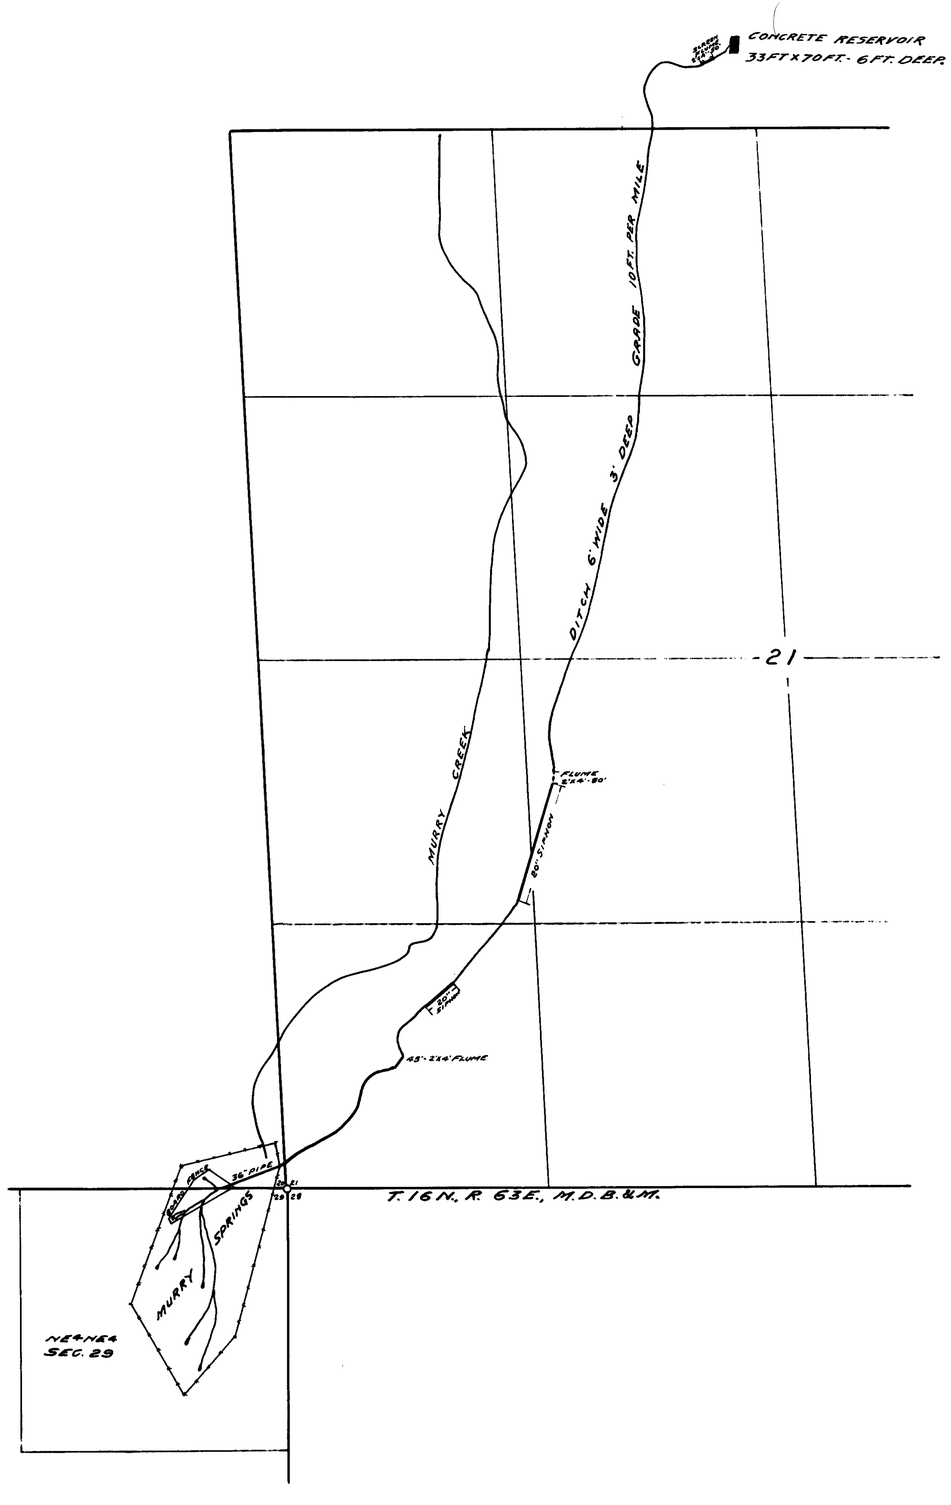

STATE OF NEVADA.
County of White Pine S.S.

F. W. Millard, being first duly sworn, deposes and says, that the above map, consisting of Sheets Nos 1 & 2, is a true and accurate plat showing the ditches, pipe lines and power works of the ELY WATER COMPANY, from MURRY SPRINGS, as taken from the field notes of a survey, made by me. Completed on the 5th day of May. 1924. That the map and survey were made at the instance of the ELY WATER COMPANY, owner of said works, and that it truly represents the works described in PERMIT No. 338.

F. W. Millard
Surveyor.

Subscribed and sworn to before me this 26th day of May. 1924.

[illegible]
Notary Public, in and for White Pine County, Nevada.

June 7, 1924

Under #339 1086, Bk. 5 Dec. 16, 1924 for municipal and power

MAP IN TWO SHEETS
SHOWING MURRY SPRINGS AS USED FOR
MUNICIPAL & POWER PURPOSES
BY THE
ELY WATER COMPANY
SURVEYED BY ED. MILLARD & SON.
ELY, NEVADA.
SCALE 1-IN. = 400 FT.
Place in files under
SHEET NO. 1.

(338)-339-828

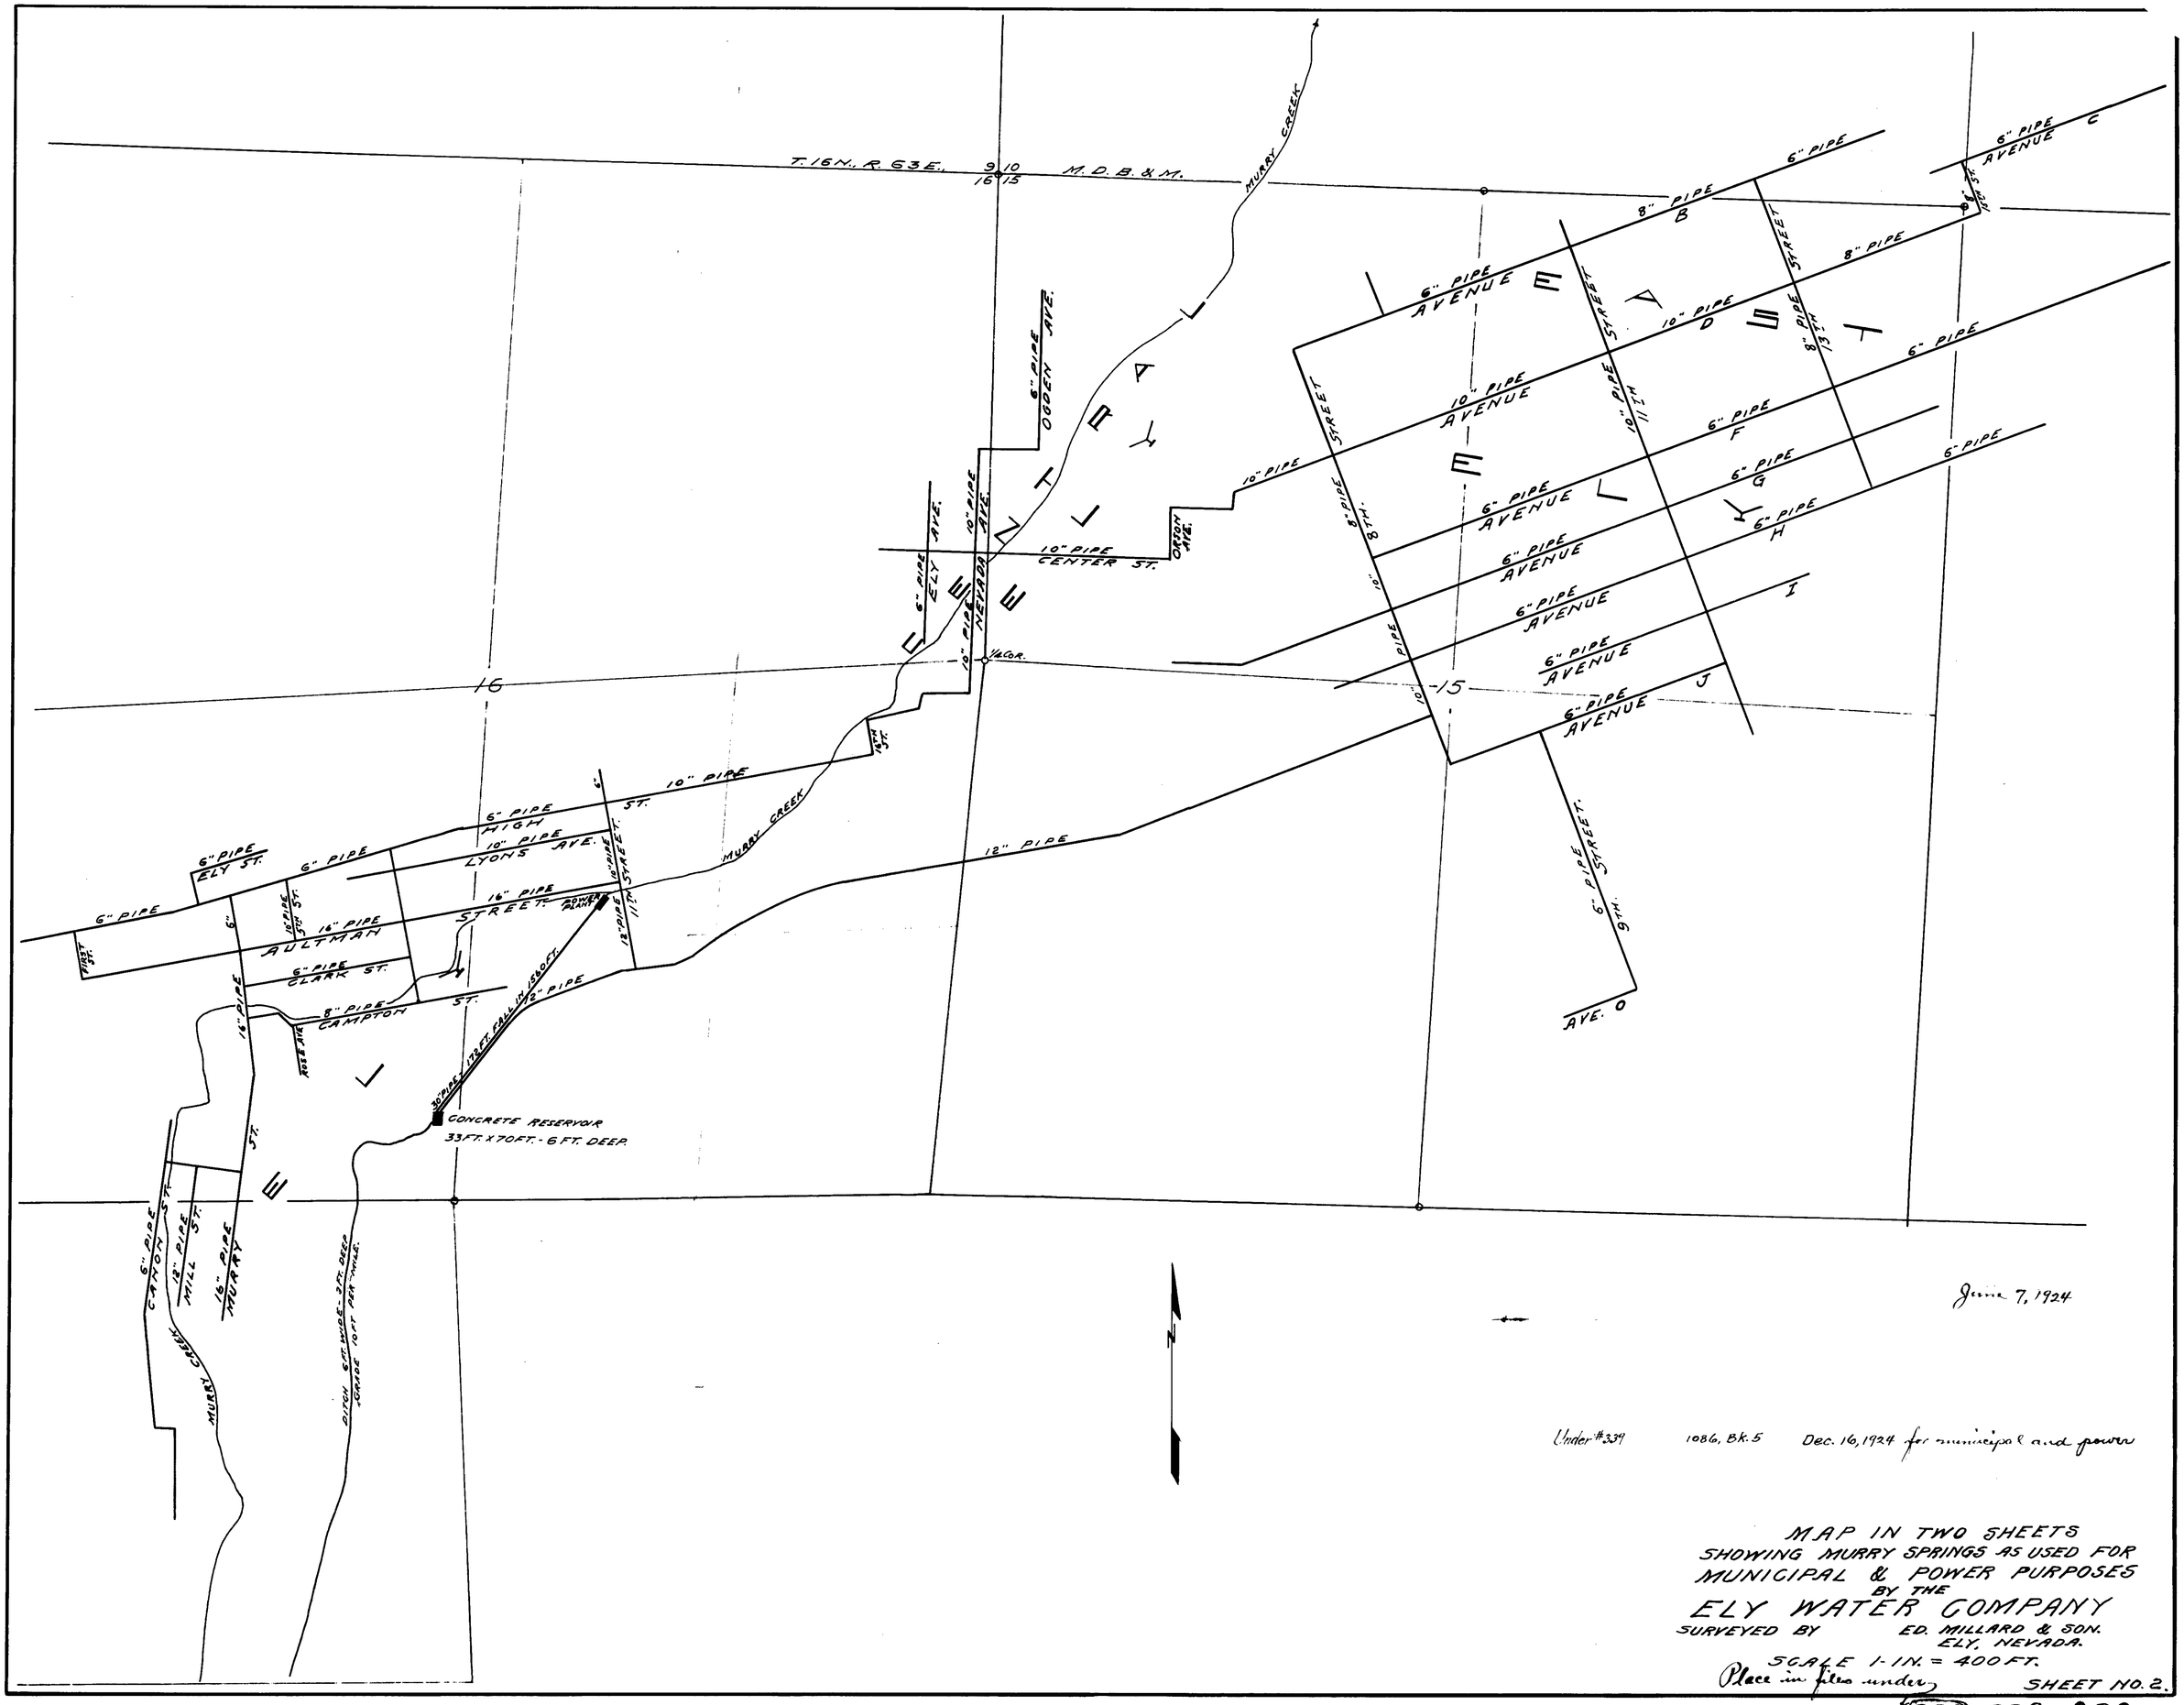

June 7, 1924

Under #339 1086, Bk. 5 Dec. 16, 1924 for municipal and power

MAP IN TWO SHEETS
SHOWING MURRY SPRINGS AS USED FOR
MUNICIPAL & POWER PURPOSES
BY THE
ELY WATER COMPANY
SURVEYED BY ED. MILLARD & SON.
ELY, NEVADA.
SCALE 1-IN. = 400 FT.
Place in files under SHEET NO. 2.

338-339-828