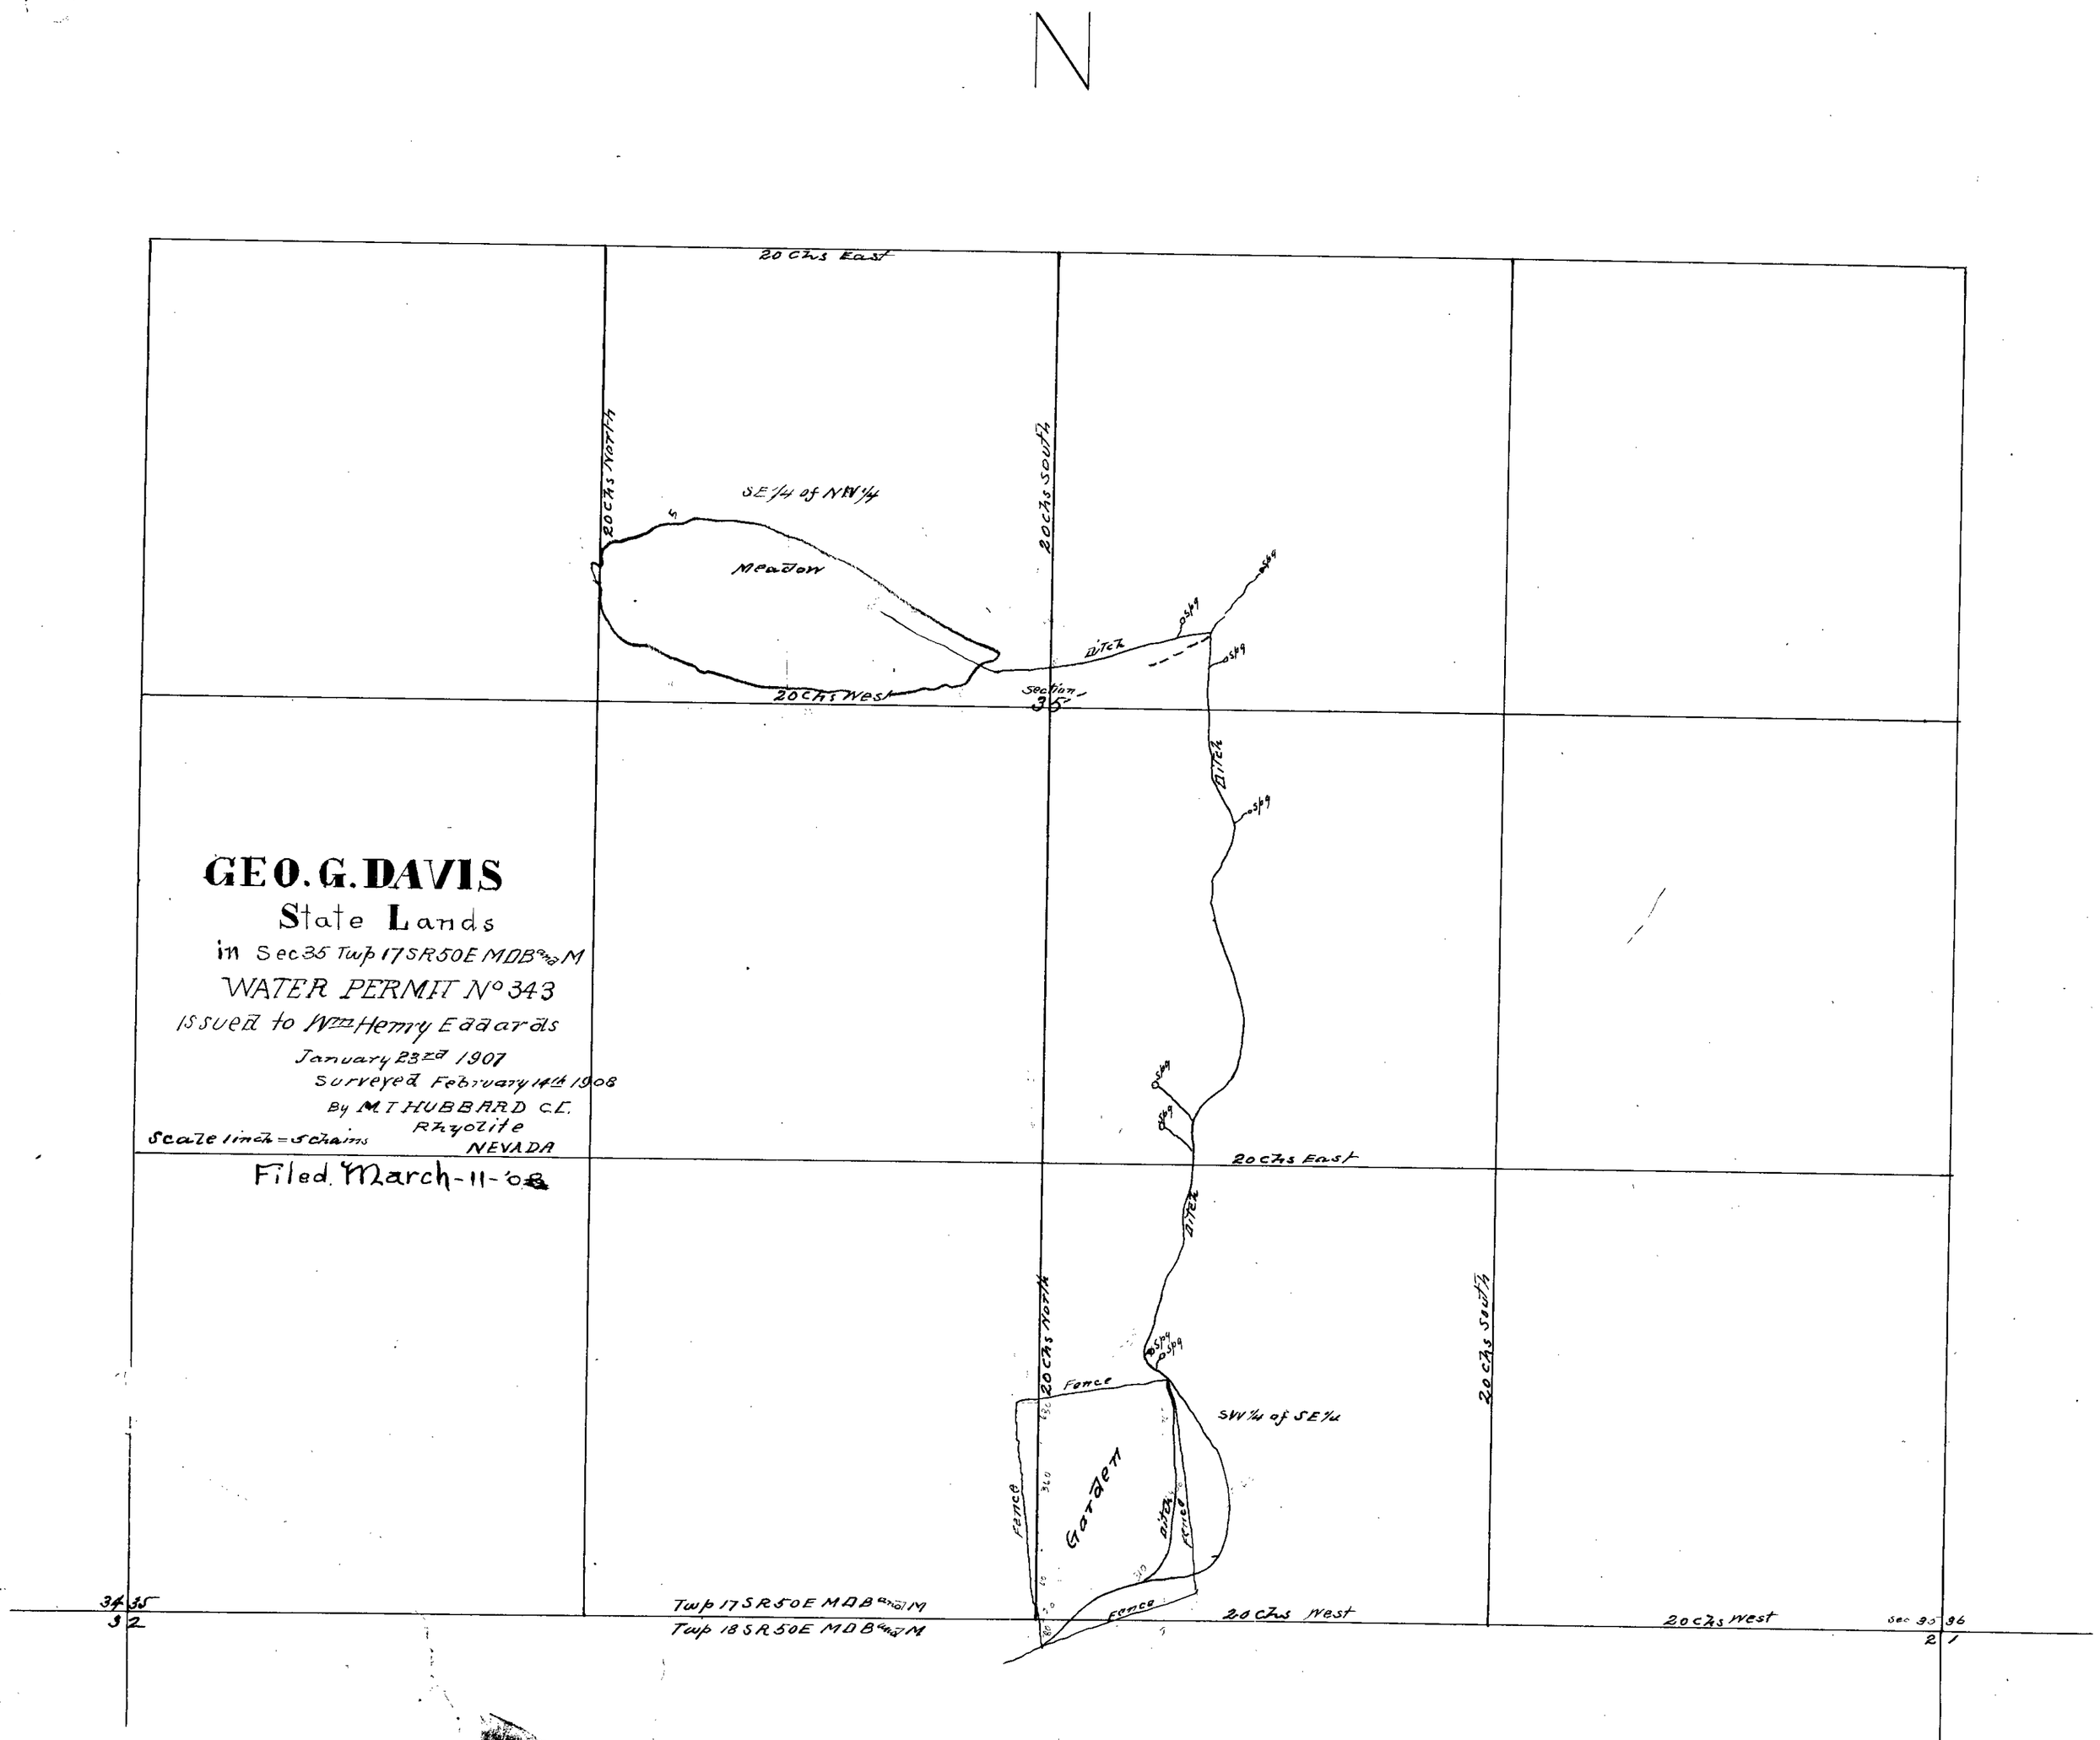
N
20 Chs East
20 Chs North
20 Chs South
SE¼ of NW¼
Meadow
Ditch
Spg
20 Chs West
Section 35
GEO. G. DAVIS
State Lands
in Sec 35 Twp 17 S R 50 E MDB&M
WATER PERMIT No 343
Issued to Wm Henry Edwards
January 23rd 1907
Surveyed February 14th 1908
By M T HUBBARD C.E.
Rhyolite
NEVADA
Scale 1 inch = 5 chains
Filed March-11-'08
20 Chs East
20 Chs North
20 Chs South
Fence
SW¼ of SE¼
Garden
20 Chs West
20 Chs West
Twp 17 S R 50 E MDB&M
Twp 18 S R 50 E MDB&M
34 35
3 2
Sec 36
2 1

343