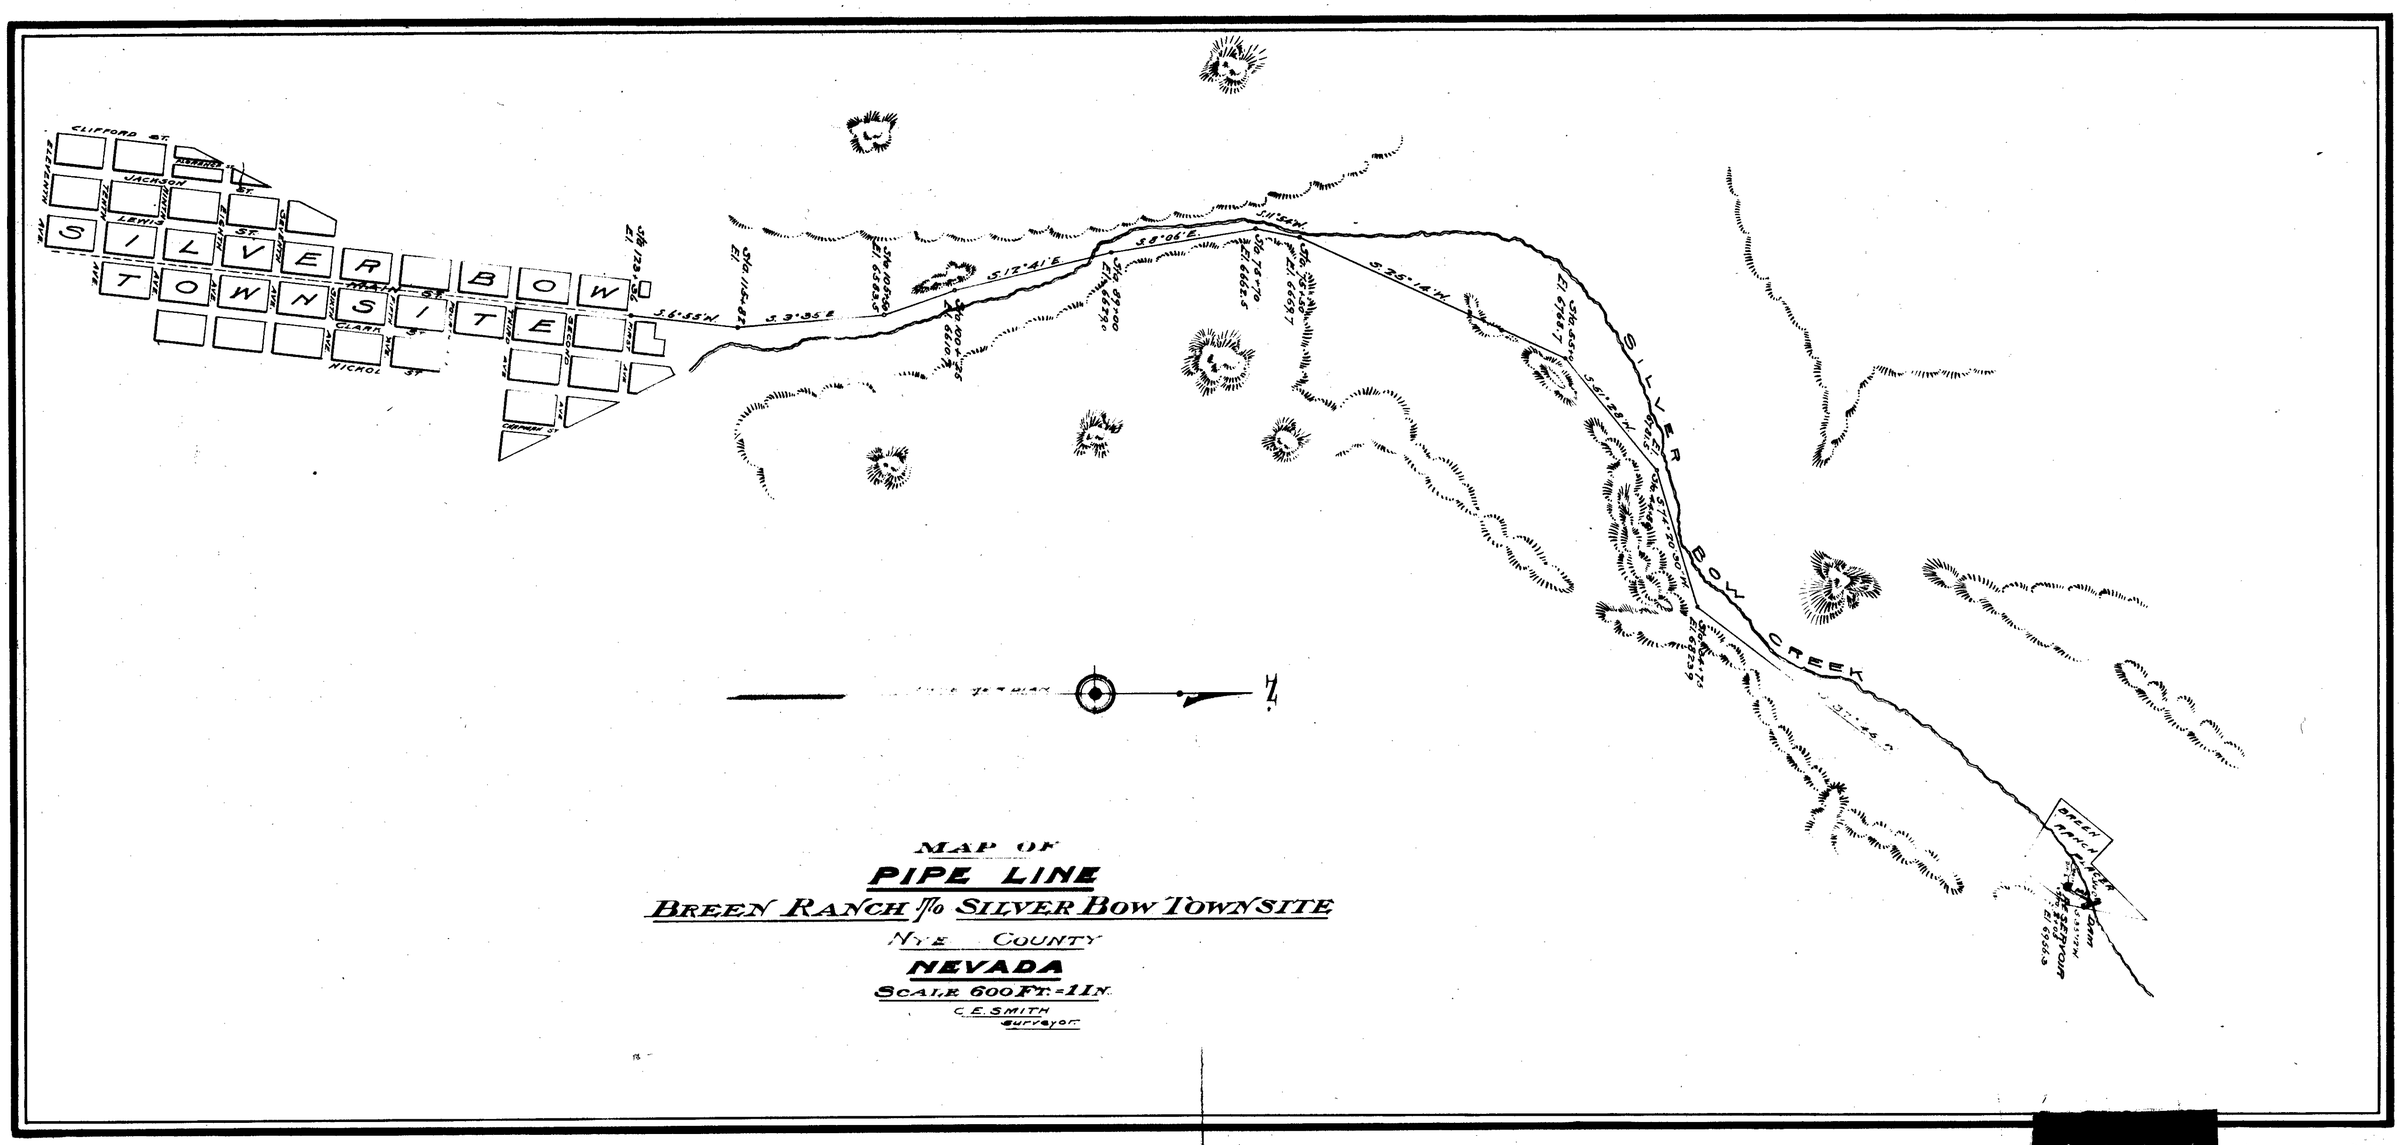


MAP OF

**PIPE LINE**

BREEN RANCH TO SILVER BOW TOWNSITE

NYE COUNTY

**NEVADA**

SCALE 600 FT. = 1 IN.

C. E. SMITH
Surveyor