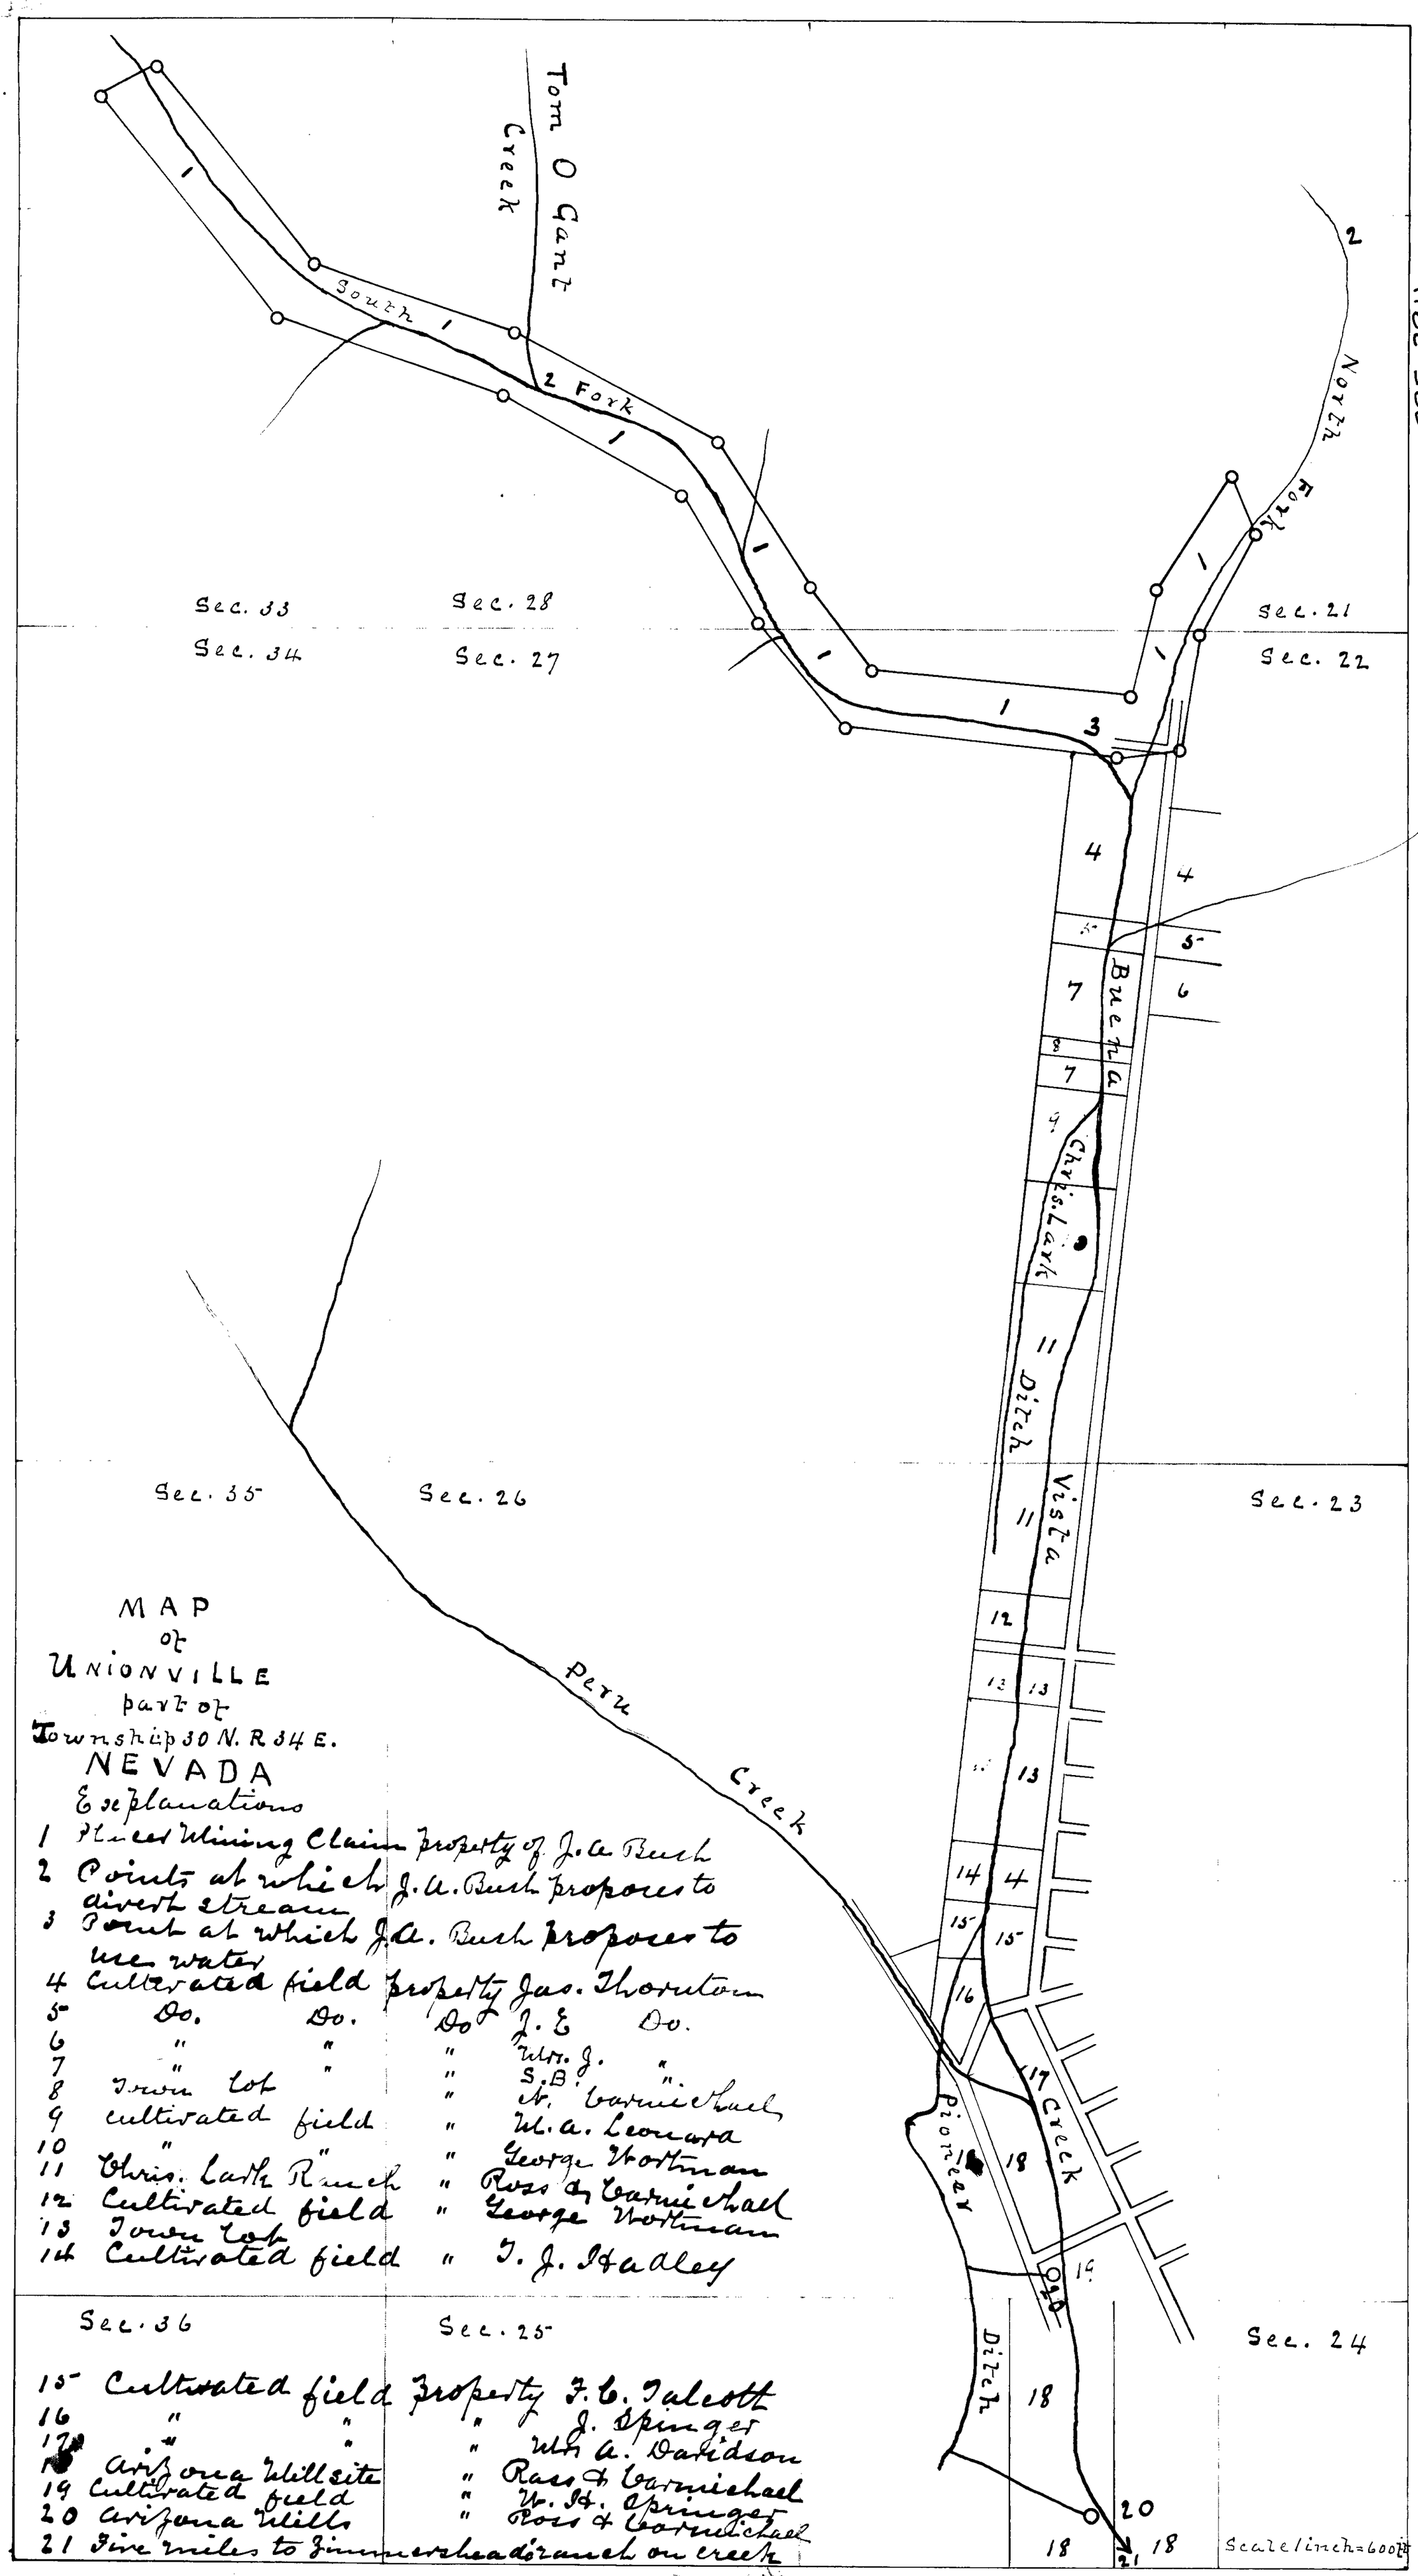

MAP
of
UNIONVILLE
part of
Township 30 N. R 34 E.
NEVADA

Explanations

1 Placer Mining Claim property of J. A. Bush
2 Points at which J. A. Bush proposes to divert stream
3 Point at which J. A. Bush proposes to use water
4 Cultivated field property Jas. Thornton
5 Do. Do. Do J. E Do.
6 " " " Wm. J. "
7 " " " S. B. "
8 Town lot " N. Carmichael
9 cultivated field " W. A. Leonard
10 " " " George Hortman
11 Chris. Lark Ranch " Ross & Carmichael
12 Cultivated field " George Hortman
13 Town lot
14 Cultivated field " T. J. Hadley

Sec. 36 Sec. 25

15 Cultivated field property T. B. Talcott
16 " " " J. Springer
17 " " " Wm A. Davidson
18 Arizona Millsite " Ross & Carmichael
19 Cultivated field " W. H. Springer
20 Arizona Mills " Ross & Carmichael
21 Five miles to Zimmerhead ranch on creek

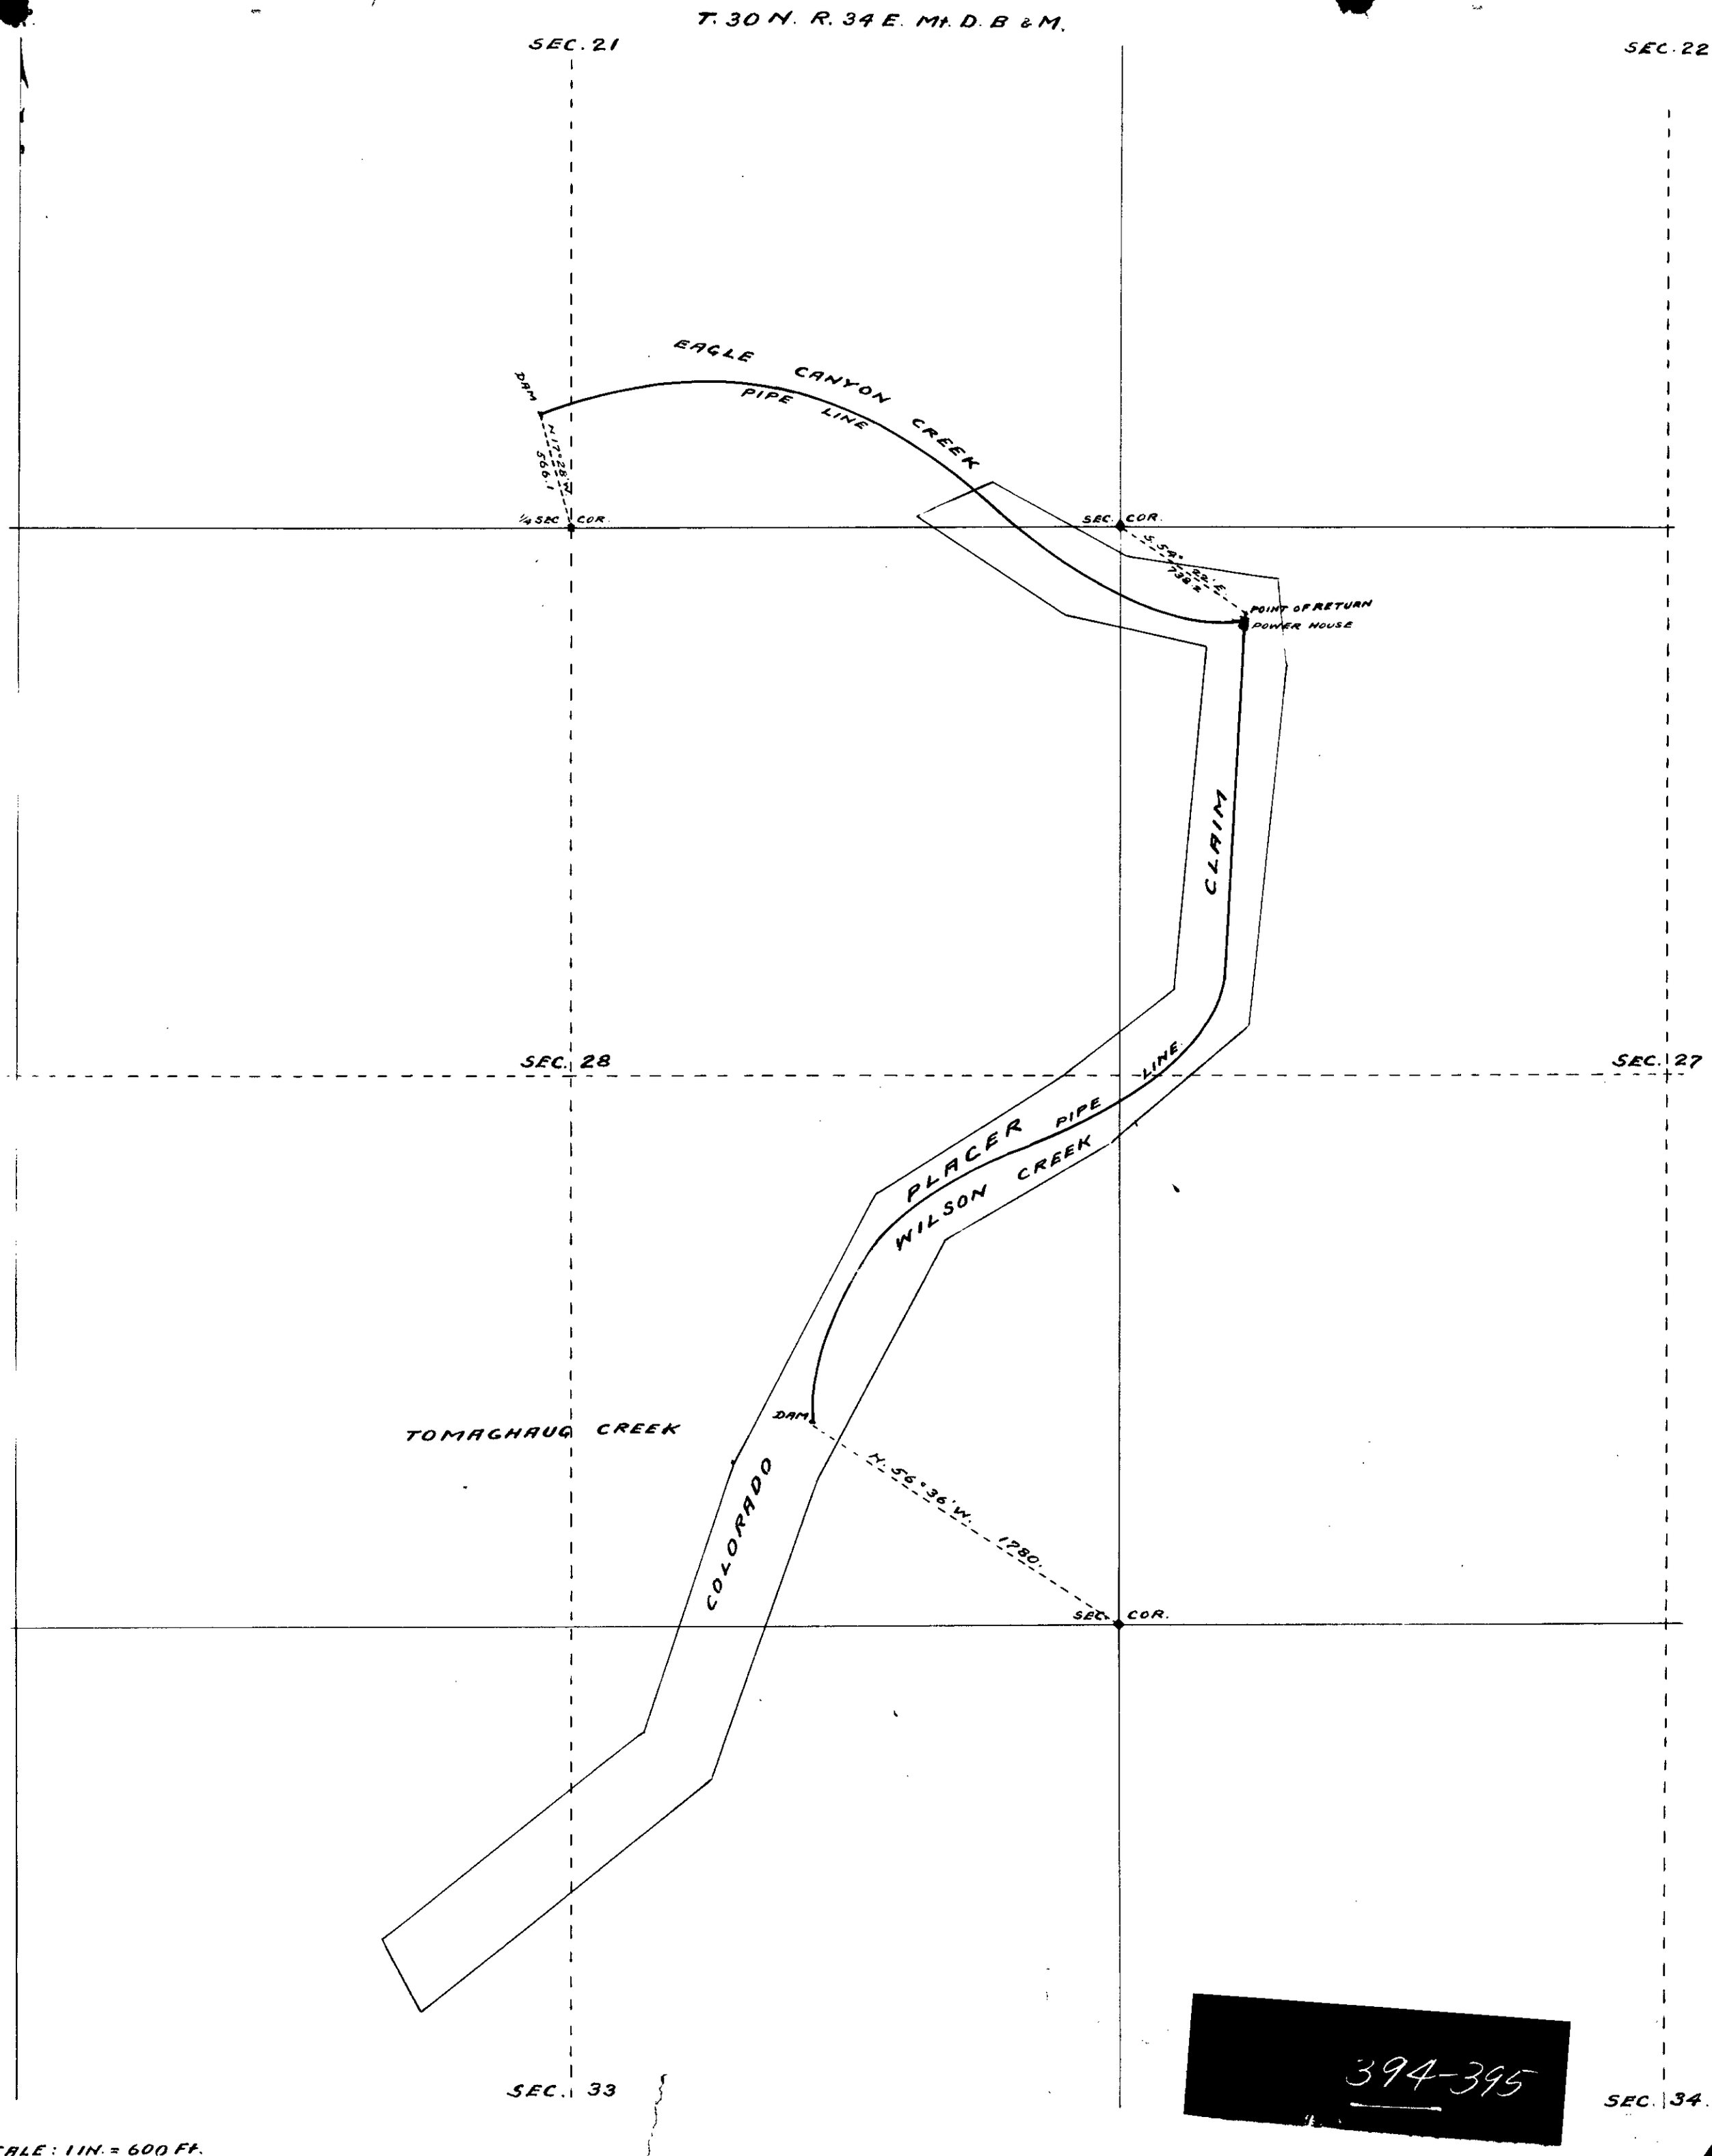
T. 30 N. R. 34 E. Mt. D. B & M.
SEC. 21
SEC. 22
EAGLE CANYON CREEK
PIPE LINE
DAM
N. 17° 28' W.
566.1
1/4 SEC. COR.
SEC. COR.
S. 54° 52' E.
738.8
POINT OF RETURN
POWER HOUSE
CLAIM
SEC. 28
SEC. 27
PLACER PIPE LINE
WILSON CREEK
TOMAGHAUG CREEK
DAM
COLORADO
N. 56° 36' W.
1780.
SEC. COR.
SEC. 33
SEC. 34
SCALE: 1 IN. = 600 FT.

394-395