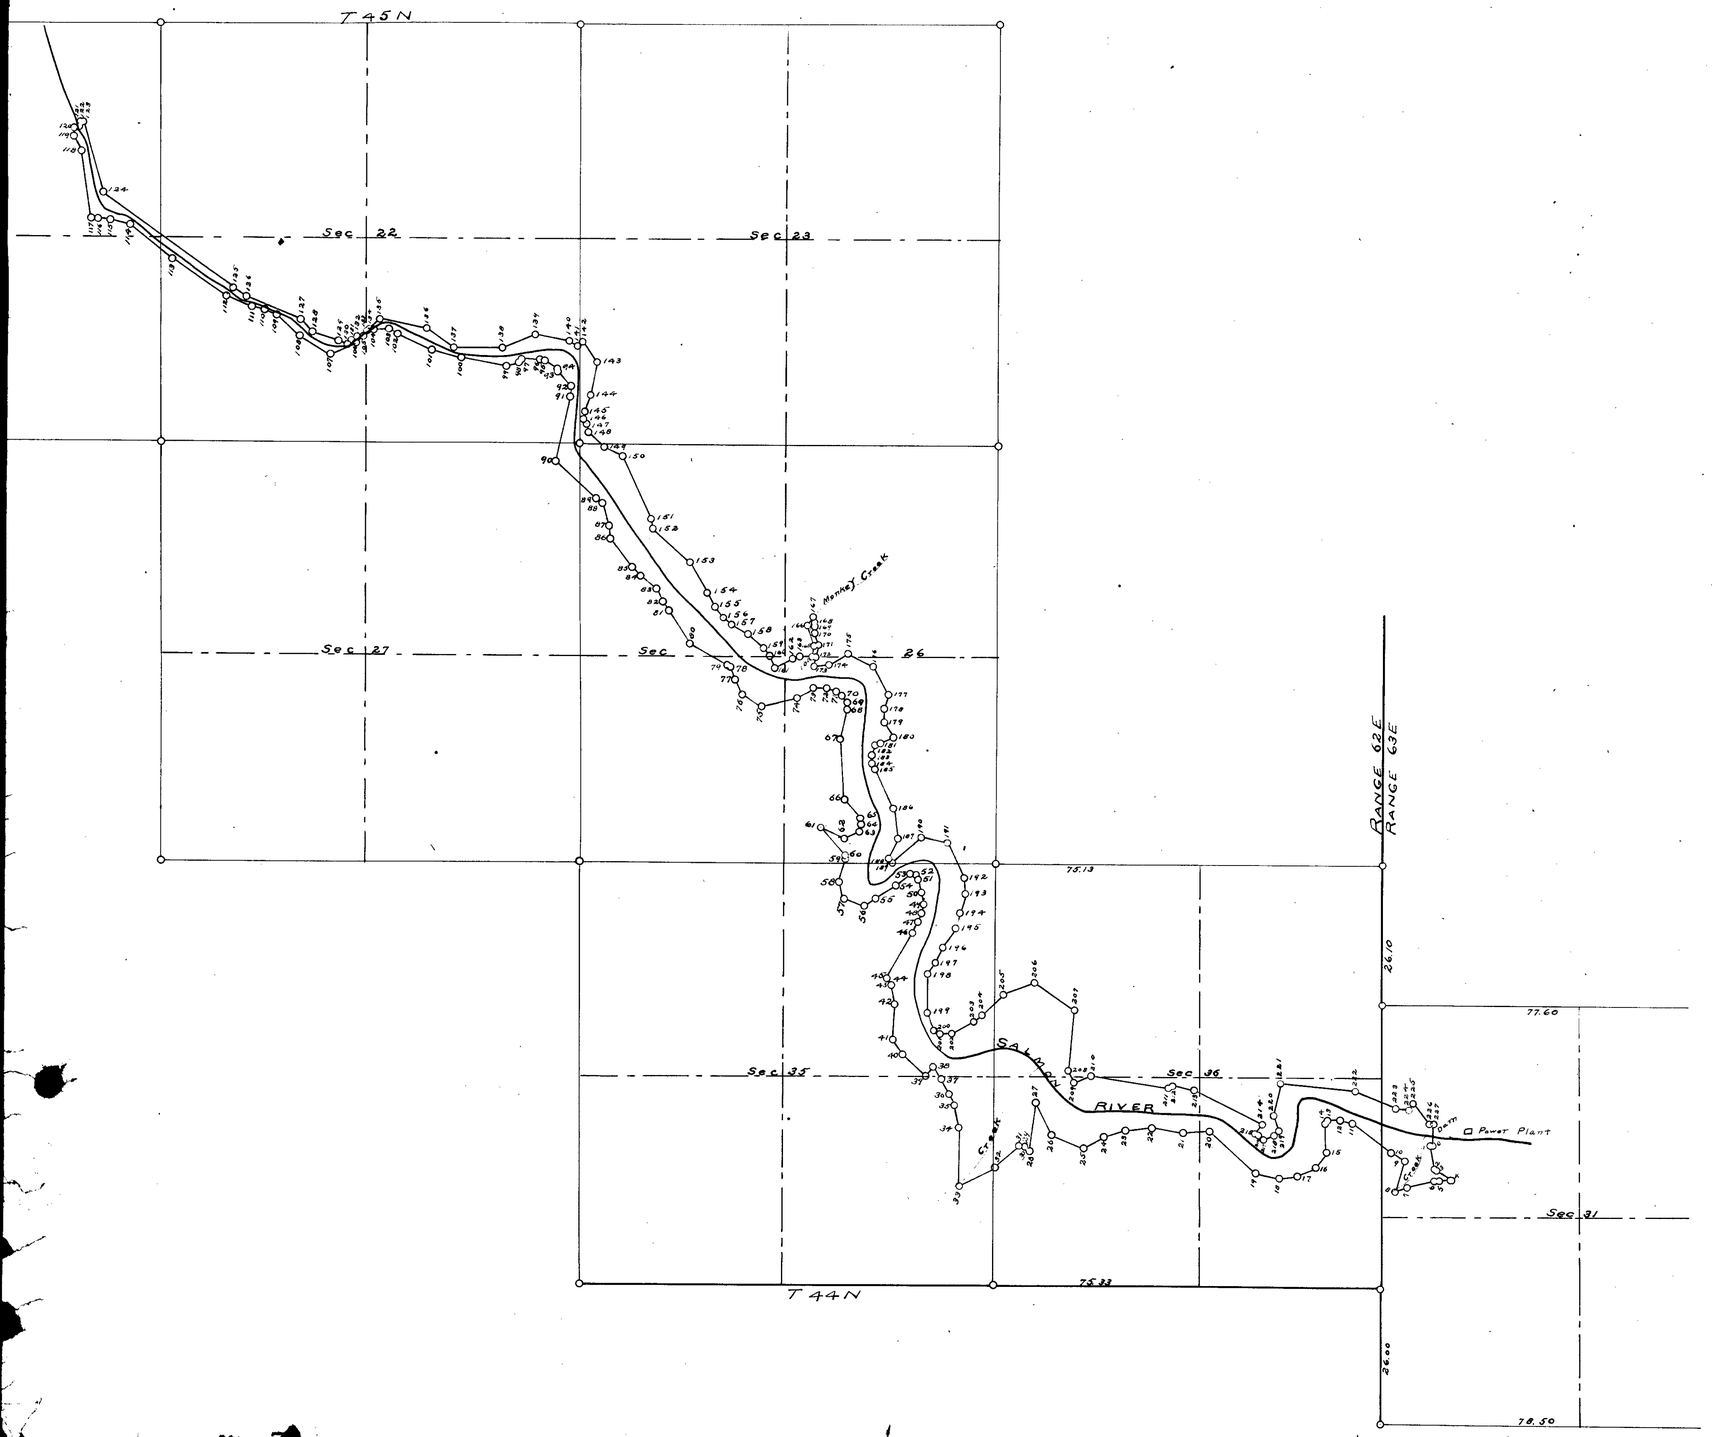

PROPOSED RESERVOIR

OF THE

NEVADA COPPER, MINING, MILLING AND POWER CO

Scale 1 in = 1000 ft.

E. L. Brissell C.E.

413

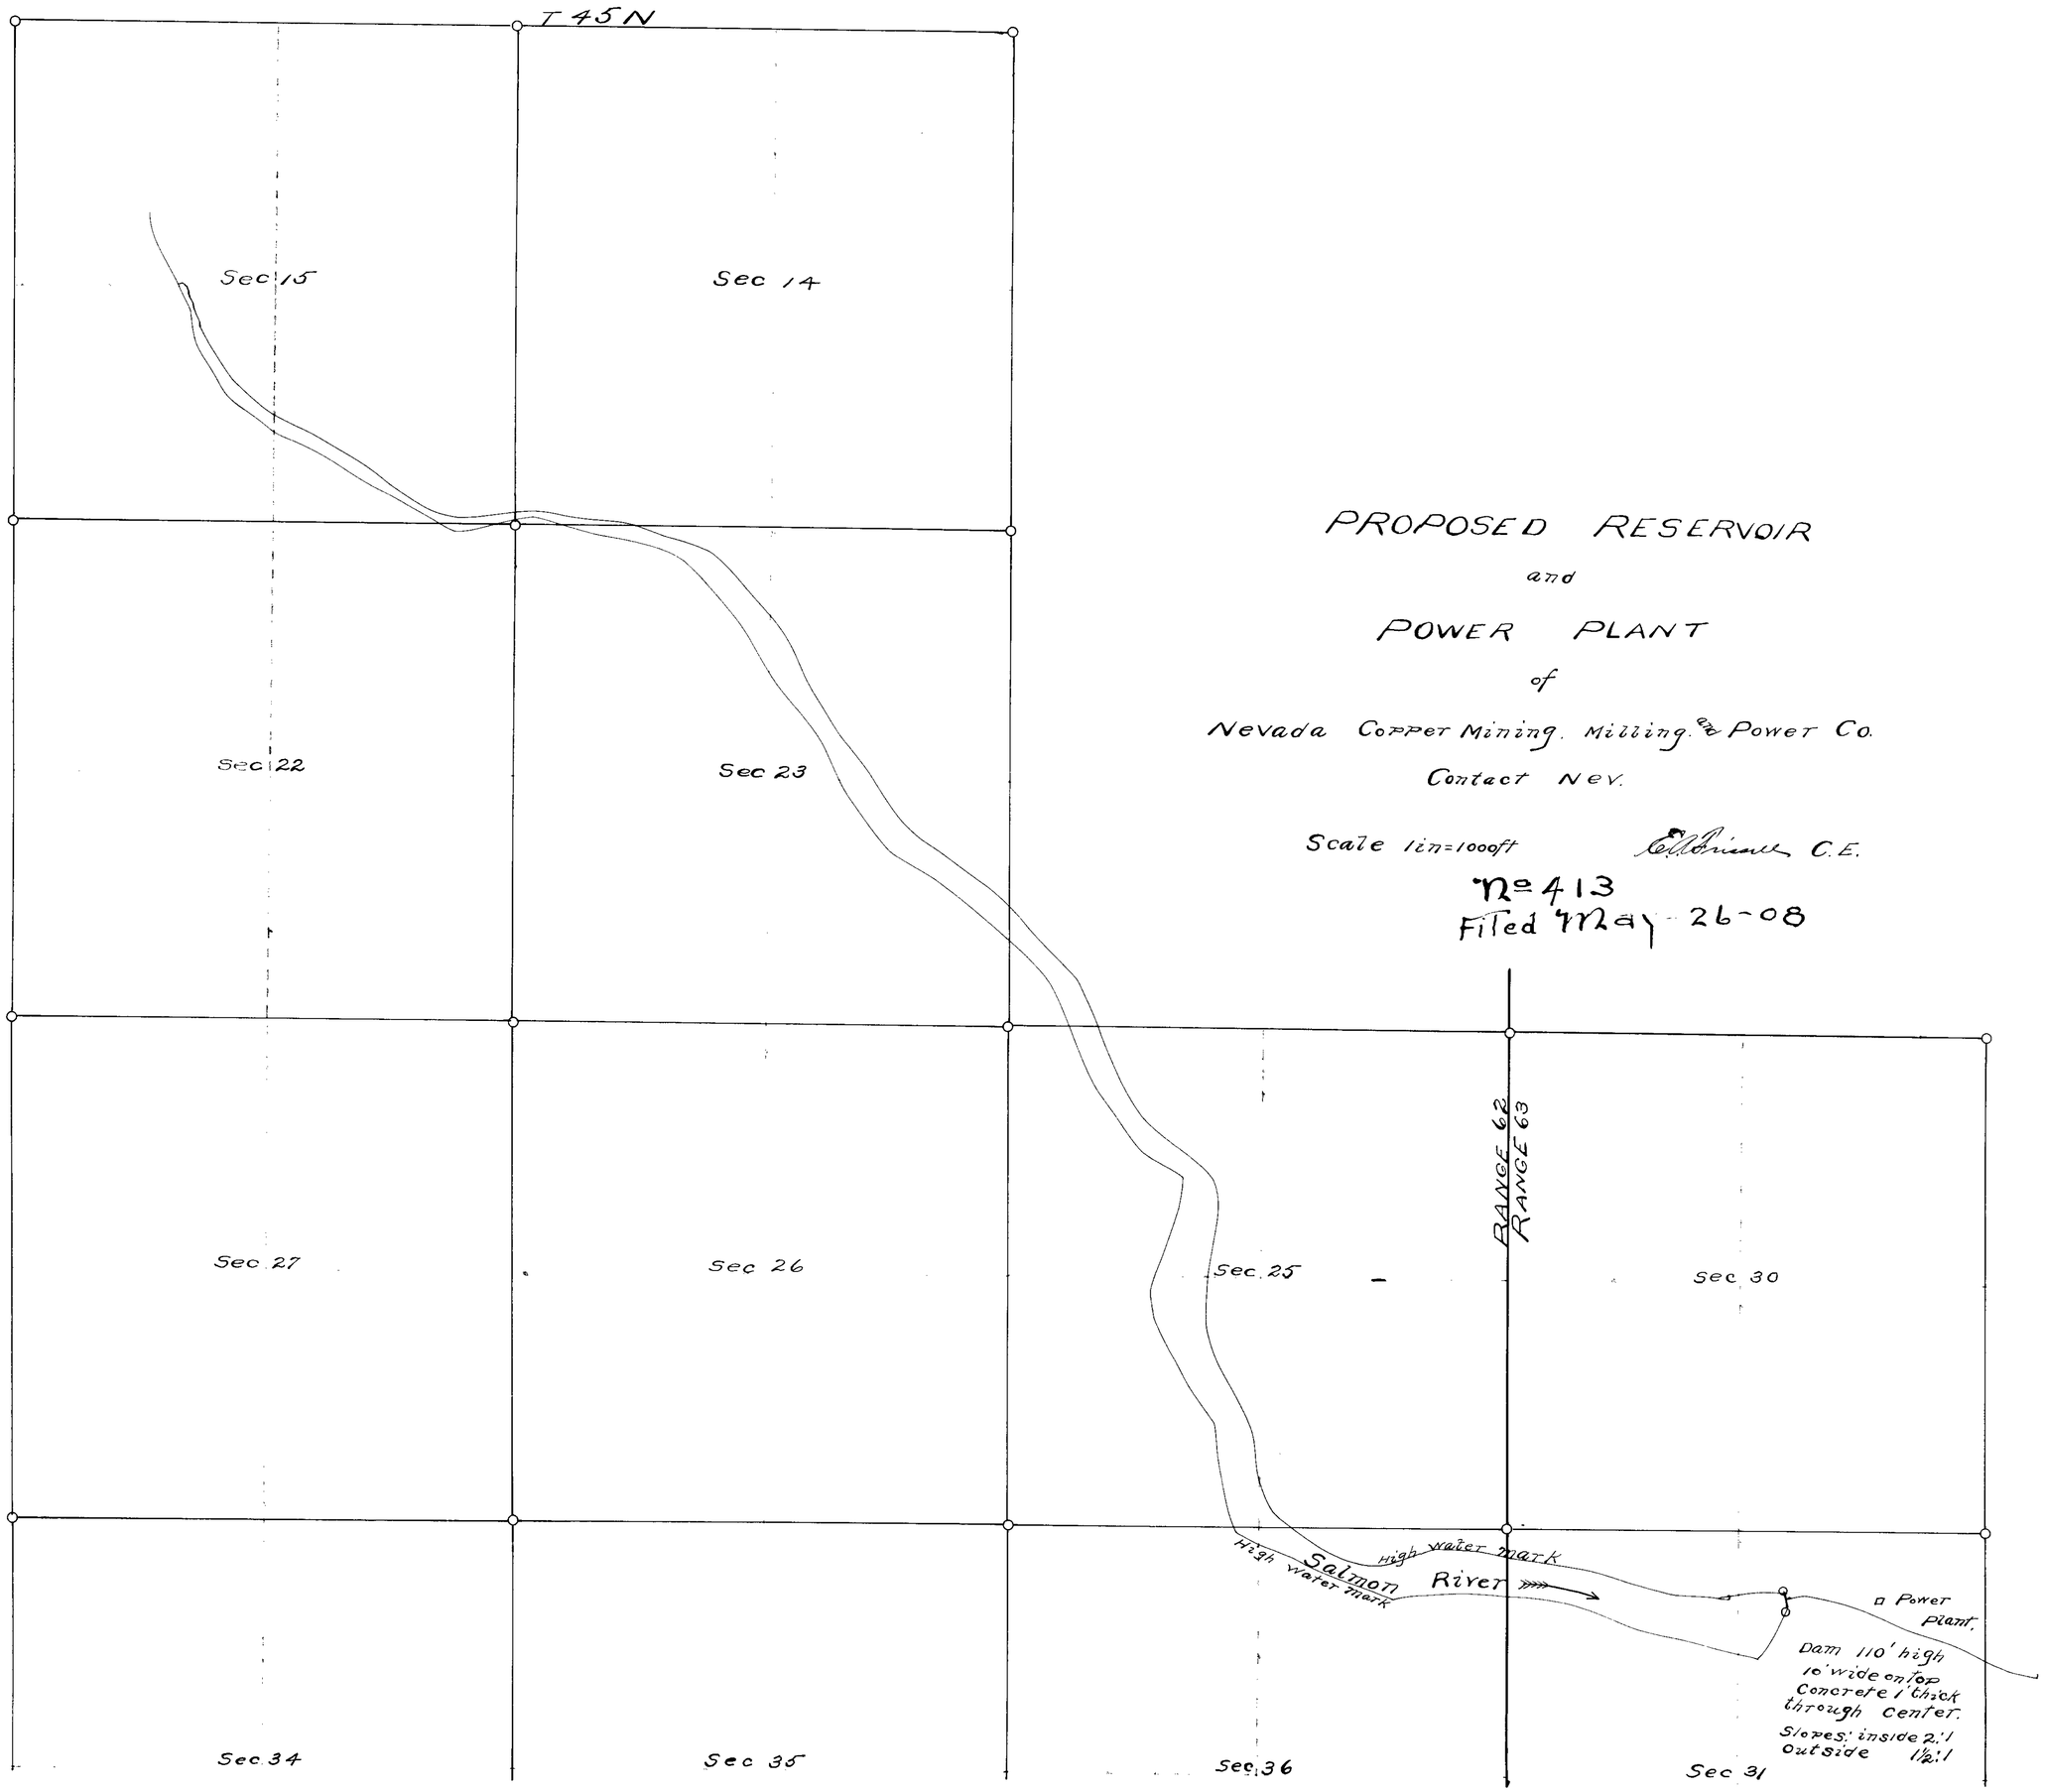

PROPOSED RESERVOIR

and

POWER PLANT

of

Nevada Copper Mining, Milling & Power Co.

Contact Nev.

Scale 1in=1000ft

C.E.

№ 413

Filed May 26-08

413