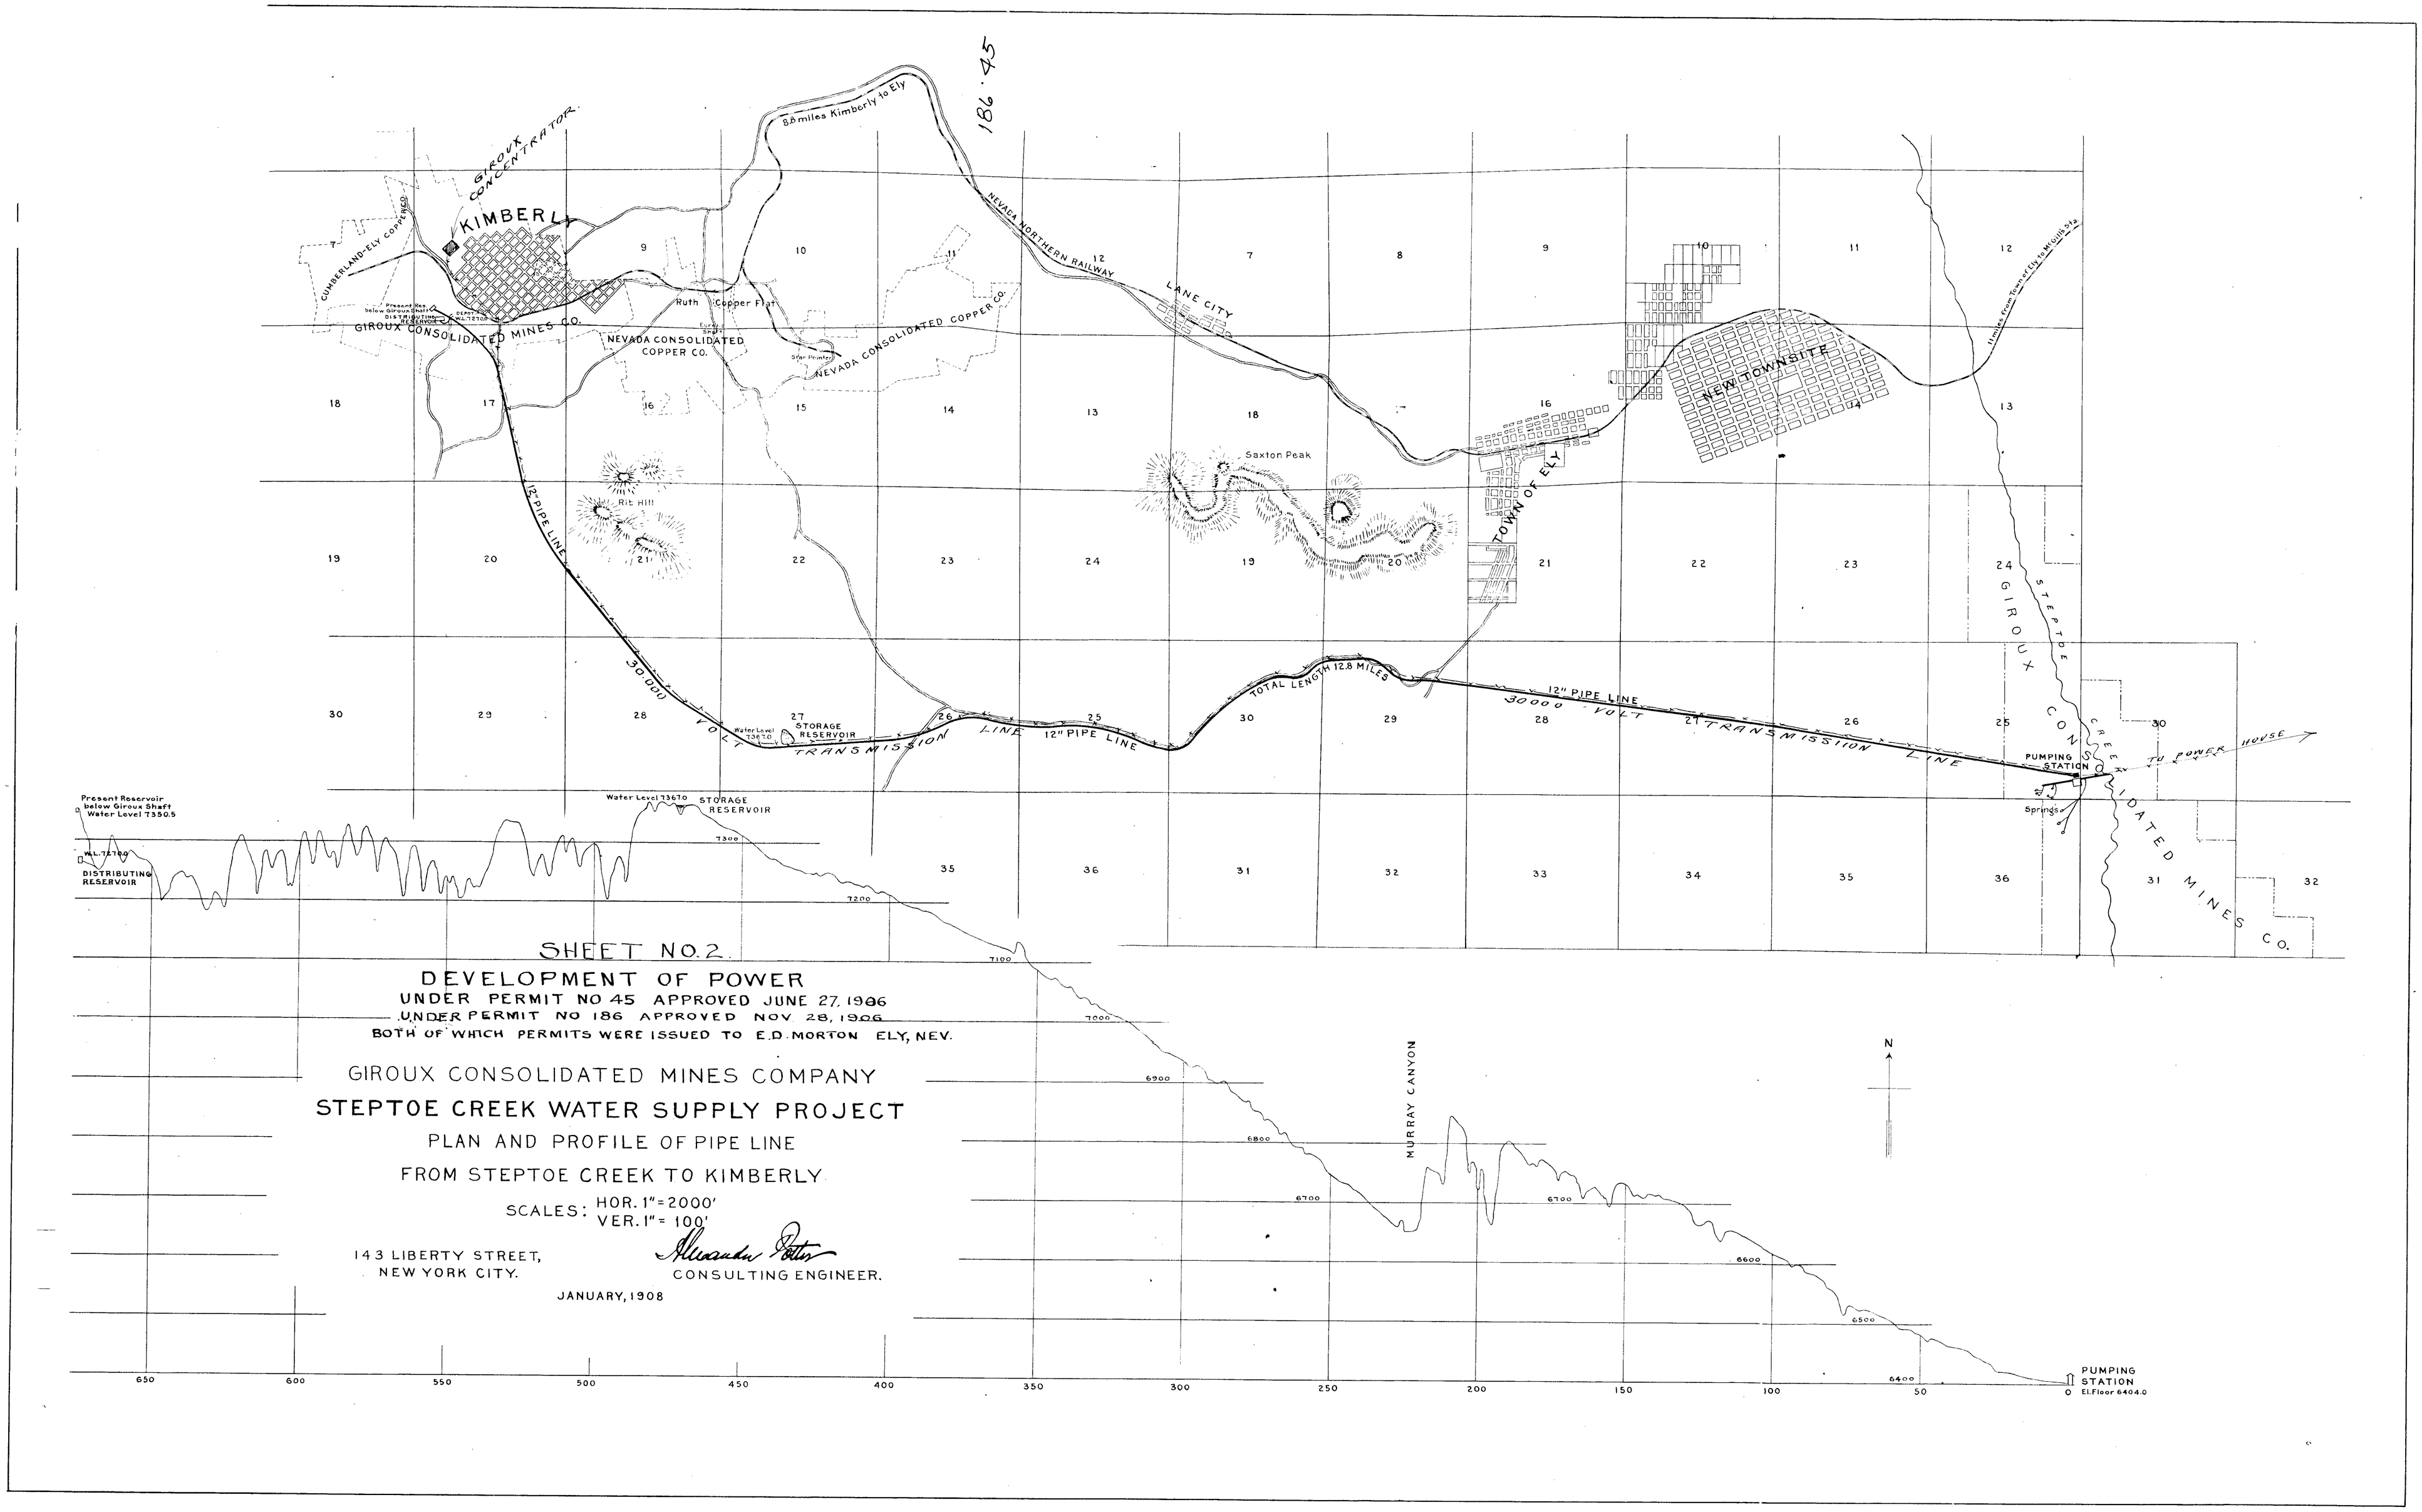
186-45
GIROUX CONCENTRATOR
KIMBERLY
CUMBERLAND-ELY COPPER CO.
GIROUX CONSOLIDATED MINES CO.
NEVADA CONSOLIDATED COPPER CO.
Ruth
Copper Flat
8.8 miles Kimberly to Ely
NEVADA NORTHERN RAILWAY
LANE CITY
NEW TOWNSITE
TOWN OF ELY
Saxton Peak
Rib Hill
12" PIPE LINE
30,000 VOLT TRANSMISSION LINE
STORAGE RESERVOIR
Water Level 7367.0
TOTAL LENGTH 12.8 MILES
PUMPING STATION
Springs
TO POWER HOUSE
STEPTOE CREEK
GIROUX CONSOLIDATED MINES CO.
Present Reservoir below Giroux Shaft Water Level 7350.5
DISTRIBUTING RESERVOIR
MURRAY CANYON
N
PUMPING STATION
El. Floor 6404.0
SHEET NO. 2.
DEVELOPMENT OF POWER
UNDER PERMIT NO 45 APPROVED JUNE 27, 1906
UNDER PERMIT NO 186 APPROVED NOV 28, 1906
BOTH OF WHICH PERMITS WERE ISSUED TO E.D. MORTON ELY, NEV.
GIROUX CONSOLIDATED MINES COMPANY
STEPTOE CREEK WATER SUPPLY PROJECT
PLAN AND PROFILE OF PIPE LINE
FROM STEPTOE CREEK TO KIMBERLY
SCALES: HOR. 1" = 2000'
VER. 1" = 100'
143 LIBERTY STREET,
NEW YORK CITY.
CONSULTING ENGINEER.
JANUARY, 1908

45 · 186

SHEET NO 1.

DEVELOPMENT OF POWER

UNDER PERMIT NO. 45 APPROVED JUNE 27 1906

UNDER PERMIT NO 186 APPROVED NOV. 28 1906

BOTH OF WHICH PERMITS WERE ISSUED TO E.D.MORTON, ELY, NEV.,

GIROUX CONSOLIDATED MINES COMPANY

GENERAL PLAN ELECTRIC POWER DEVELOPMENT

FROM NORTH FORK CLEVELAND CREEK TO STEPTOE PUMPING STATION

SCALES: HOR. 1" = 2000'
VER 1" = 1000'

143 LIBERTY STREET
NEW YORK CITY

Alexander Potter
CONSULTING ENGINEER

JANUARY 1906

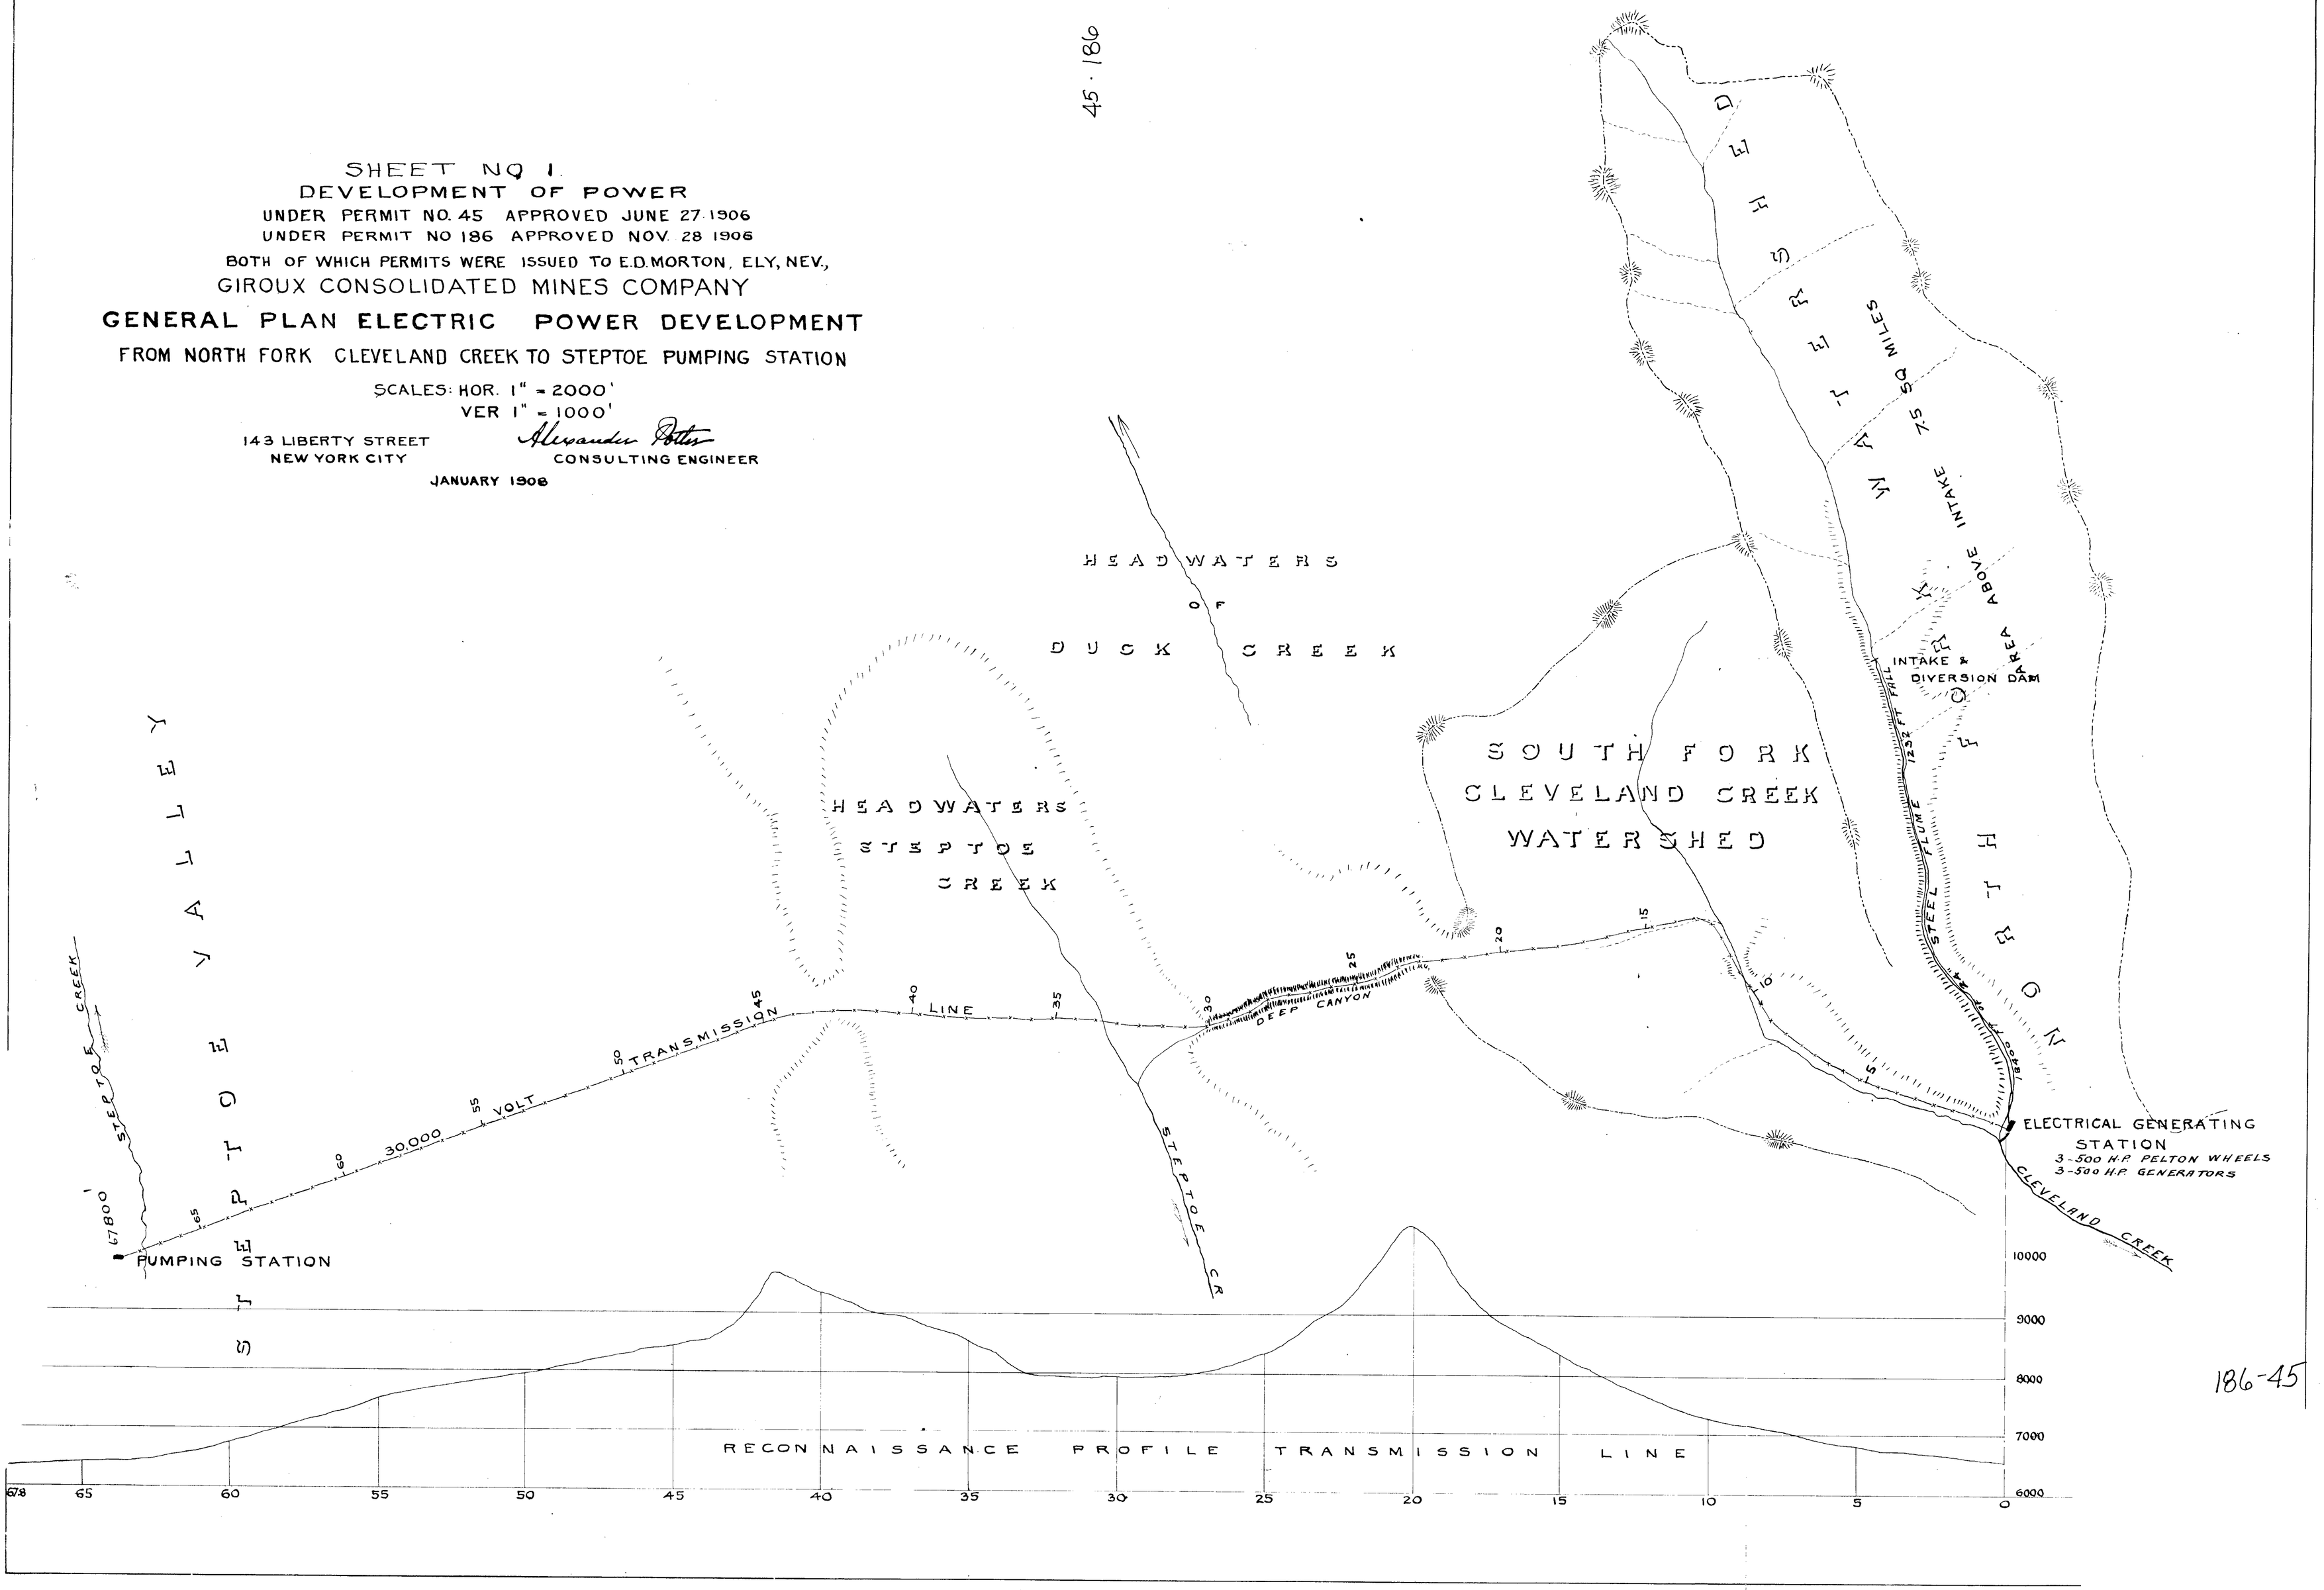

186-45