MAP
Showing
HIGHLAND DITCH AND EXTENSION
ALSO LANDS OWNED BY
RENO POWER LIGHT & WATER CO.

NOTE
Lands owned by the Reno Power Light and Water Co. Indicated thus ----------

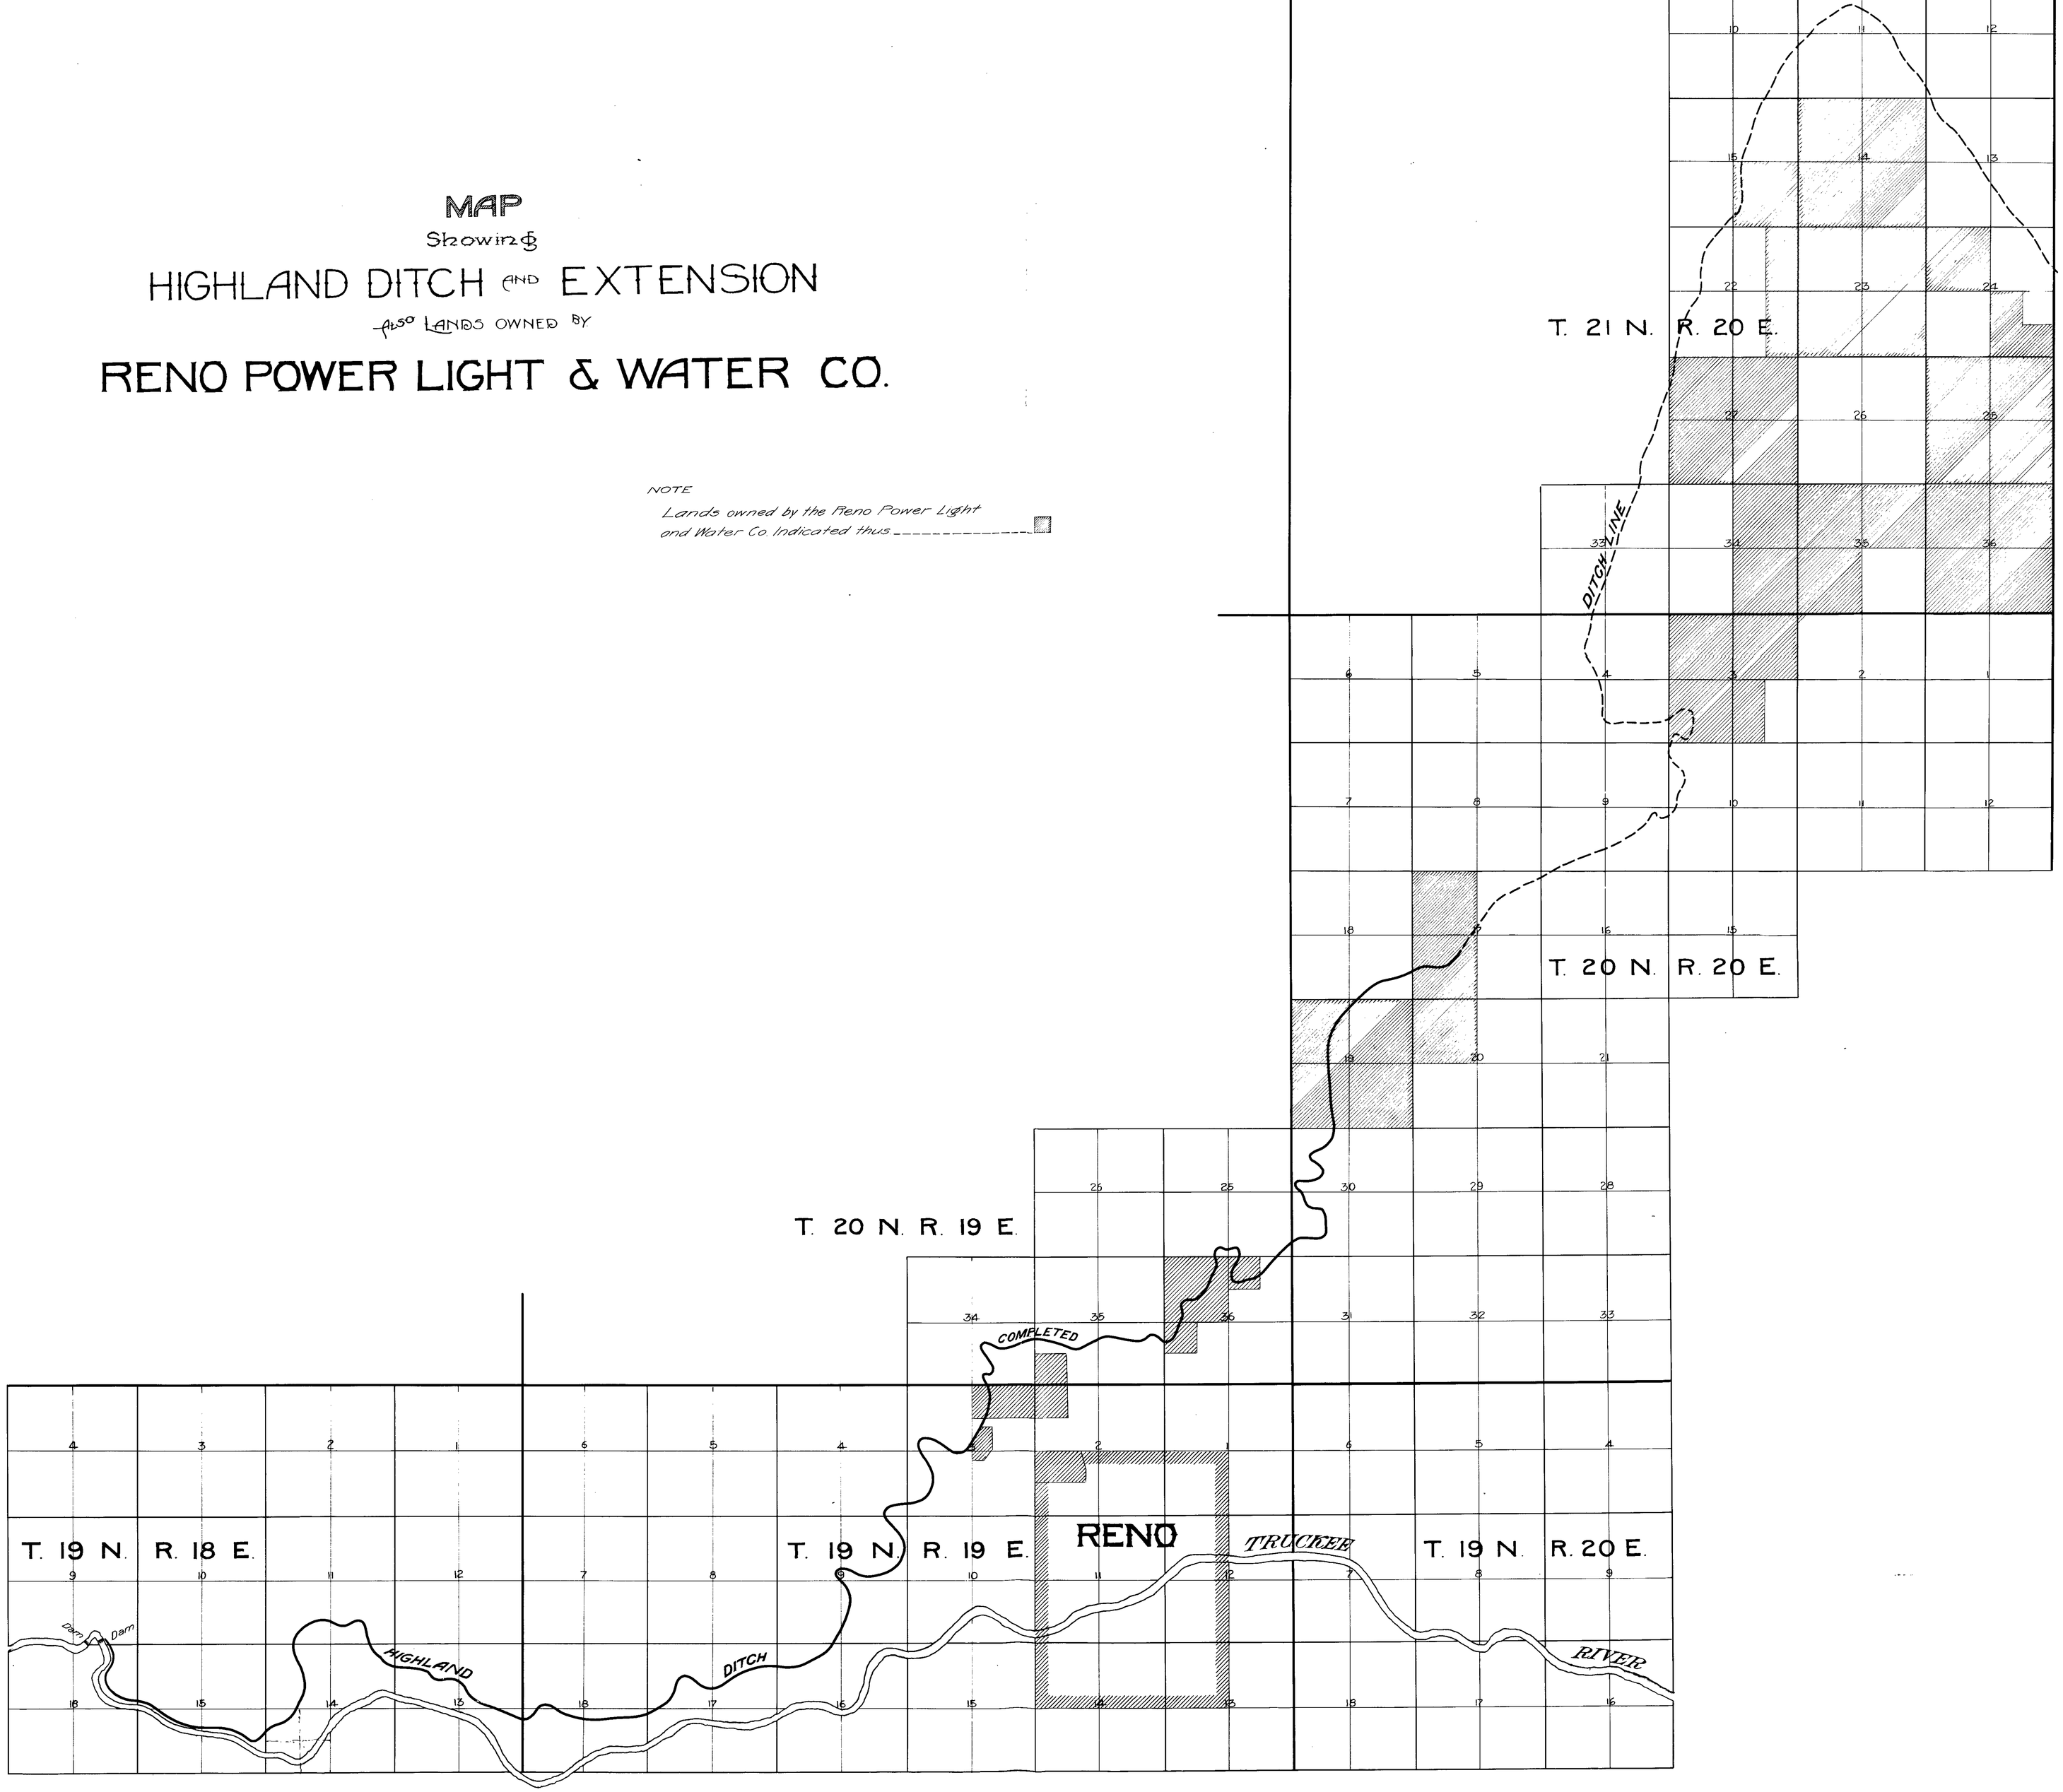

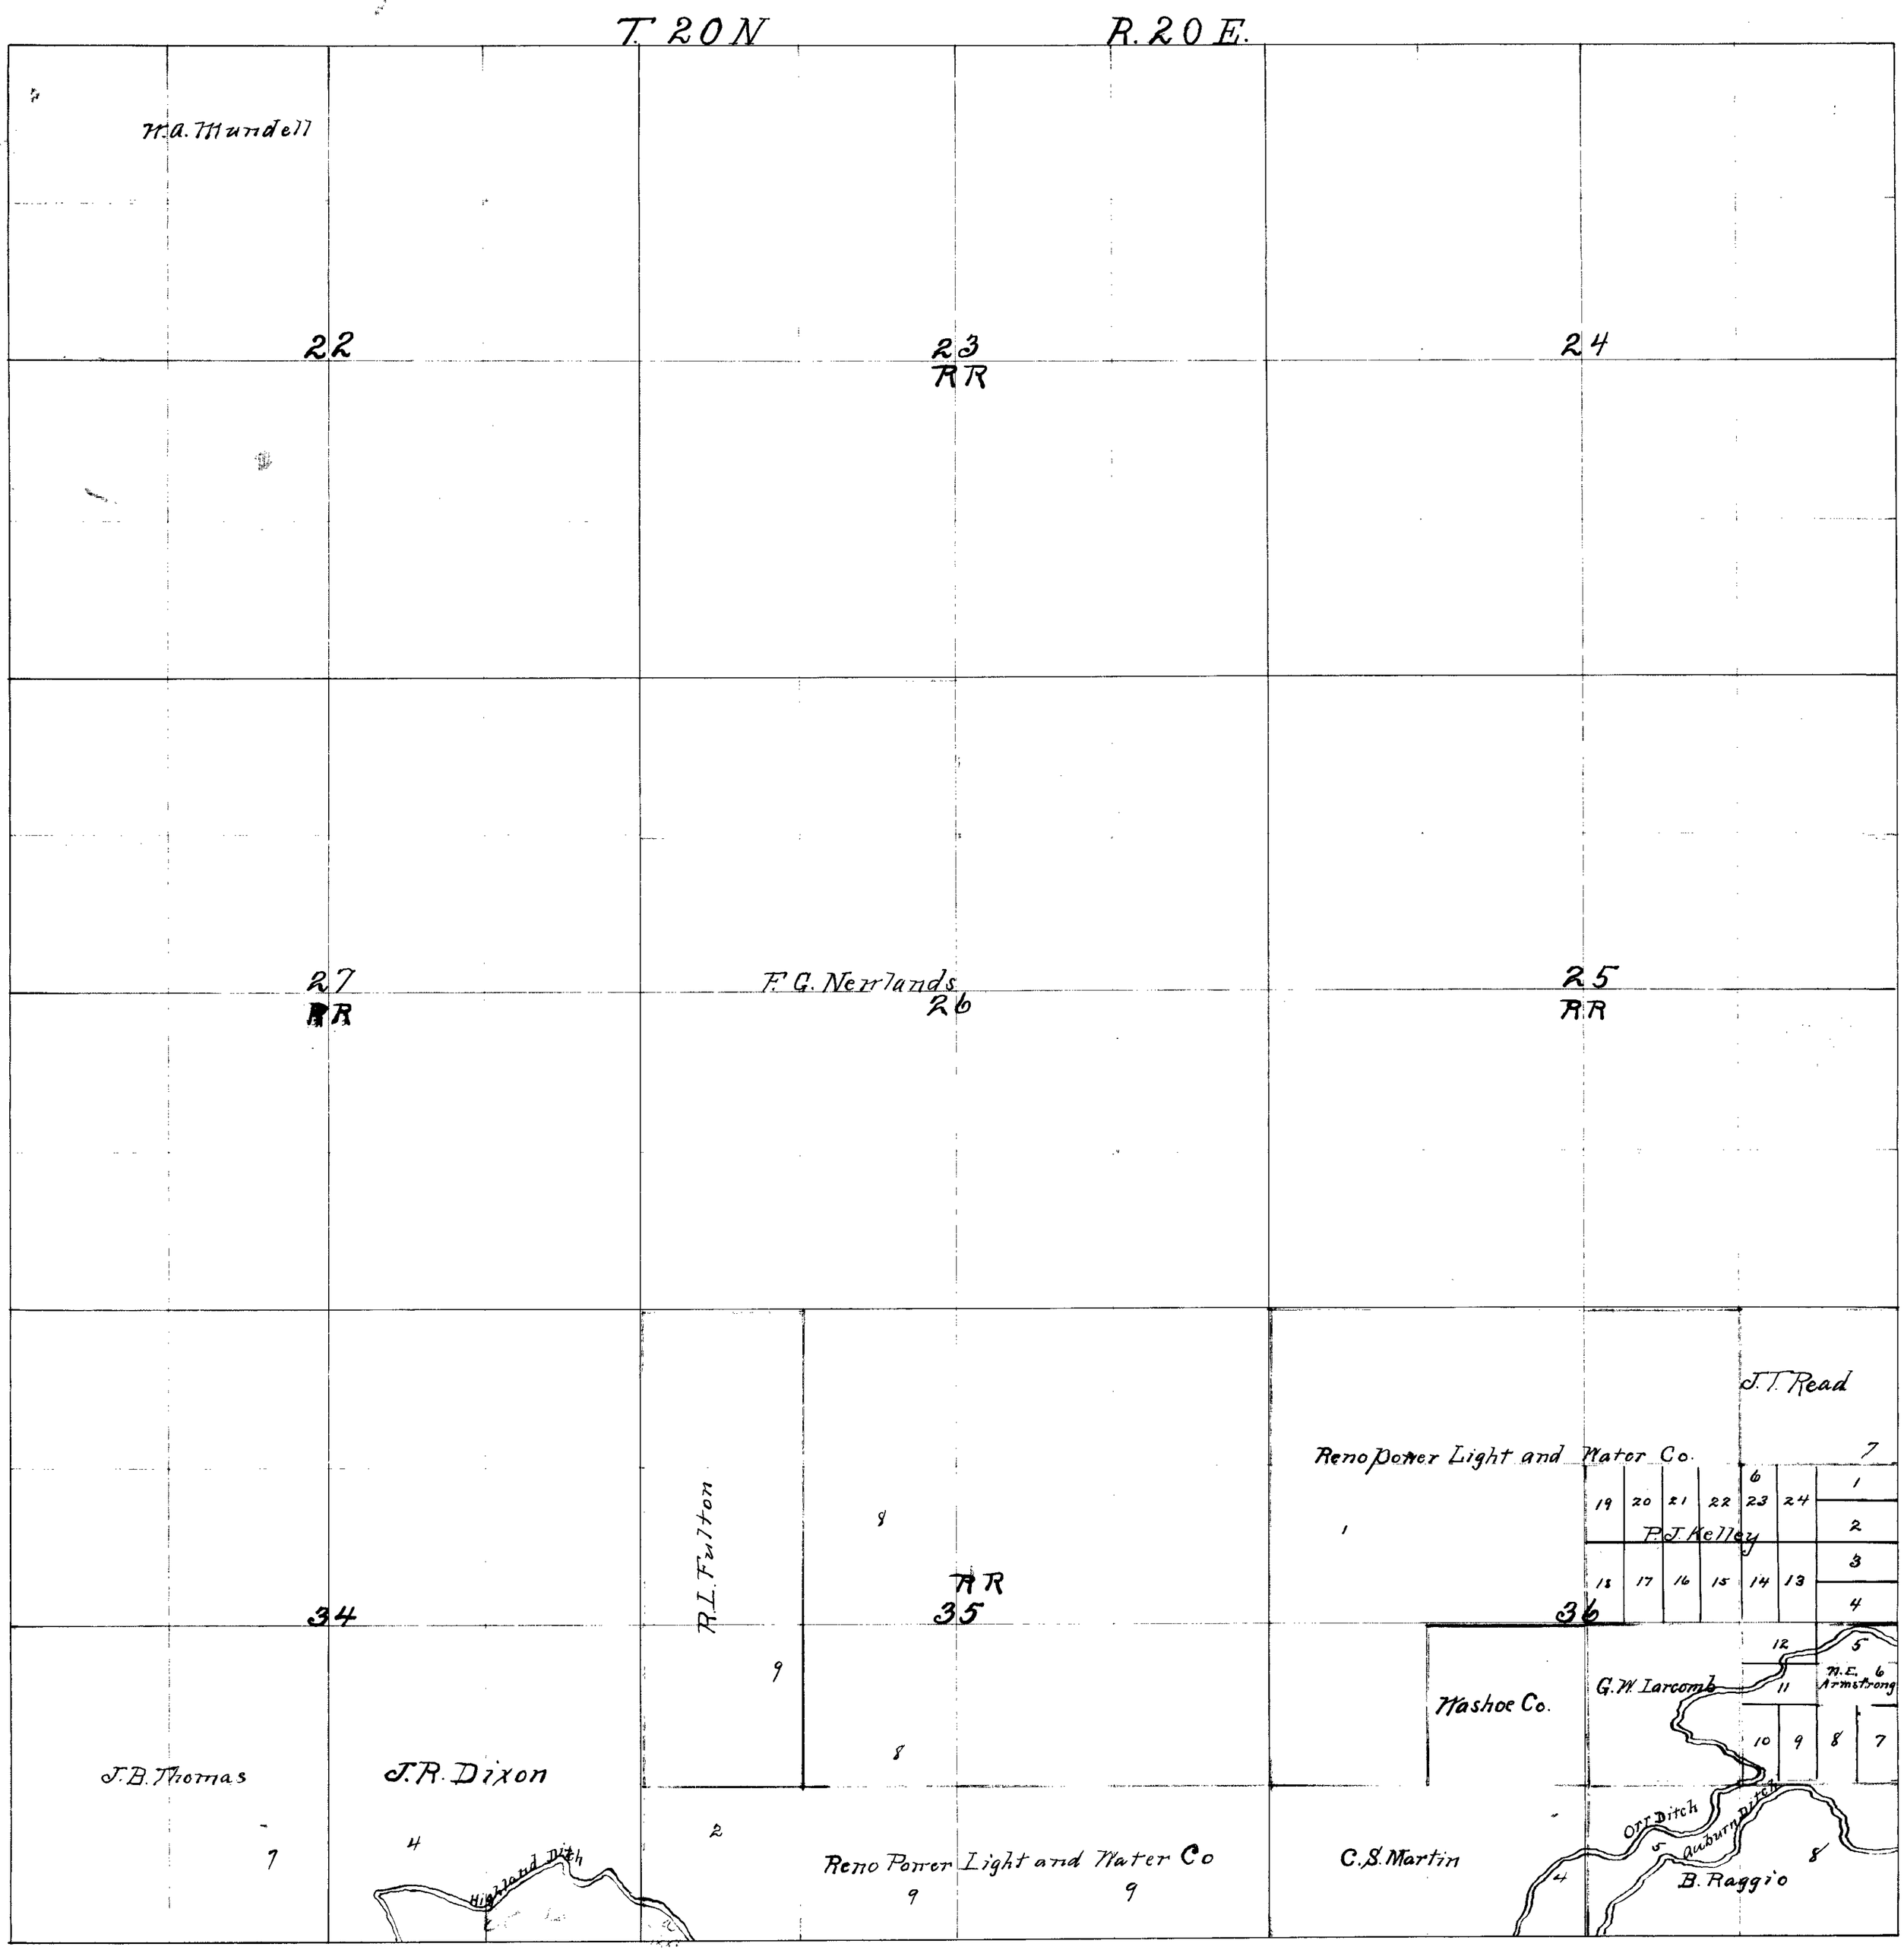
T. 20 N
R. 20 E.
M.A. Mundell
22
23
RR
24
27
RR
F.G. Nerlands
26
25
RR
J.T. Read
Reno Power Light and Water Co.
7
6
19
20
21
22
23
24
1
2
3
4
P.J. Kelley
18
17
16
15
14
13
1
34
R.L. Fulton
8
AR
35
36
9
12
5
M.E. 6
Armstrong
11
G.W. Larcomb
Washoe Co.
10
9
8
7
J.B. Thomas
J.R. Dixon
Orr Ditch
Auburn Ditch
7
4
Highland Ditch
2
Reno Power Light and Water Co
9
9
C.S. Martin
4
5
8
B. Raggio