Kwt
Jan 30 93
used as
Base Map for
42628
OLAD

515-1308

ALIGNMENT
DEER CREEK

Sections 15.16.22.27. Township 20 S. Range 58 E. M.D.B & M

CLARK COUNTY NEVADA

Scale - 6 inches = 1 mile

State of Pennsylvania } S.S.
County of Philadelphia

H.W. Hayden. being duly sworn according to law - deposes and says that he is the Secretary of The Tecopa Consolidated Mining Company and The Tecopa Power Company that this map is an exact copy of the original map made by H.W. Donaldson the surveyor in May 1910 - from surveys made by said Donaldson at Deer Creek in May 1910 and that said original map is now on file at the office of the above named corporations at 26 South Third Street Philadelphia. Pa.

H.W. Hayden

Sworn to and Subscribed before me. a Notary Public in and for said County this sixth day of November 1911

Hans Wenger
Notary Public
My commission expires
12 February 1913.

File # 515
Also
1308

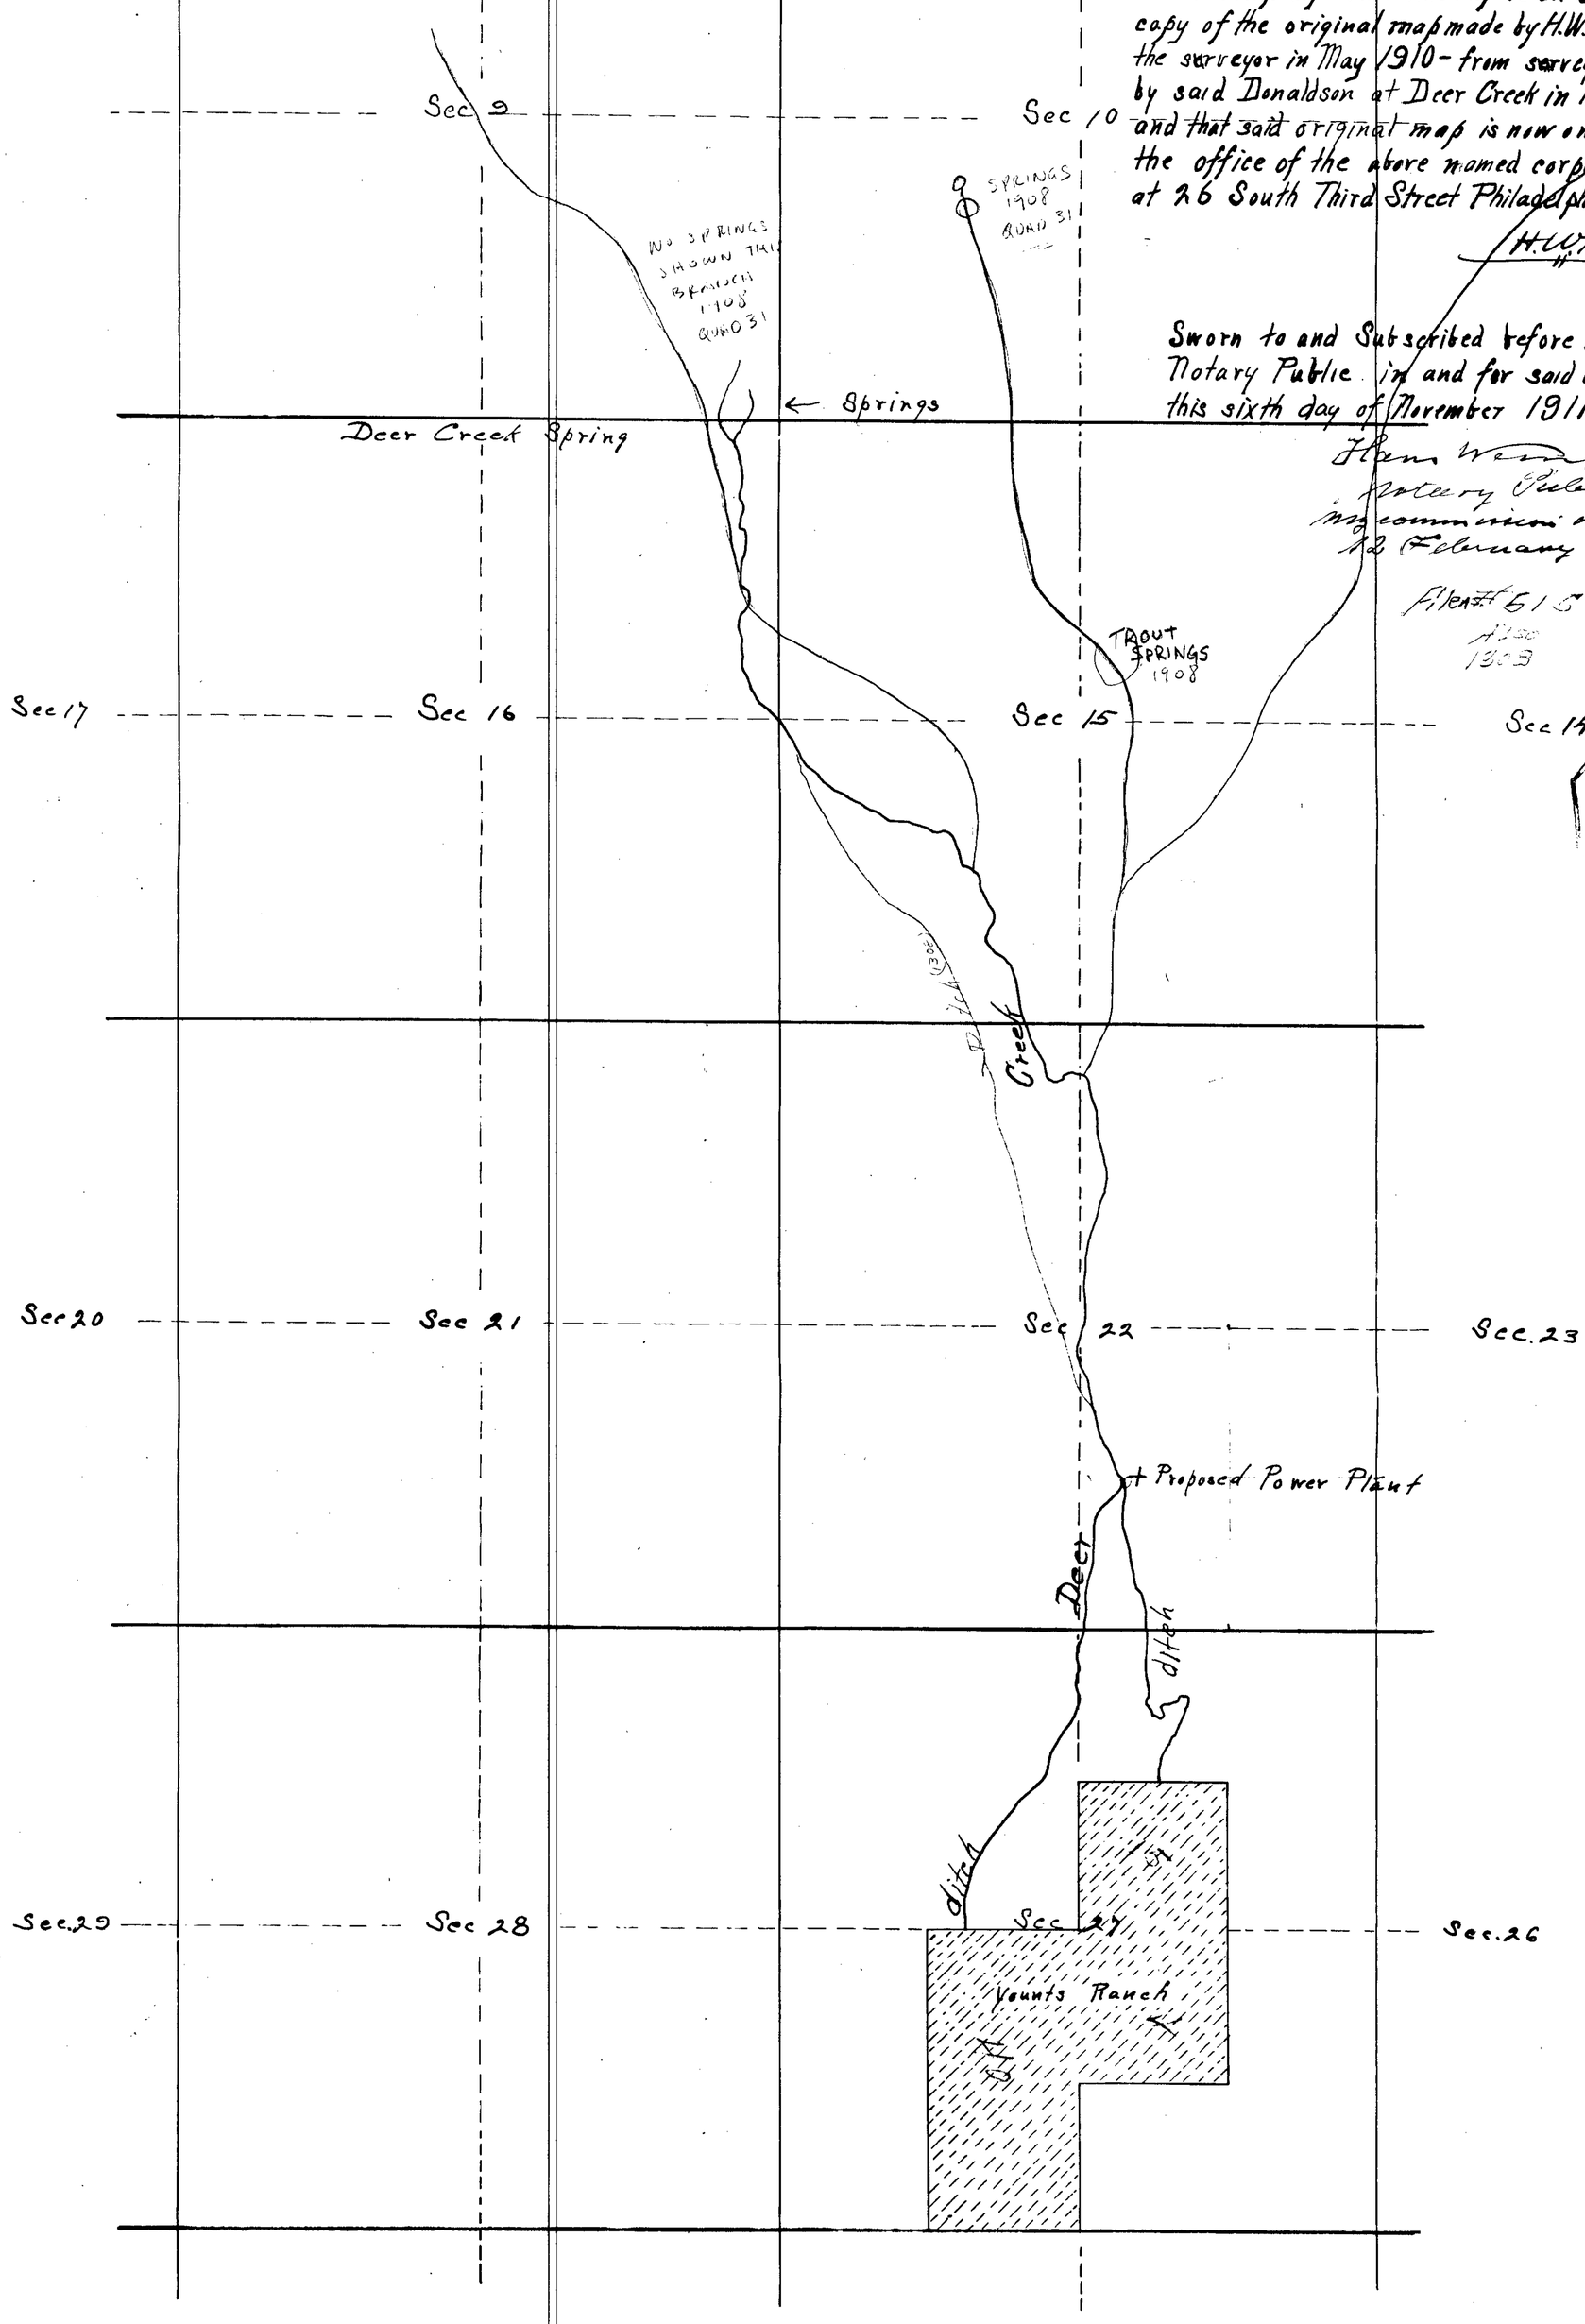

FILED
NOV 18 1911
STATE ENGINEER'S OFFICE

FILED
NOV 16 1911
STATE ENGINEER

515-1308