PLAT FOR WATER PERMIT No. 642

J.L. & F.B. Rice

Melvin, White Pine Co. Nevada

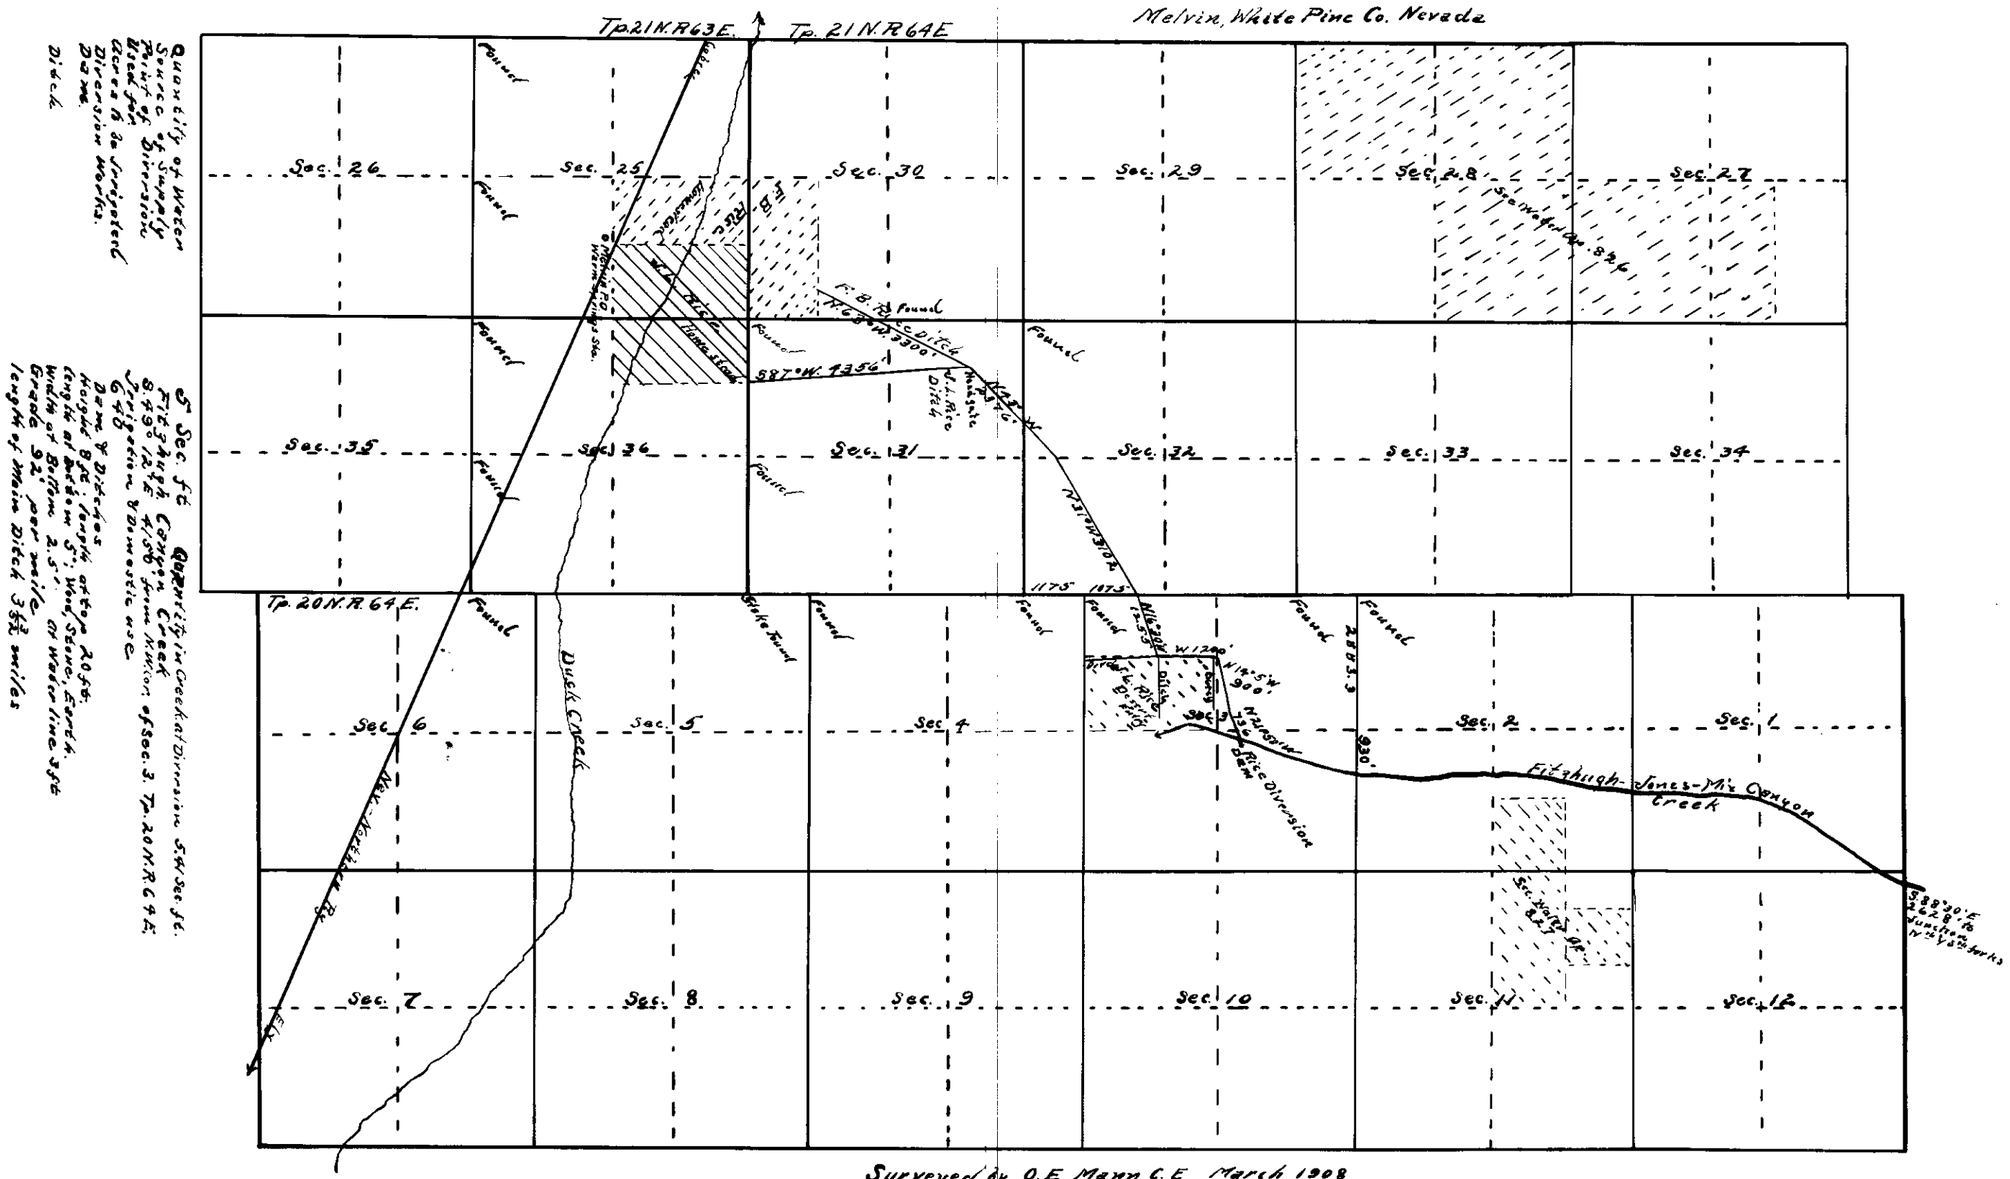

Surveyed by O.E. Mann C.E. March 1908
Ely Nevada

642

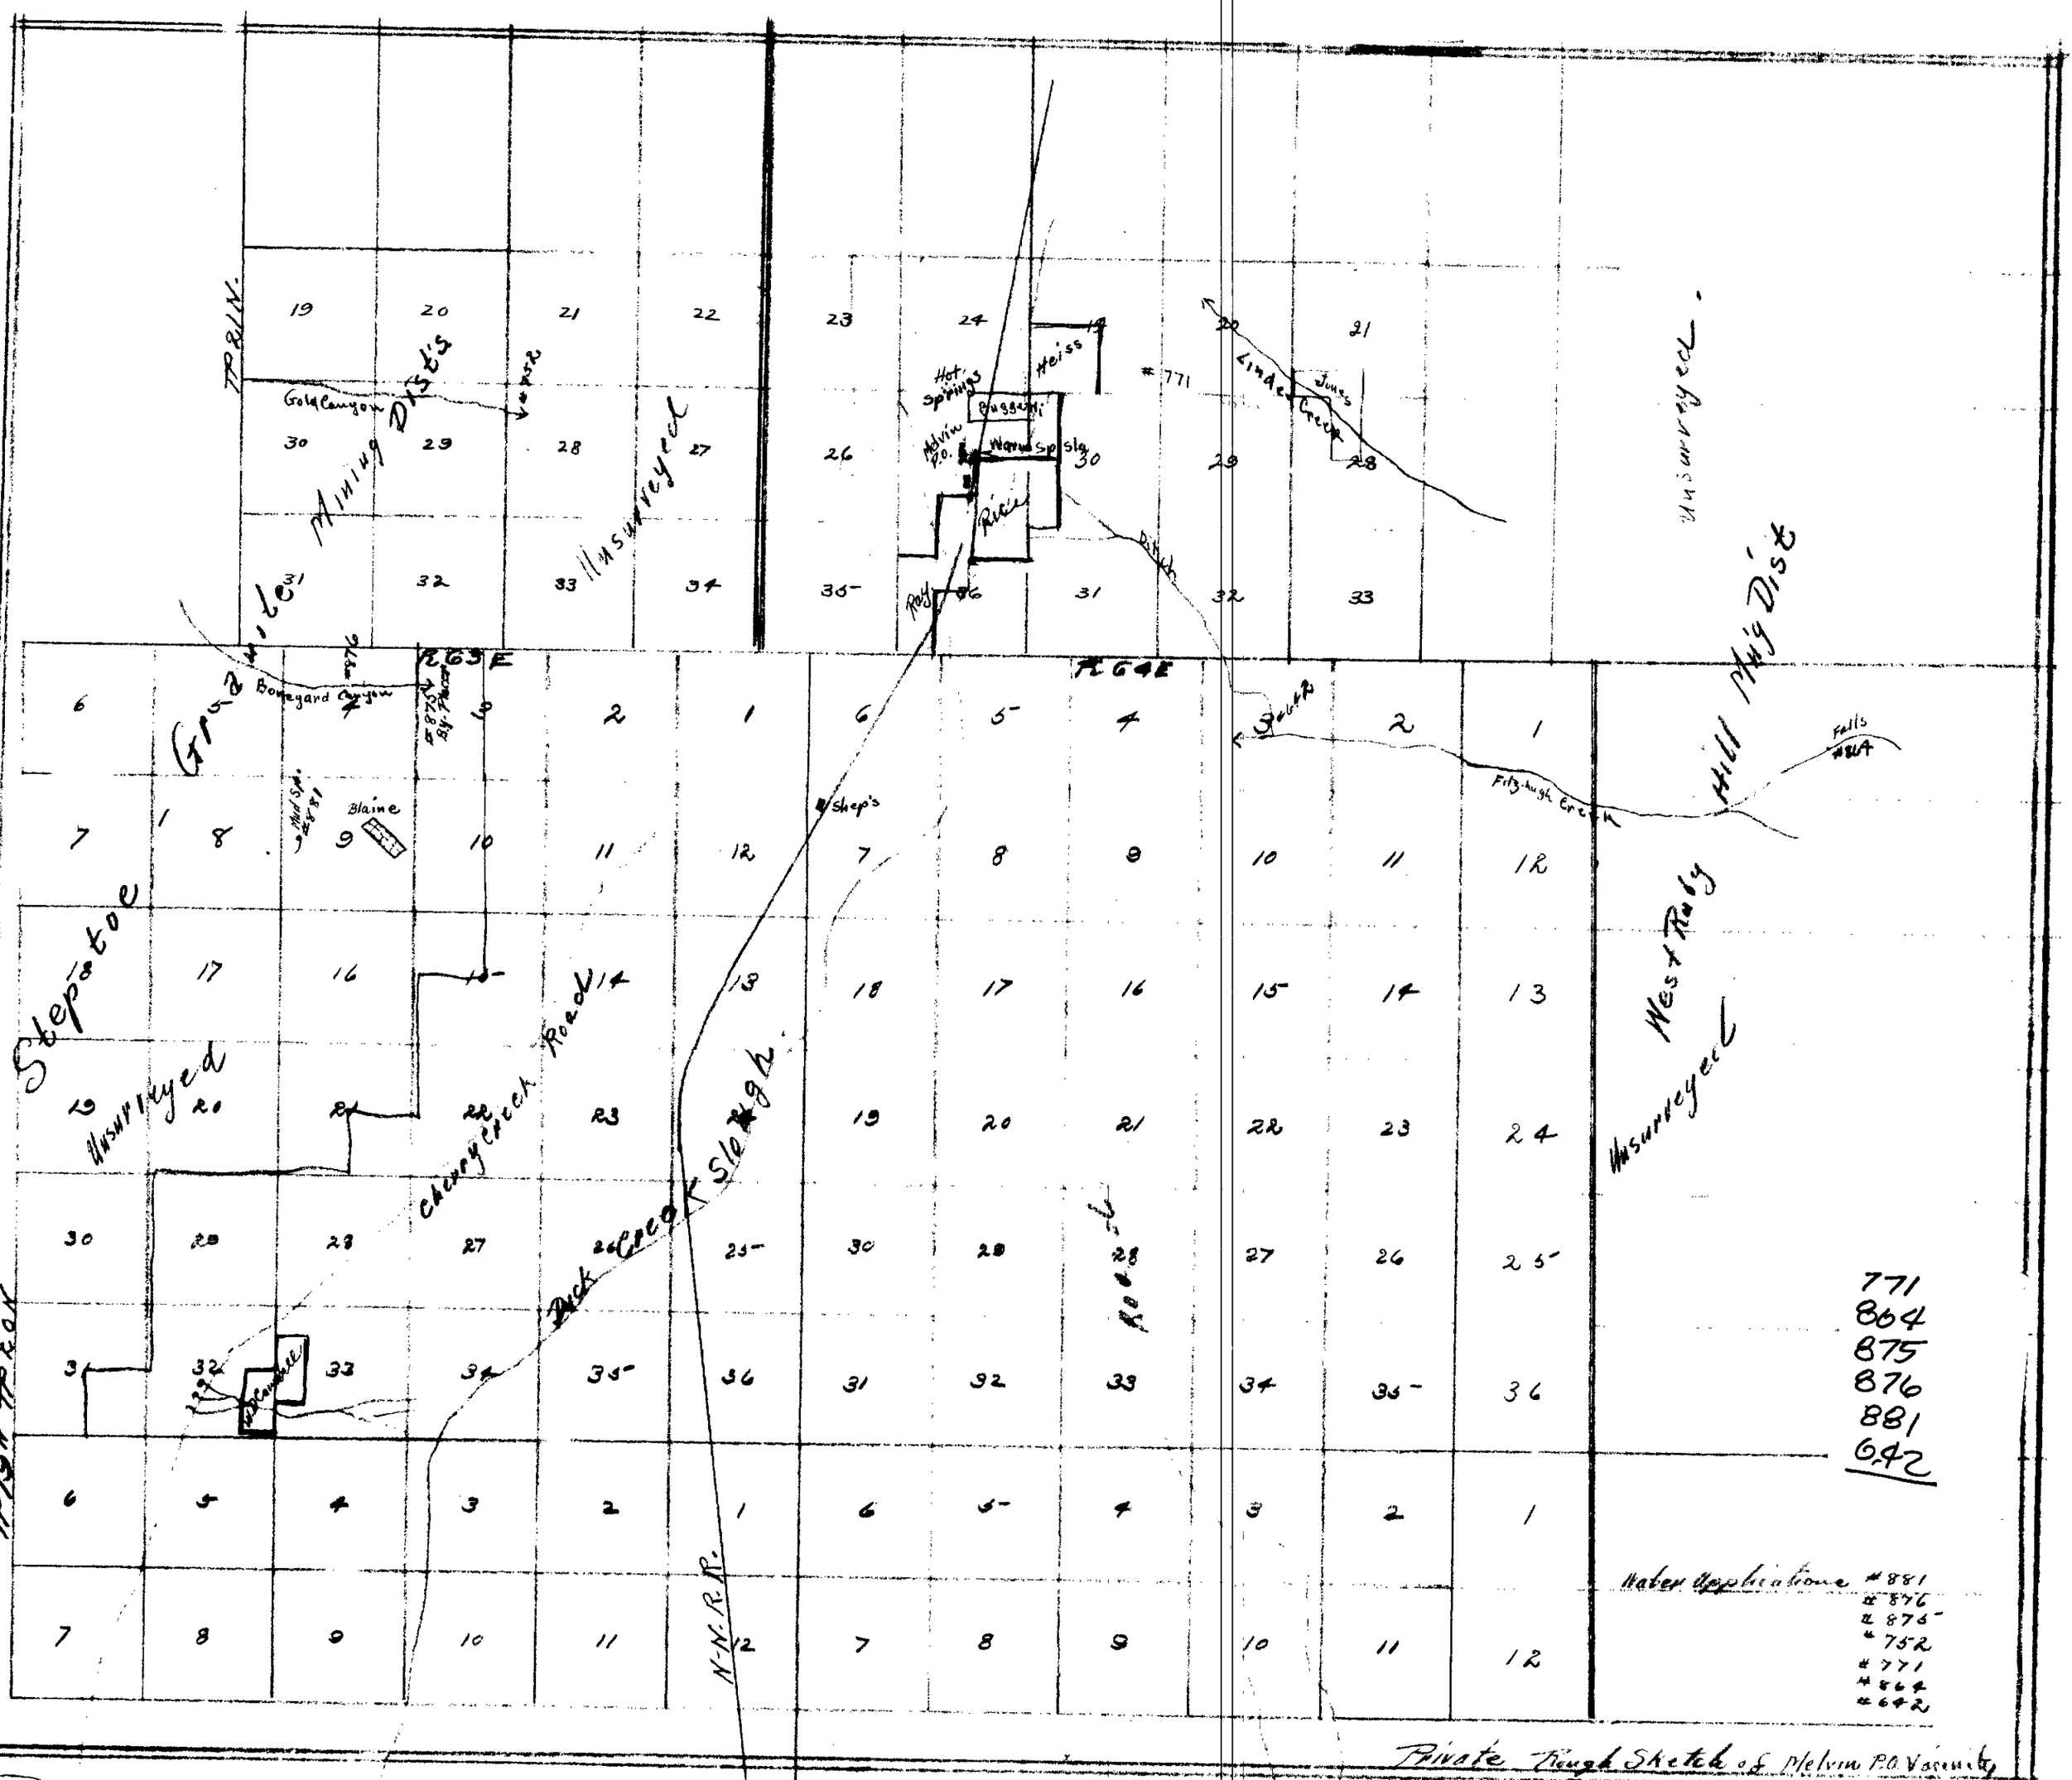
Mining Dist's
Unsurveyed
Gold Canyon
Hot Springs
Heiss
Melvin P.O.
Warm Spring
Rice
Roy
Linda Creek
Jones
Unsurveyed
Hill Mng Dist
Falls
Fitzhugh Creek
Bonegard Canyon
Blaine
Sheep's
Stepto
Unsurveyed
Cherry Creek Road
Duck Creek Slough
West Ruby
Unsurveyed
N.N.R.R.
R 63 E
R 64 E
T 21 N
771
864
875
876
881
642
Water Applications #881
#876
#875
#752
#771
#864
#642
Private Rough Sketch of Melvin P.O. Vicinity
By. O. E. Mann.

642